HIGH PEAK BOROUGH COUNCIL
POST ROOM
REC'D 22 JUL 2014

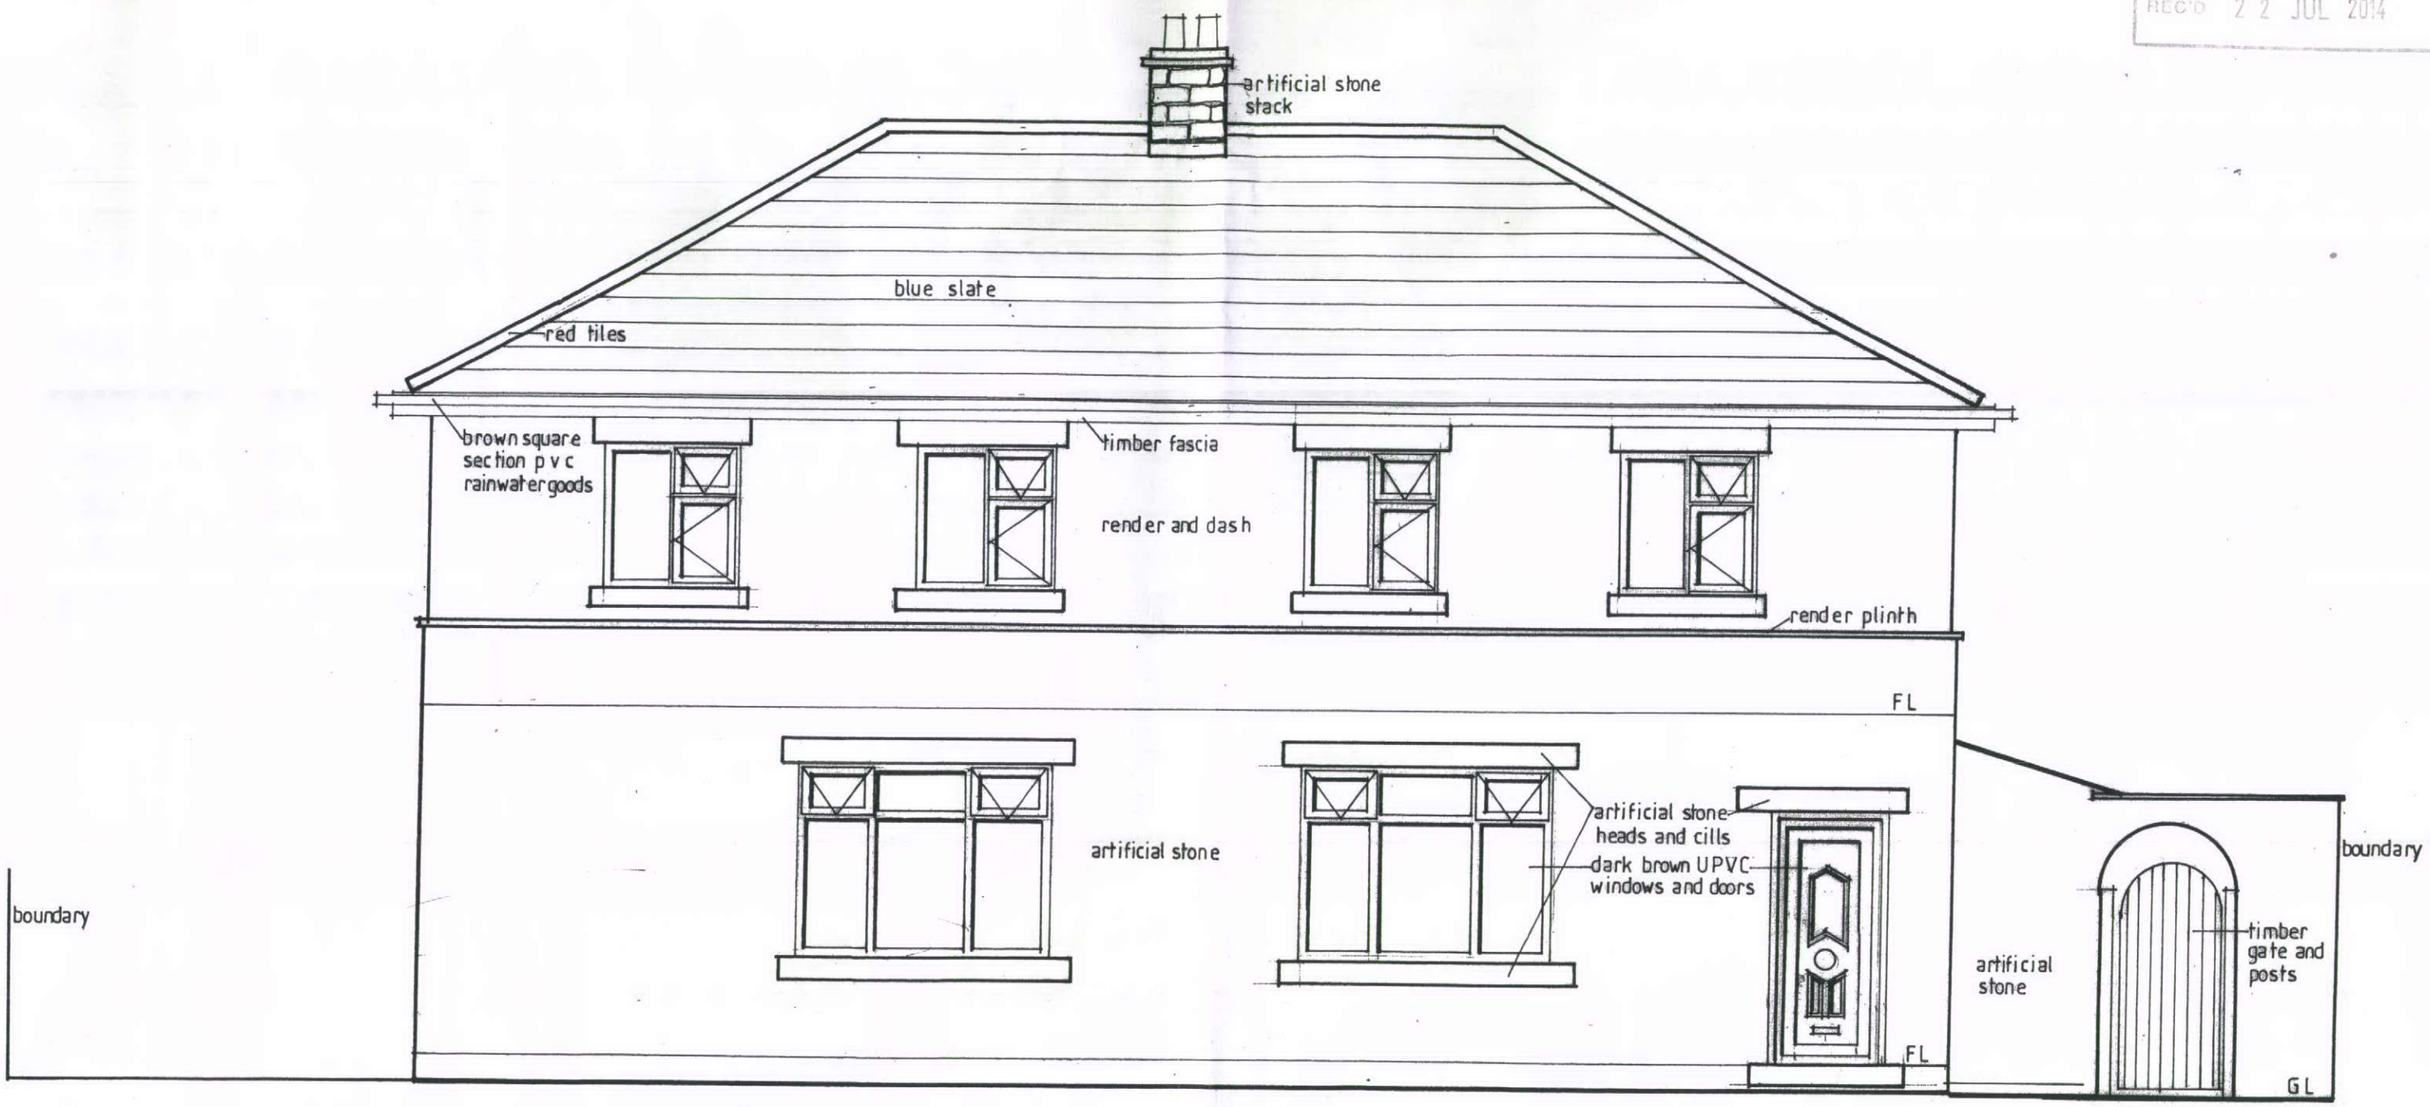

Existing Front South Elevation.