HPK/2013/0600
HIGH PEAK BOROUGH COUNCIL
POST ROOM
REC'D 22 JUL 2014

Existing Ground Floor Plan.

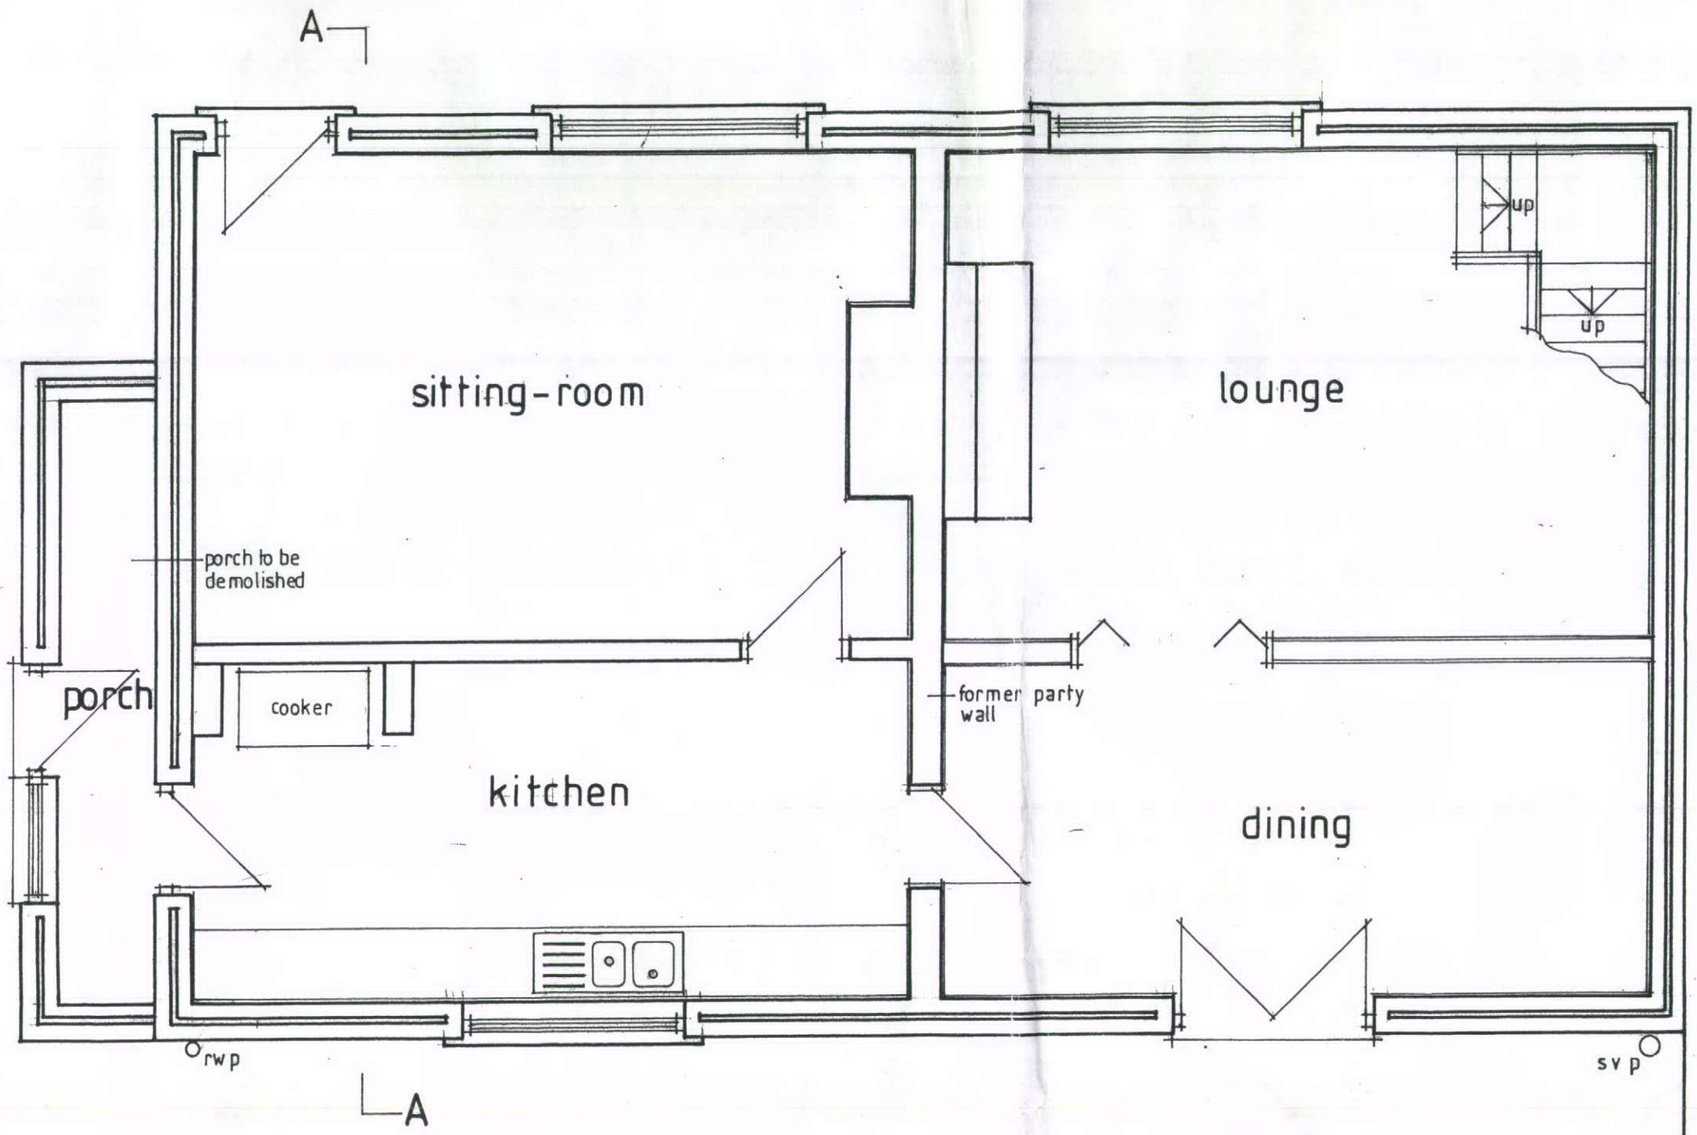

drive

boundary

foul sewer

line of patio