PURPOSE OF ISSUE | PLANNING

All dimensions shall be verified by the Contractor(s) on site prior to work commencing and relevant orders being placed.
Do not scale from this drawing and only work to written dimensions.
Any discrepencies to be brought to the attention of the Contract Administrator for Instructions prior to proceeding.

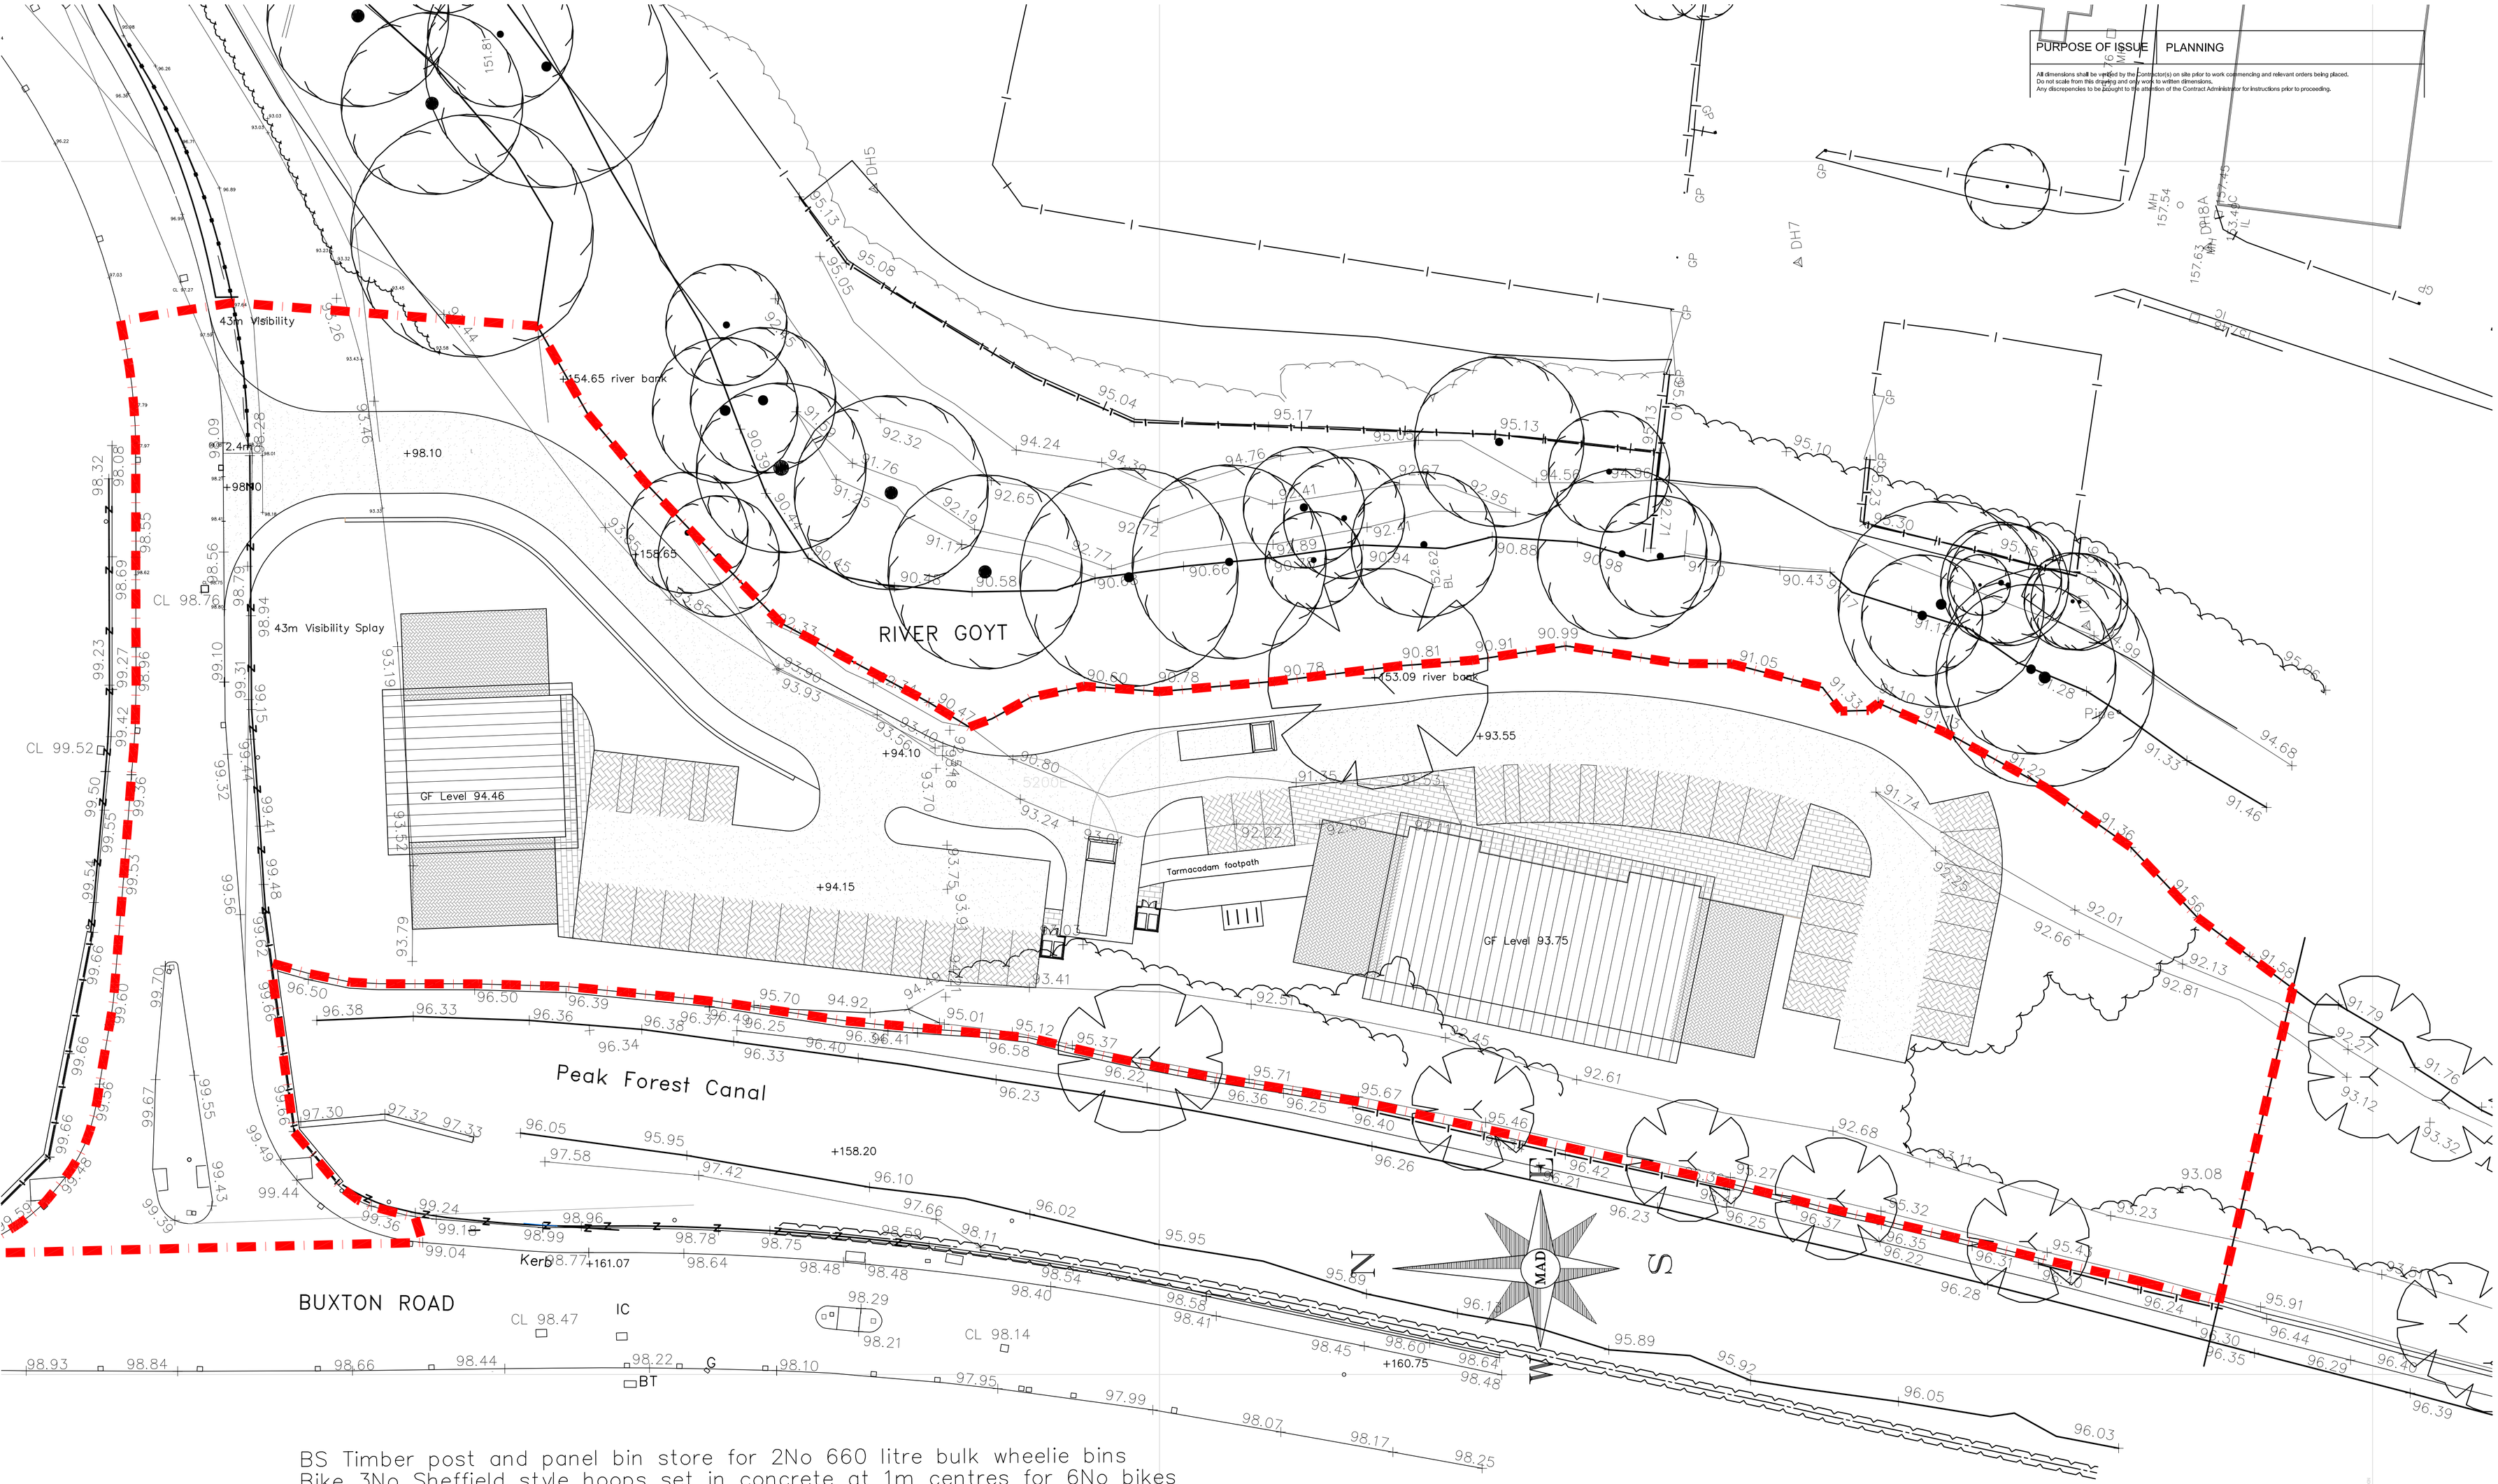

BS Timber post and panel bin store for 2No 660 litre bulk wheelie bins
Bike 3No Sheffield style hoops set in concrete at 1m centres for 6No bikes
Paving in front of units to be Marshalls Conservation 450 x 450 in Charcoal

Survey levels indicated are 62.30 below Ordianance Survey datum
Building and Road Levels relate to Ordinance Survey datum

Drawing based on Downs Variava drawing 3435-S-100B

Maybin Architectural Design

Hatherlow House
Hatherlow
Romiley
Stockport
SK6 3DY

Tel: 0161 494 2800
Fax: 0161 406 7444
email:cpmaybin@btinternet.com

PROJECT:
SOUTHERN STRIP
WHALEY BRIDGE

DRAWING:
PROPOSED
SITE PLAN

DATE:	DRAWN BY:	CHECKED BY:	
Aug 14	ARC	CPM	
SCALE:	DRAWING NO:		REV:
1:250	0932-01		C