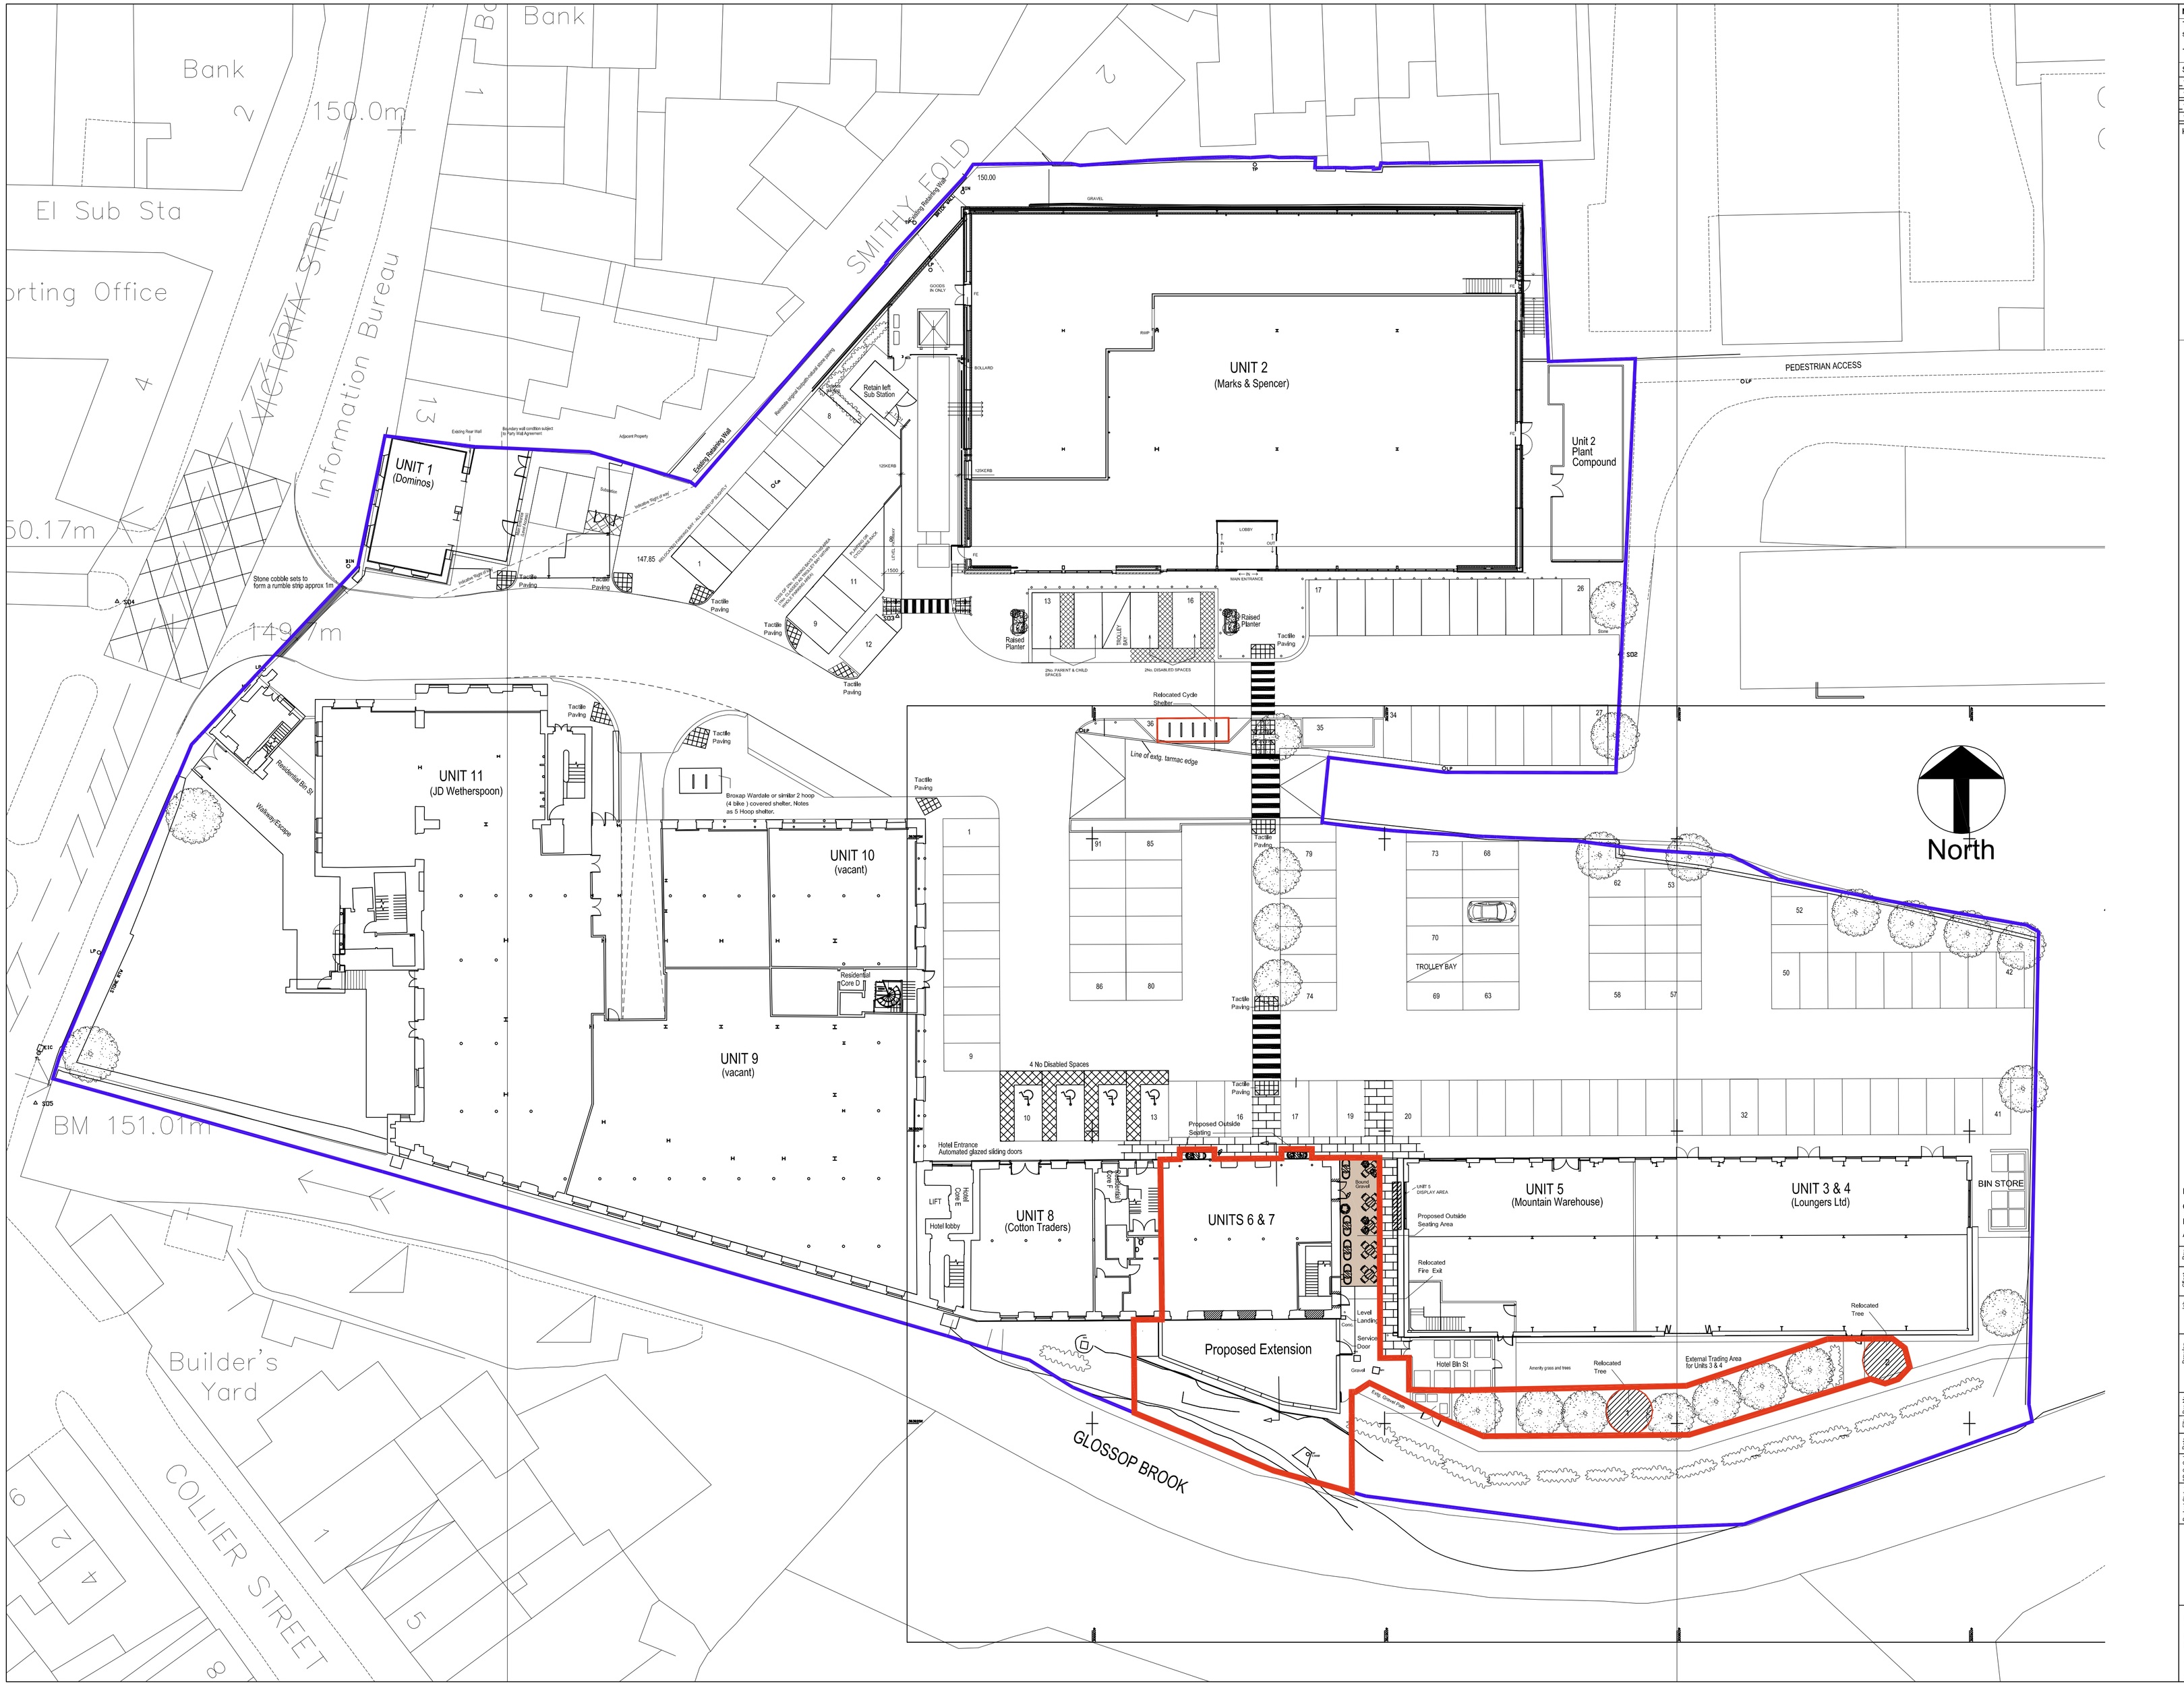

NOTES

The Contractor is to check all dimensions and conditions on site before commencing. Do not scale from this drawing.

This drawing remains the copyright of POZZONI LLP.

SCALE BARS		TO BE USED ONLY AS GUIDANCE			
1:100	mm	1000	2000	3000	5000
1:200	mm	1000	2000	3000	5000
1:500	M	5	15	25	
1:1250	M	10	30	50	70

KEY PLAN

Rev	Description	By	Date
D	Amendments required by Planning Dept.	SPM	13.08.15
C	Design Development	SPM	30.07.15
B	Design Development	SPM	22.07.15
A	Design Development	SPM	03.07.15

Client: Standard Life Investments Property Holdings Limited

Job: Units 6 & 7 Howard Town Mill, Victoria Street, Glossop, Derbyshire

Drawing: Proposed Site Plan

Dwg No.	P4349	102	Rev D
File	P:\MCAD\4301-4350\4349\PLLP\Design\Dwgs\4349 - 102 Proposed Site Plan_Rev D.dwg		
Date	09.06.15	Scale	1:250@A1
3D Co-Ord	-	2D Co-Ord	SPM
Approved	JW		

Project Status: Feasibility | Tender | Construction | Design | Contract | As Built

pozzoni

London House
115 Golden Lane
London
EC1Y 0TJ
+44 207 078 0079
architects@pozzoni.co.uk

Woodville House
2 Woodville Road
Altrincham
WA14 2FH
+44 161 928 7848
pozzoni.co.uk