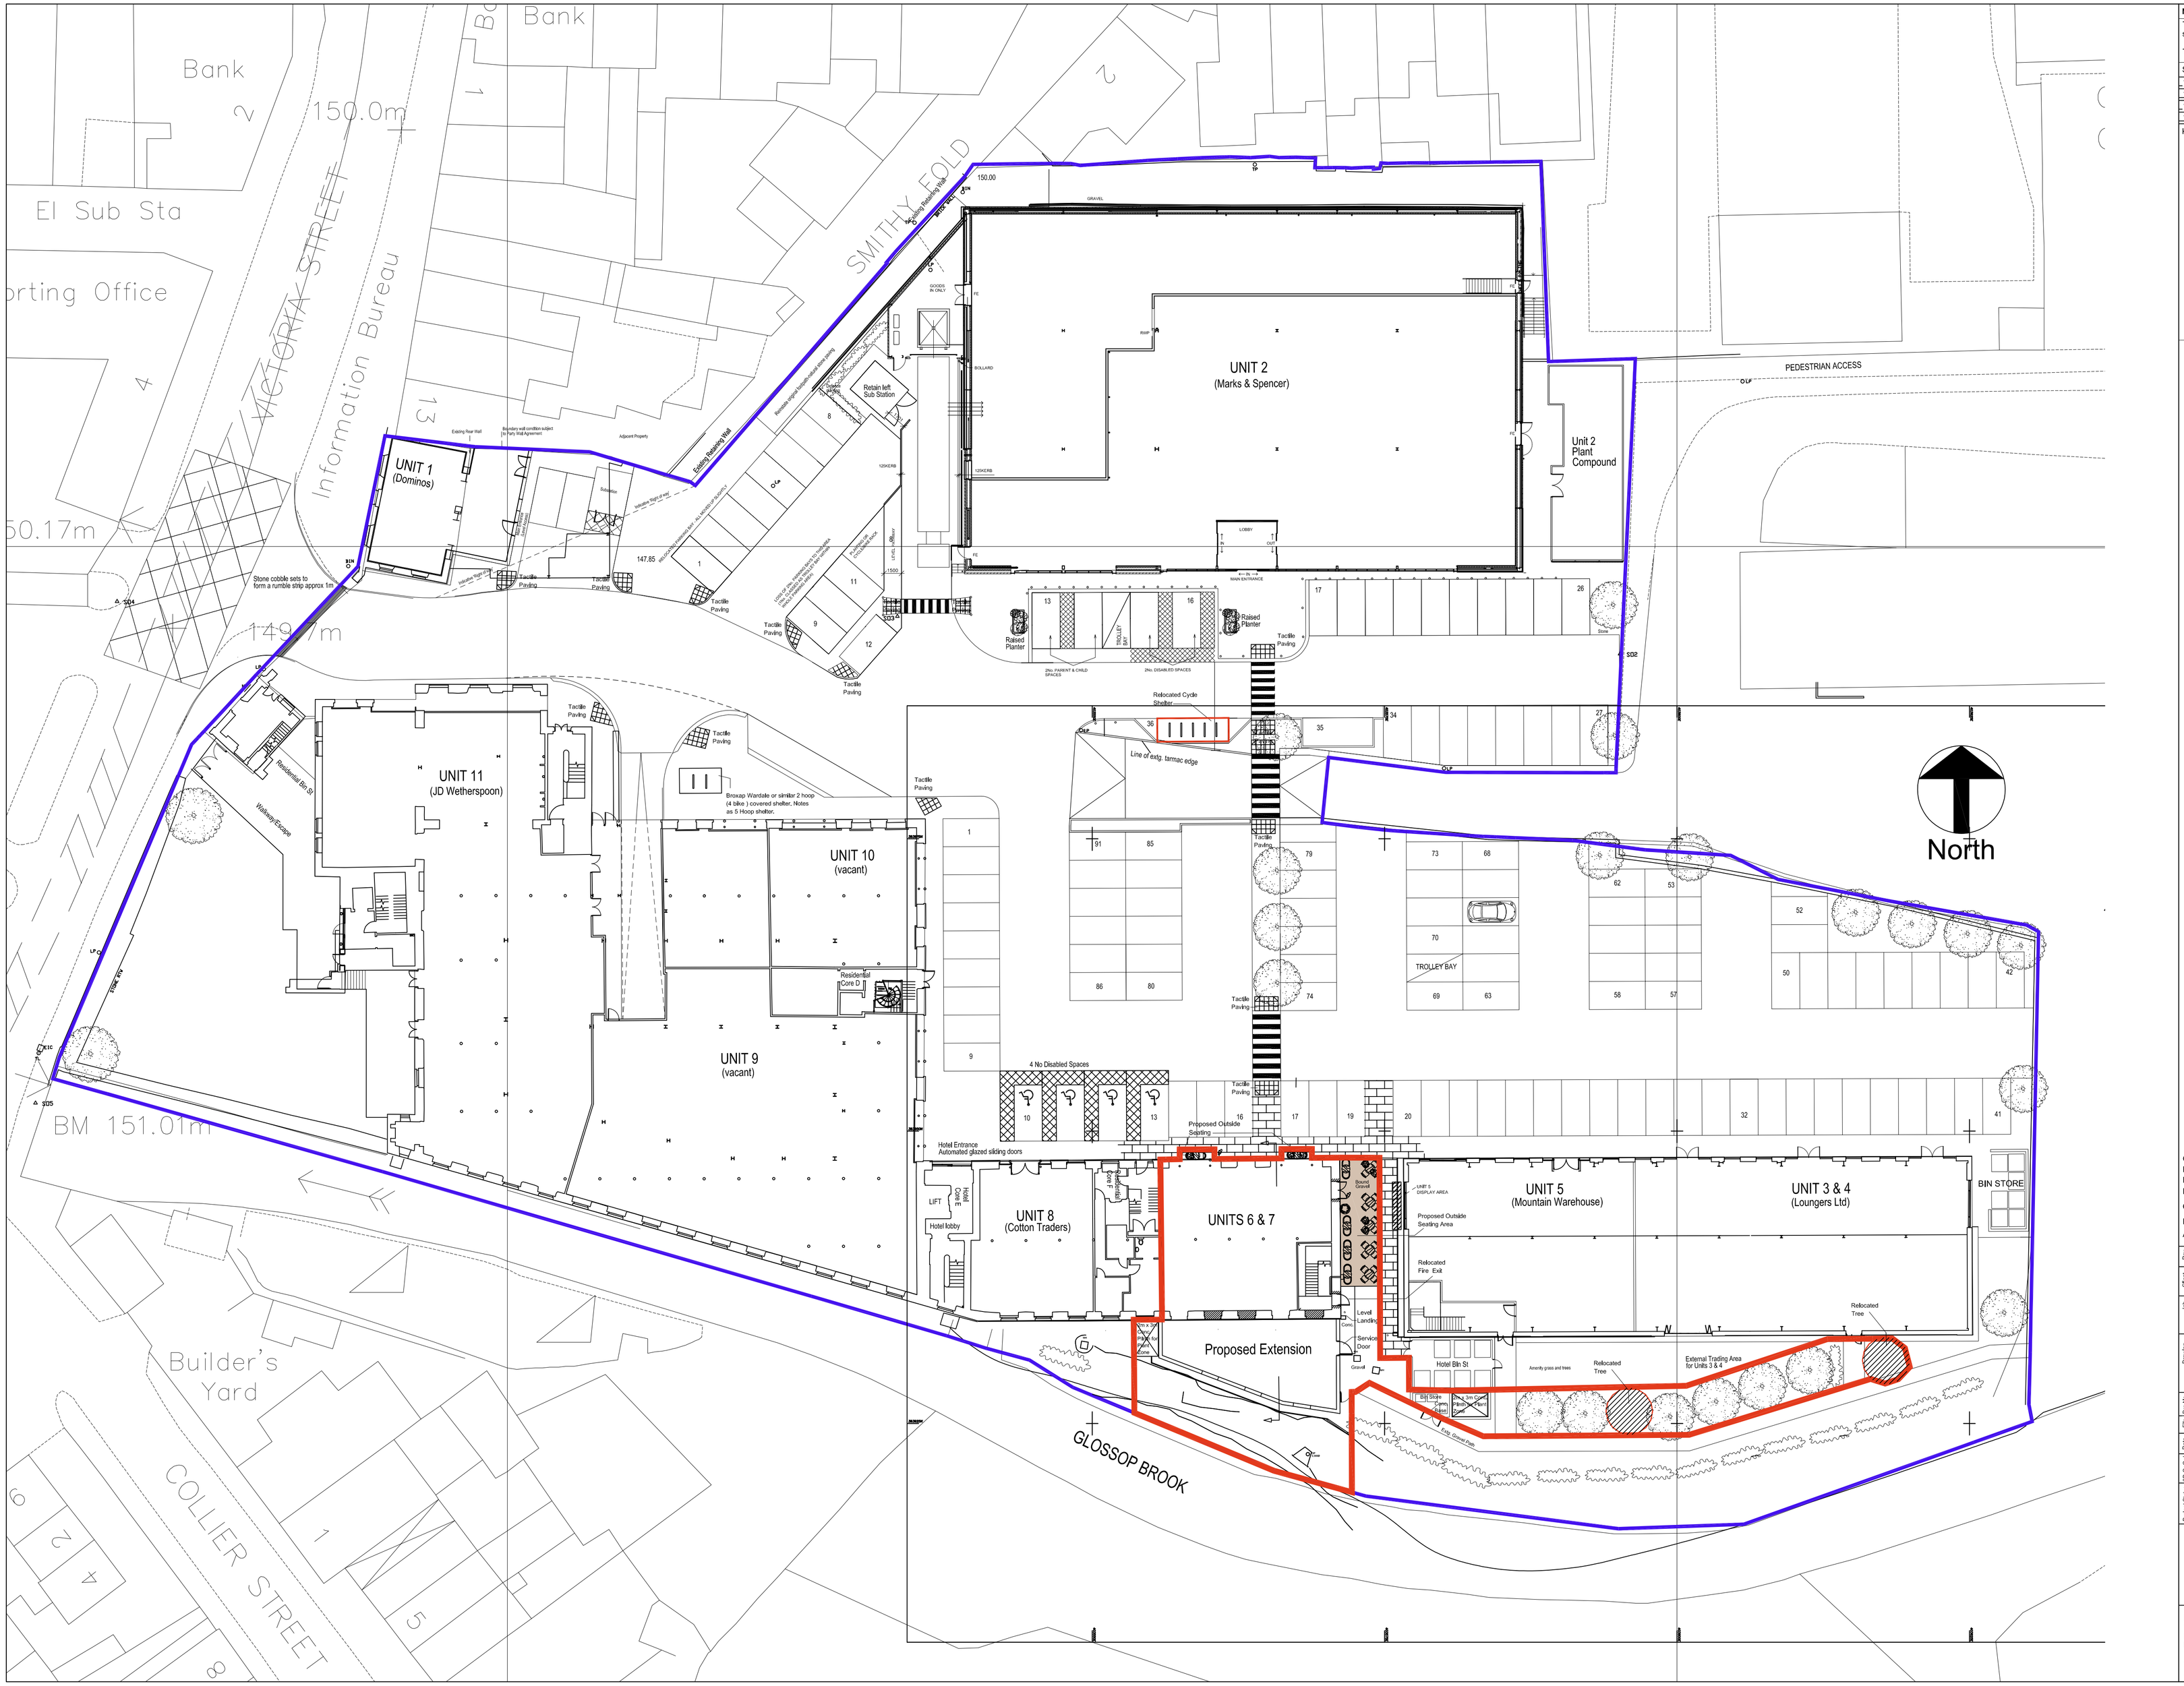

NOTES

The Contractor is to check all dimensions and conditions on site before commencing. Do not scale from this drawing.

This drawing remains the copyright of POZZONI LLP.

SCALE BARS		TO BE USED ONLY AS GUIDANCE			
1:100	mm	1000	2000	3000	5000
1:200	mm	1000	2000	3000	5000
1:500	M	5	15	25	
1:1250	M	10	30	50	70

KEY PLAN

NOTE:
EXACT POSITION FOR
RELOCATION OF TREES TBC

Rev	Description	By	Date
G	Design Development		SPM28.09.15
F	Design Development		SPM21.09.15
E	Amendments required by Planning/Tenant		SPM 01.09.15
D	Amendments required by Planning Dept.		SPM13.08.15
C	Design Development		SPM 30.07.15
B	Design Development		SPM 22.07.15
A	Design Development		SPM 03.07.15

Client: Standard Life Investments Property Holdings Limited

Job: Units 6 & 7 Howard Town Mill, Victoria Street, Glossop, Derbyshire

Drawing: Proposed Site Plan

Dwg No.	P4349	102	Rev G
File	P:\MCAD\4301-4350\4349\PLLP\Design\Dwgs\4349 - 102 Proposed Site Plan_Rev G.dwg		
Date	09.06.15	Scale 1:250@A1	
3D Co-Ord	-	2D Co-Ord SPM	Approved JW
Project Status	Feasibility	Tender	Construction
	Design	Contract	As Built

pozzoni

London House
115 Golden Lane
London
EC1Y 0TJ
+44 207 078 0079
architects@pozzoni.co.uk

Woodville House
2 Woodville Road
Altrincham
WA14 2FH
+44 161 928 7848
pozzoni.co.uk