


REVISION	DATE	NOTES
A	07.01.2020	A - Draft Issue
B	10.01.2020	B - Draft Issue
C	06.02.2020	C - Draft Application Issue
C	17.02.2020	C - Condition Discharge

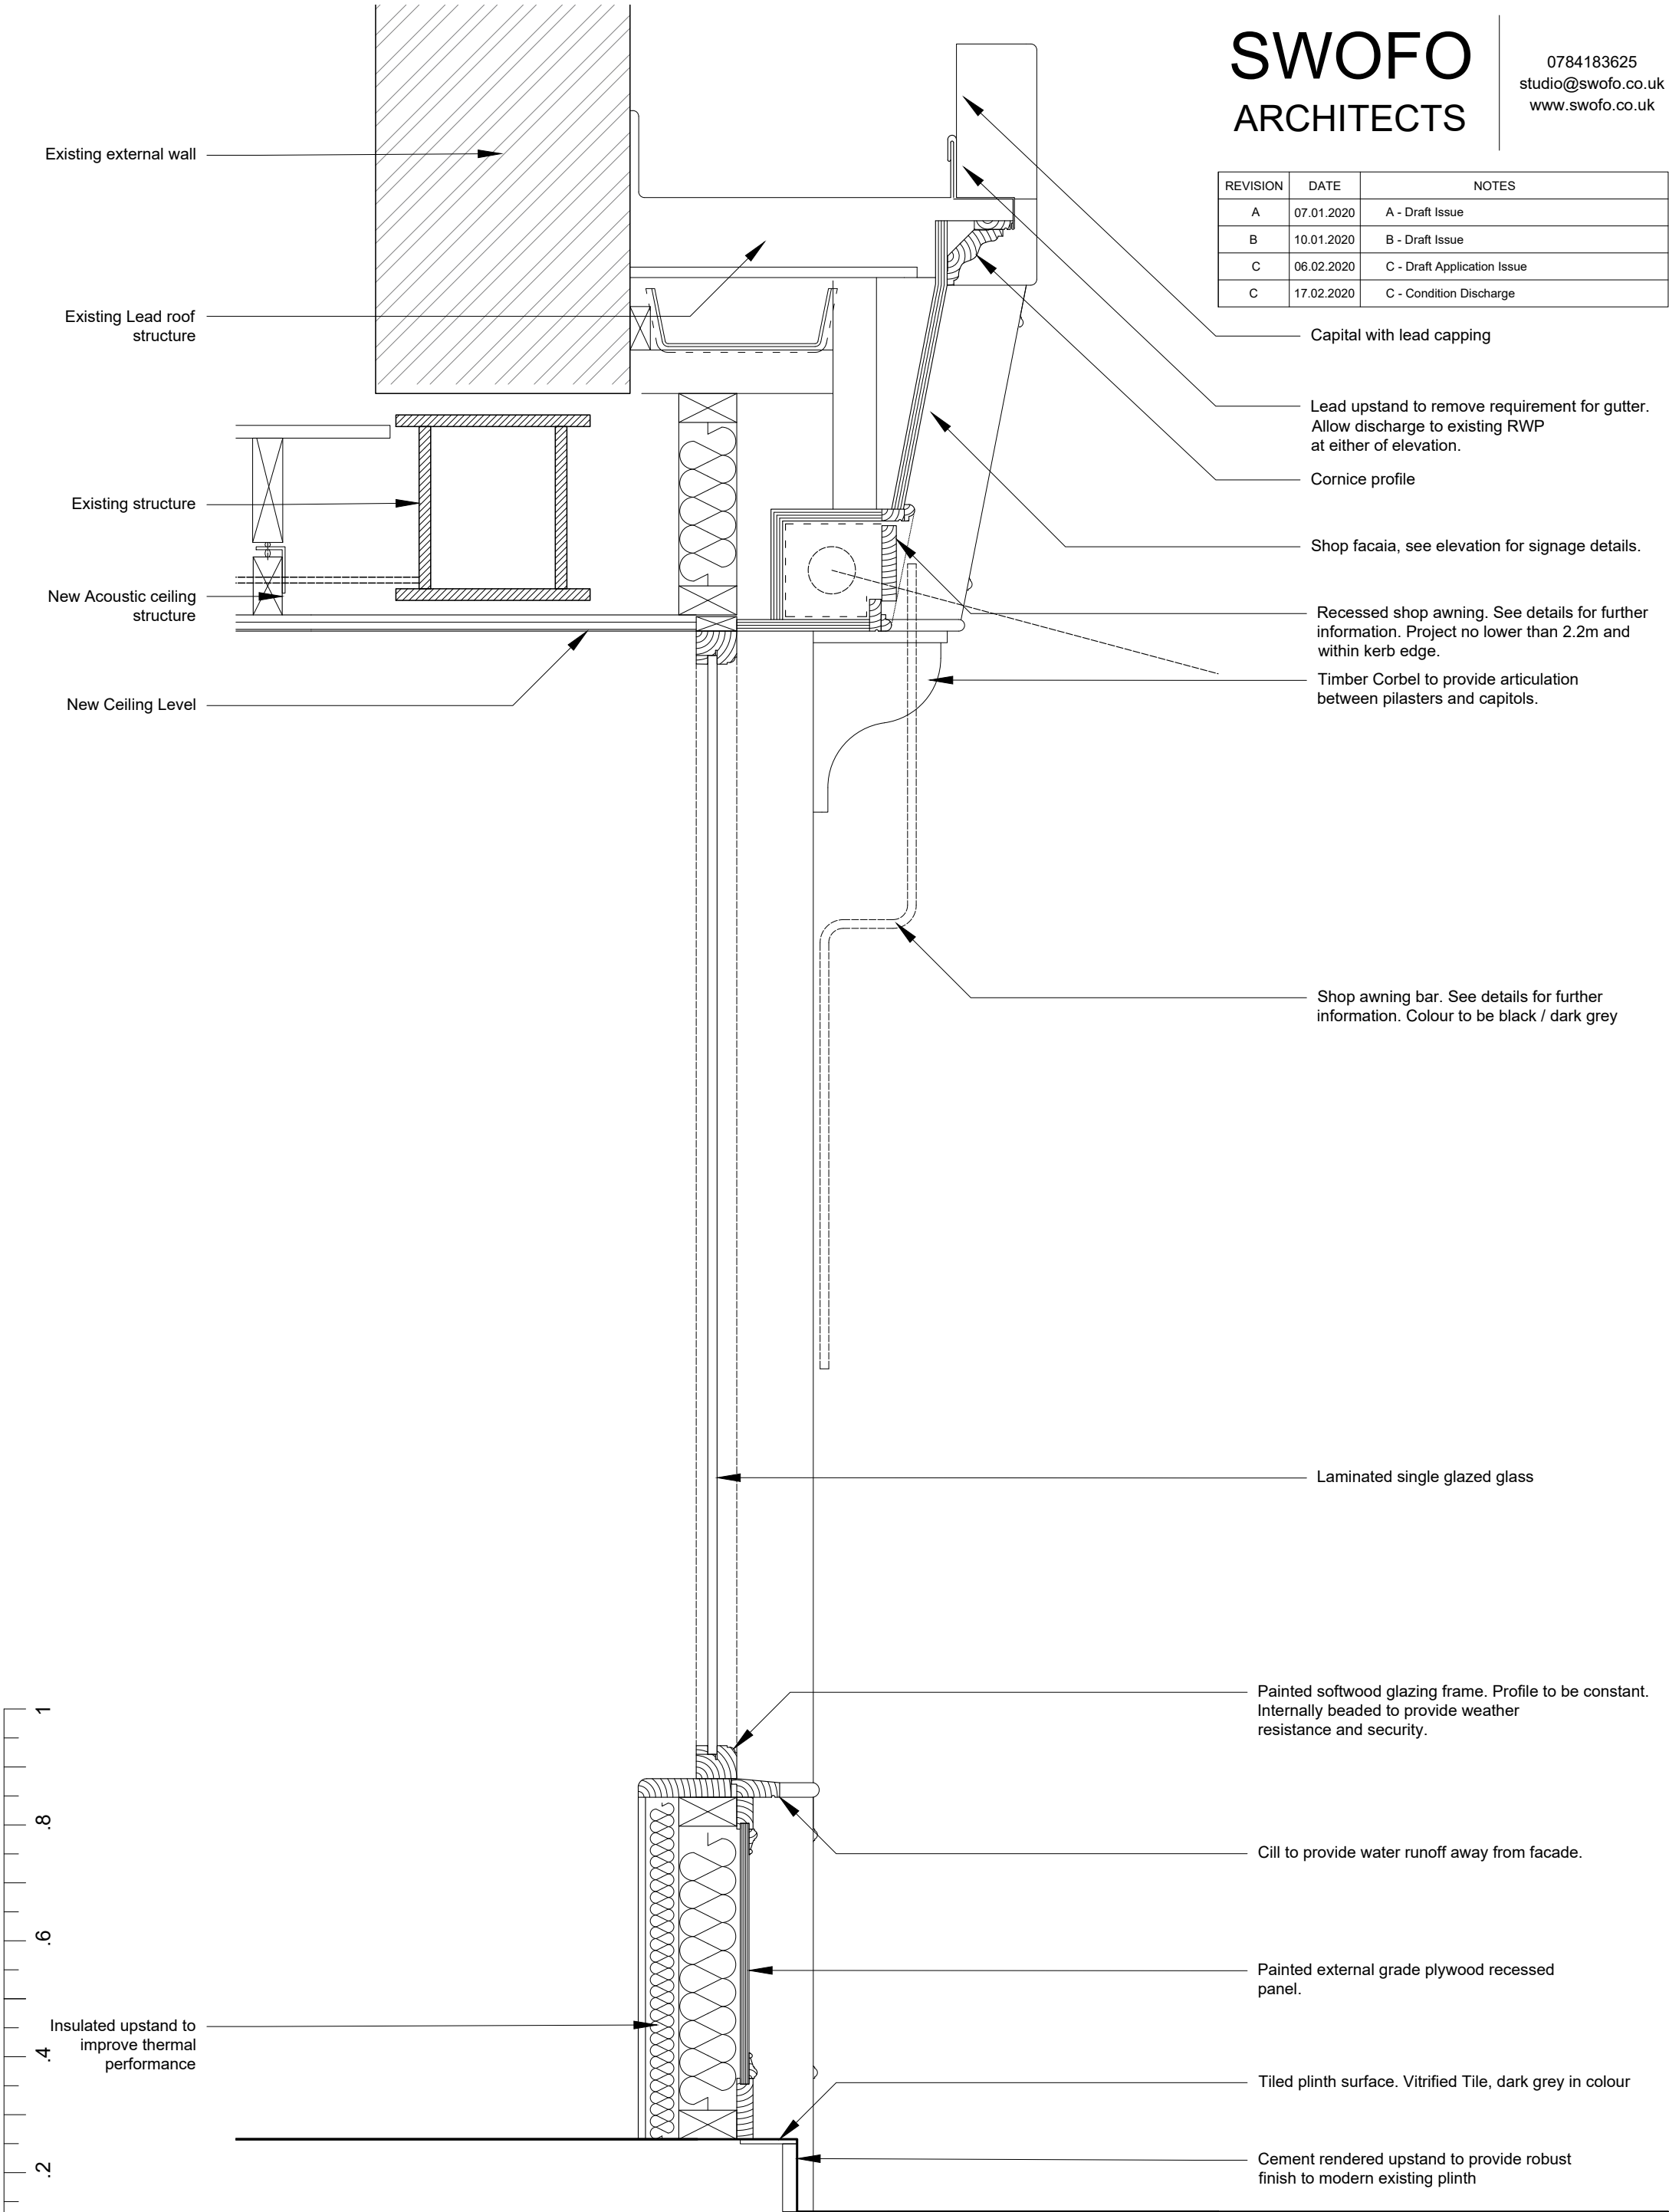

A_RBS_P_550	C
Typical Shop Window Section	
18-22 High Street	
Former RBS Bank, Buxton SK17 6EU	
Mr Burgess	@ A3