


REVISION	DATE	NOTES
A	10.01.2020	A - Draft Issue
B	06.02.2020	C - Draft Application Issue
B	17.02.2020	C - Condition Discharge

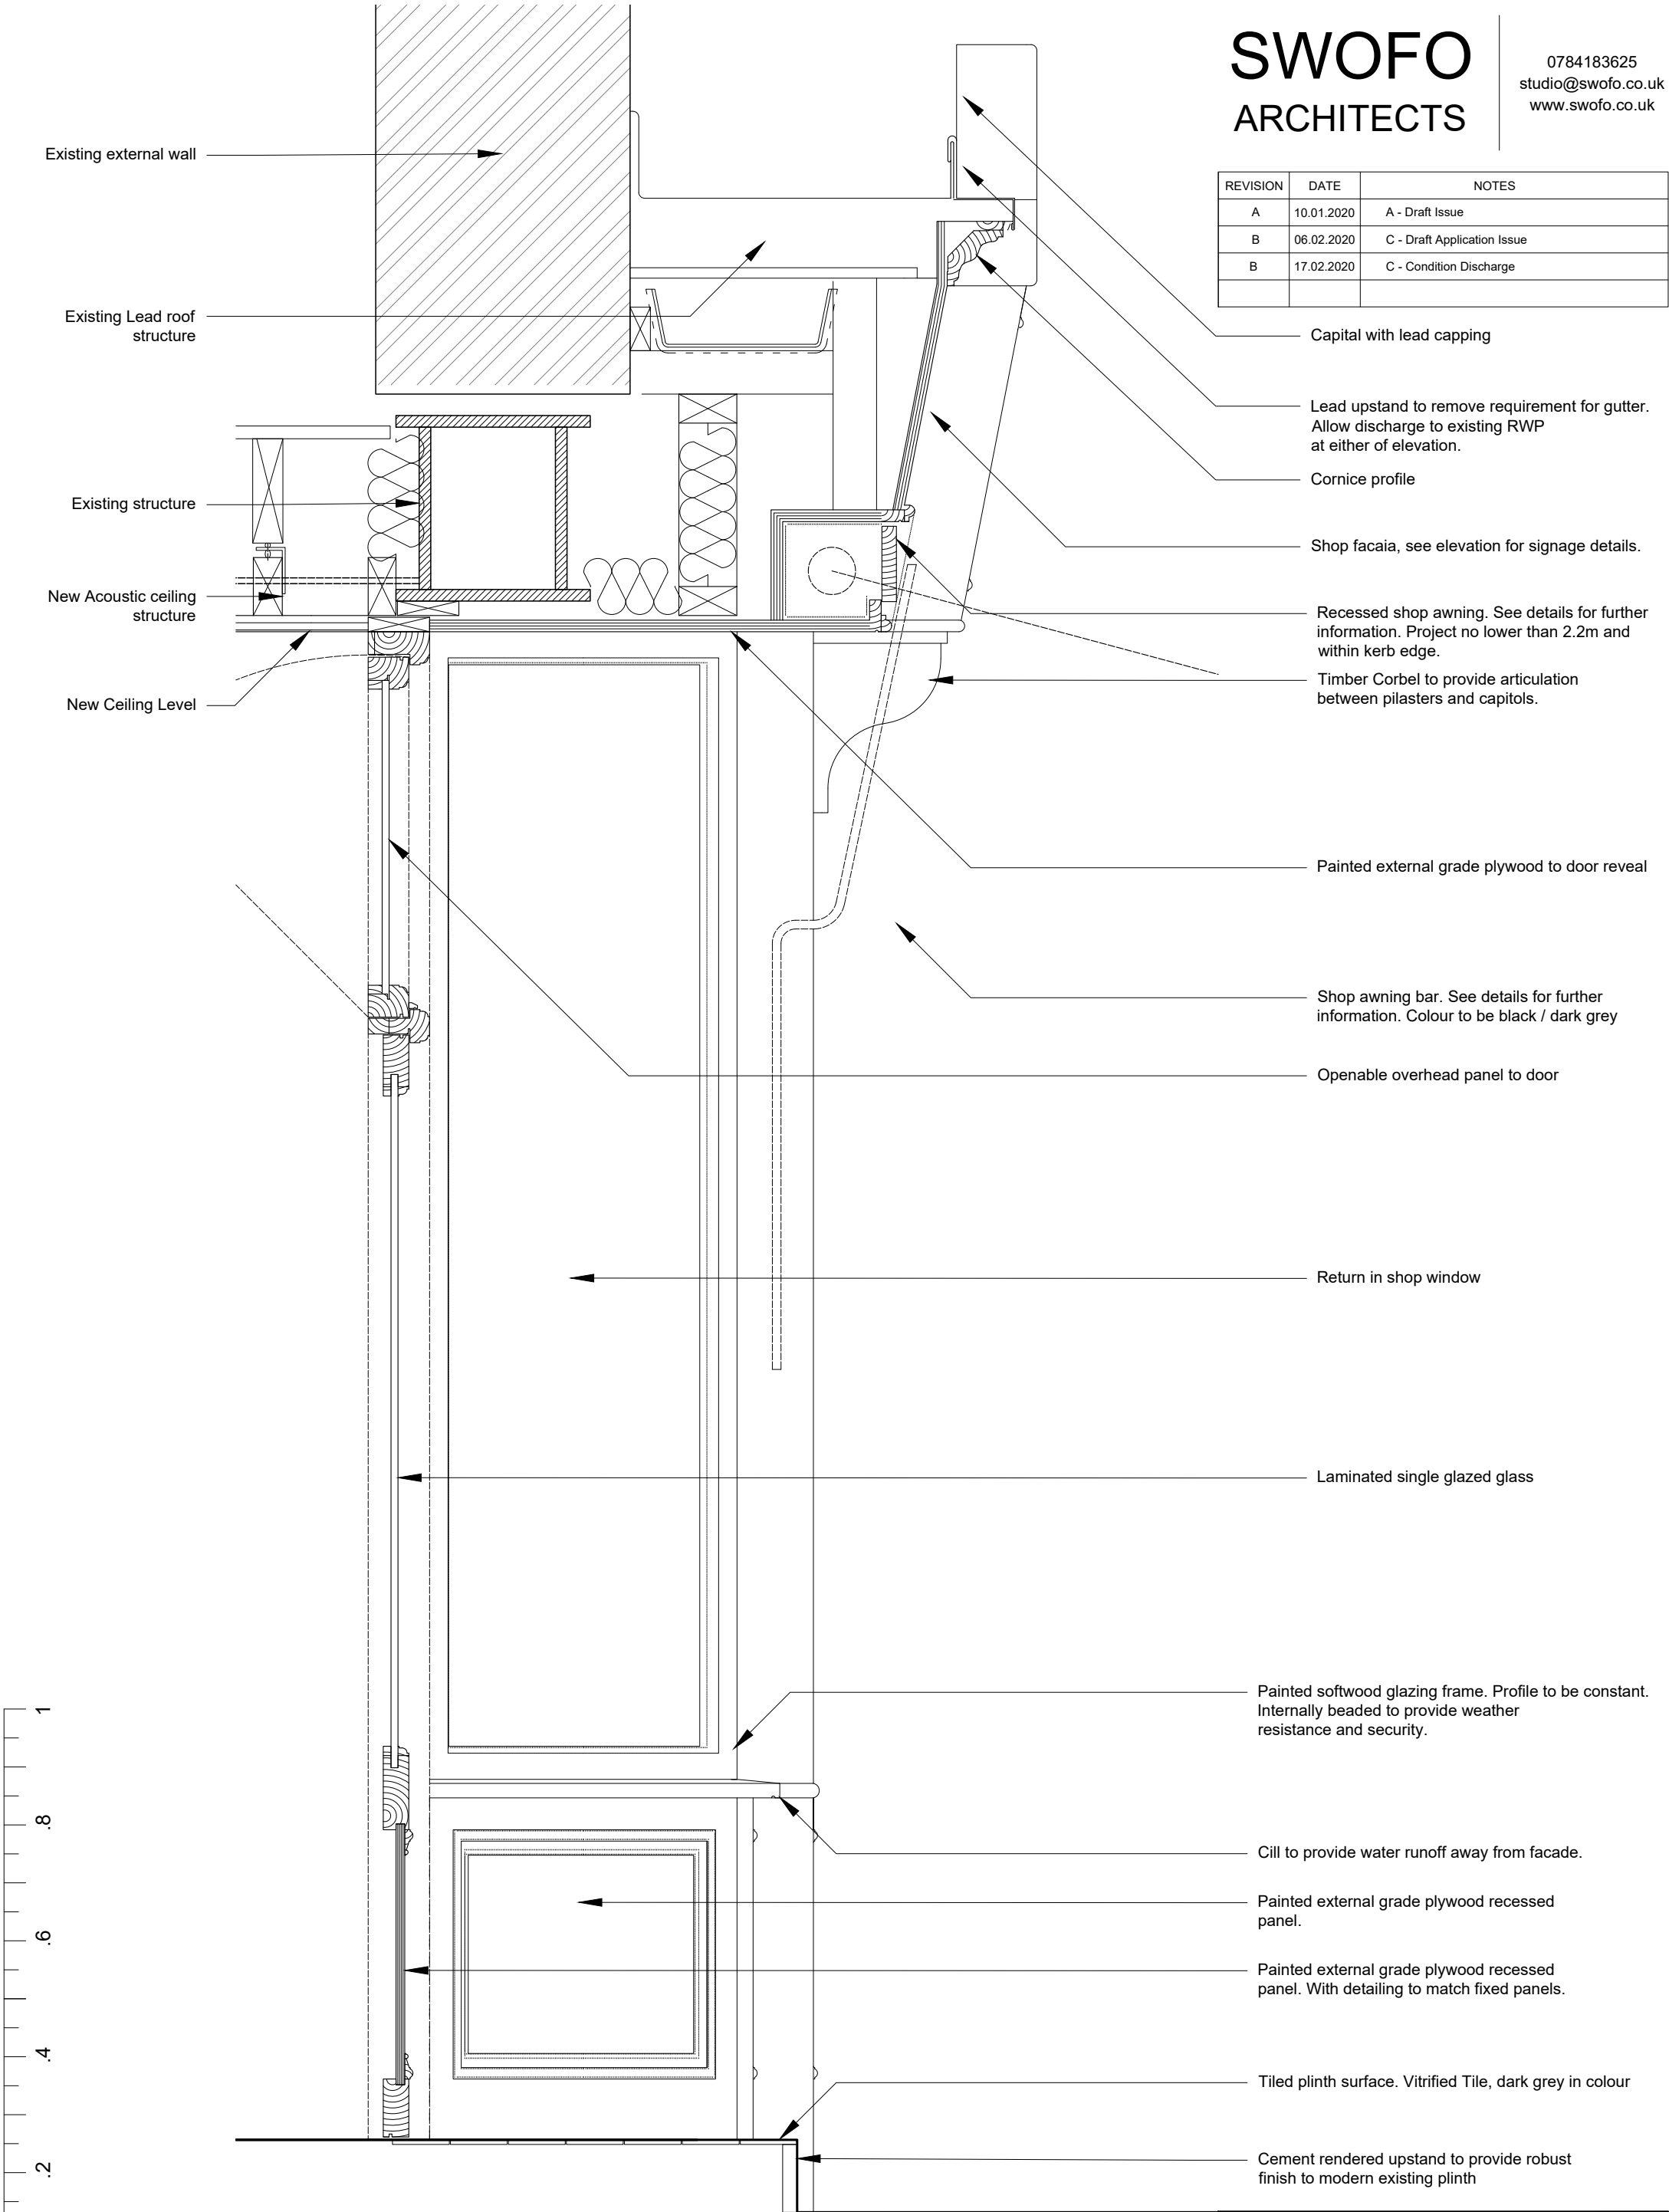

A_RBS_P_551	B 1:10 @ A3
Typical Shop Door Section	
18-22 High Street	
Former RBS Bank, Buxton SK17 6EU	
Mr Burgess	