

HEAD + JAMB
SECTION

44

164

62

57 TOP RAIL
+ STILES

MEETING
RAILS

57

96


BOTTOM
RAIL


CILL

68

SOLID FRAME
SLIDING SASH
WINDOW

Scale 1:2

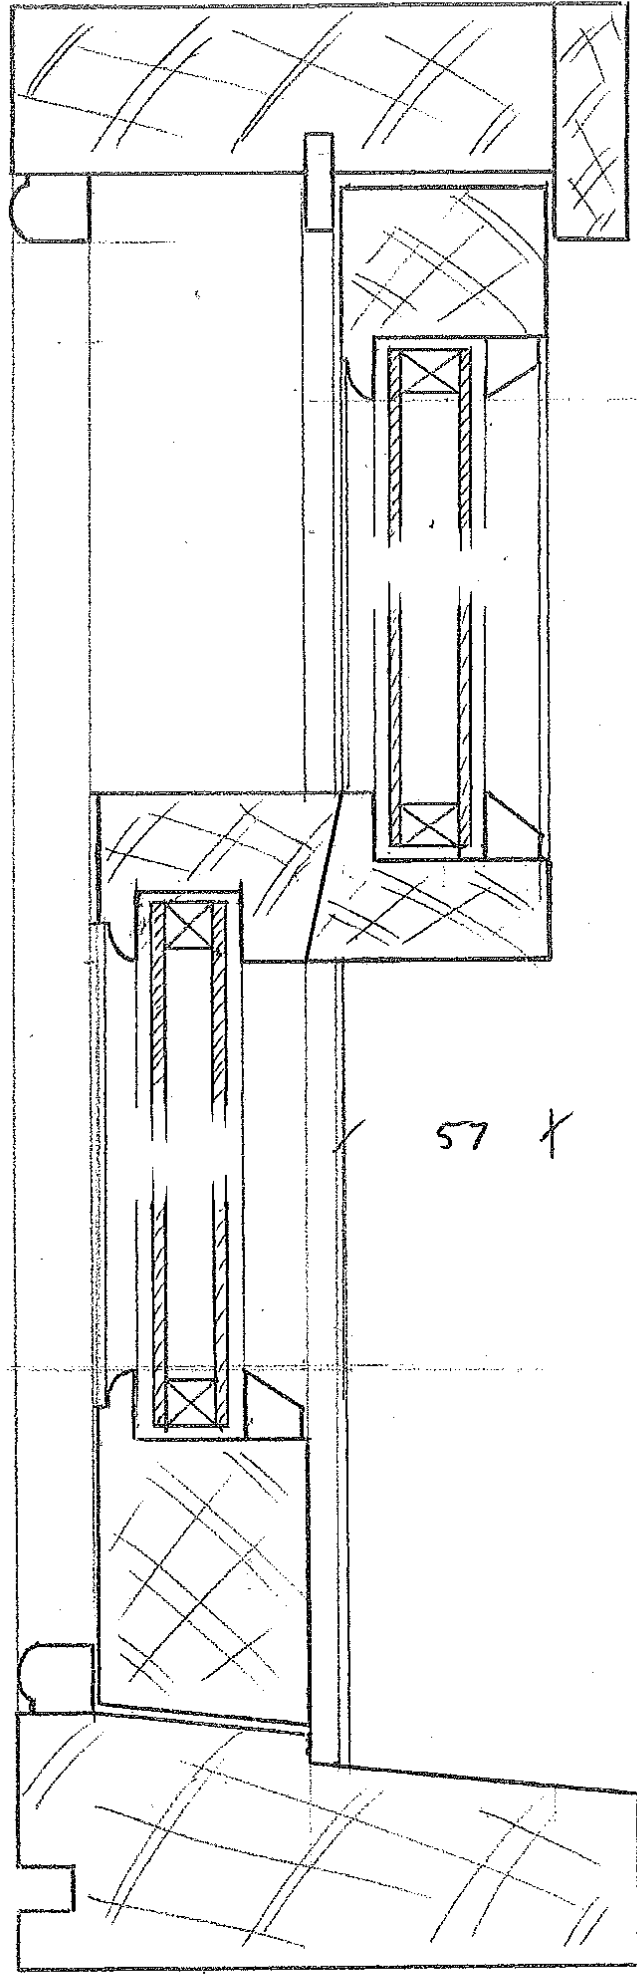

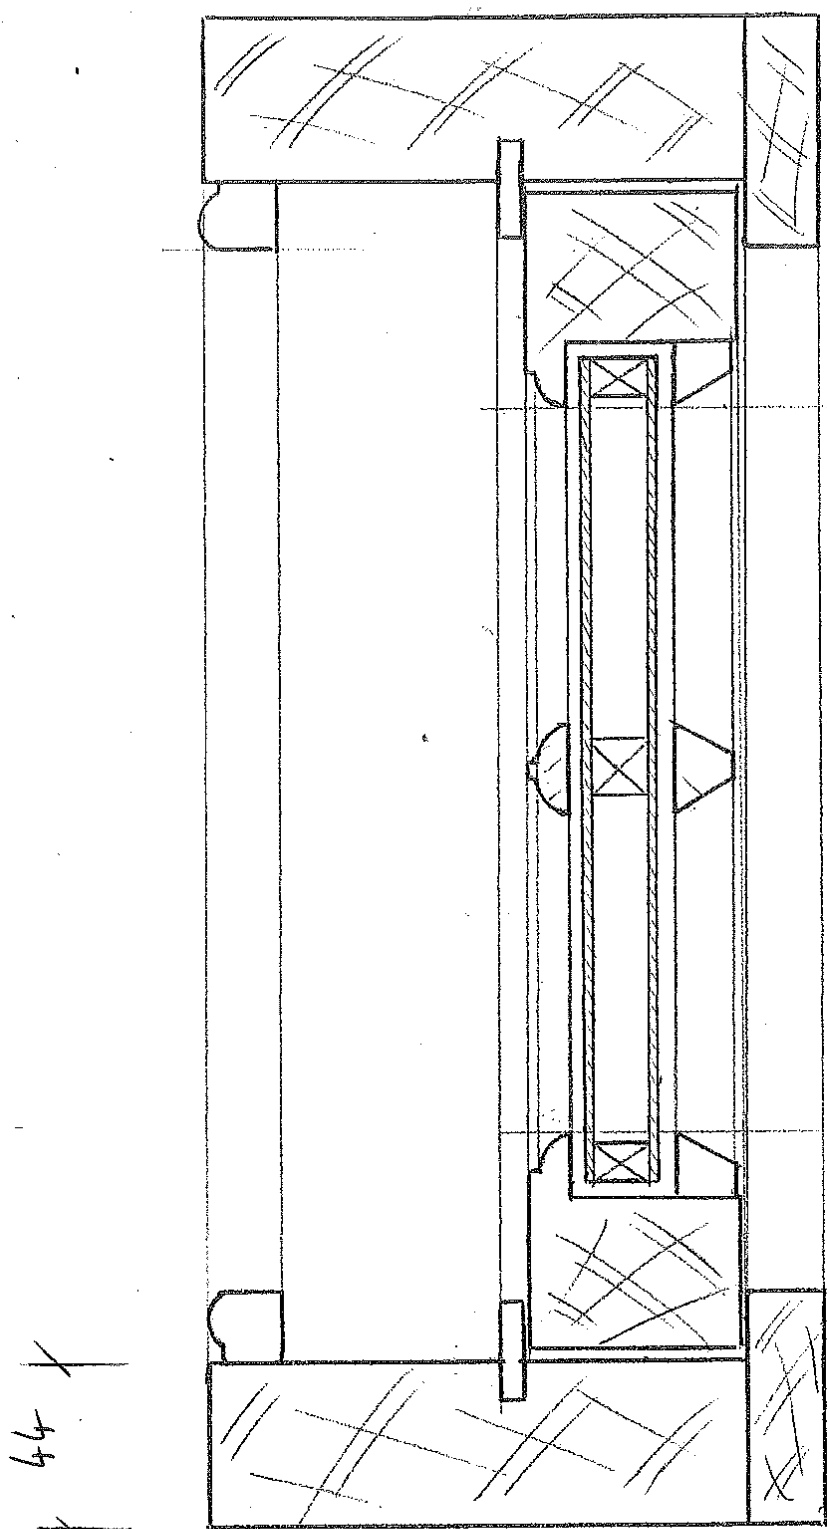

SECTION THROUGH
TOP SASH

BONDED
GAS

22

62

JAMB

164

Scale 1:2