



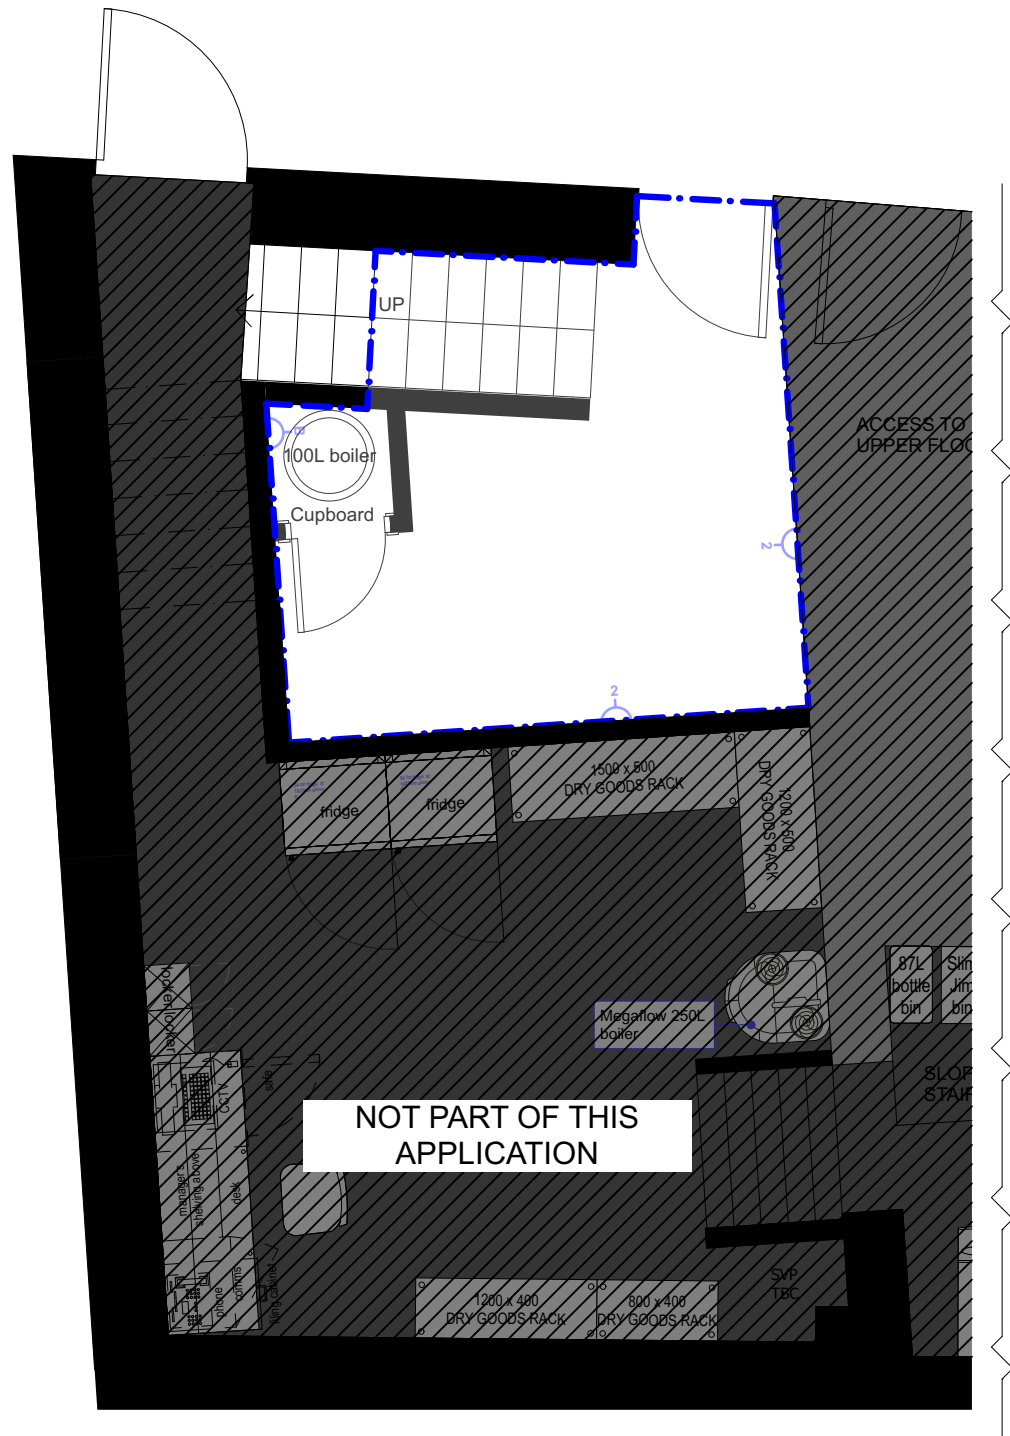

GROUND FLOOR

10.310 m²

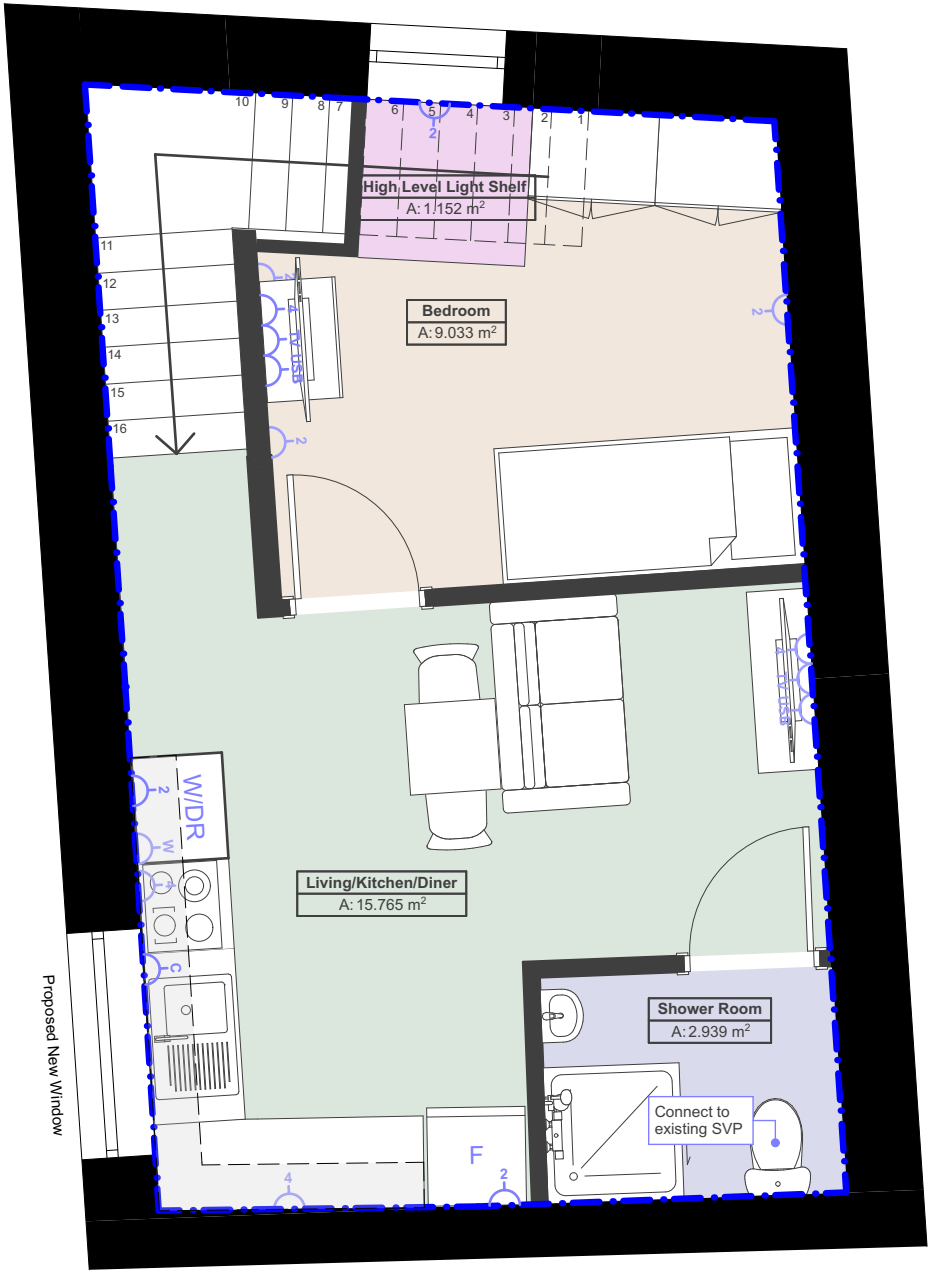

FIRST FLOOR

33.091 m²

- SYMBOL KEY
- double switched low level socket
 - USB RJ45 data socket
 - tv co-axial aerial point / satellite aerial point
 - ventilation control switched spur
 - cooker control & switched socket
 - combi boiler control & switched socket
 - dishwasher control switch with low level socket
 - washing machine control switch with low level socket