


Notes

All dimensions are to be checked on site prior to construction, manufacture of any components and ordering of materials and equipment.

Any discrepancies are to be reported to the architect for clarification.

All materials and workmanship to be in accordance with the current British Standards and codes of practice.

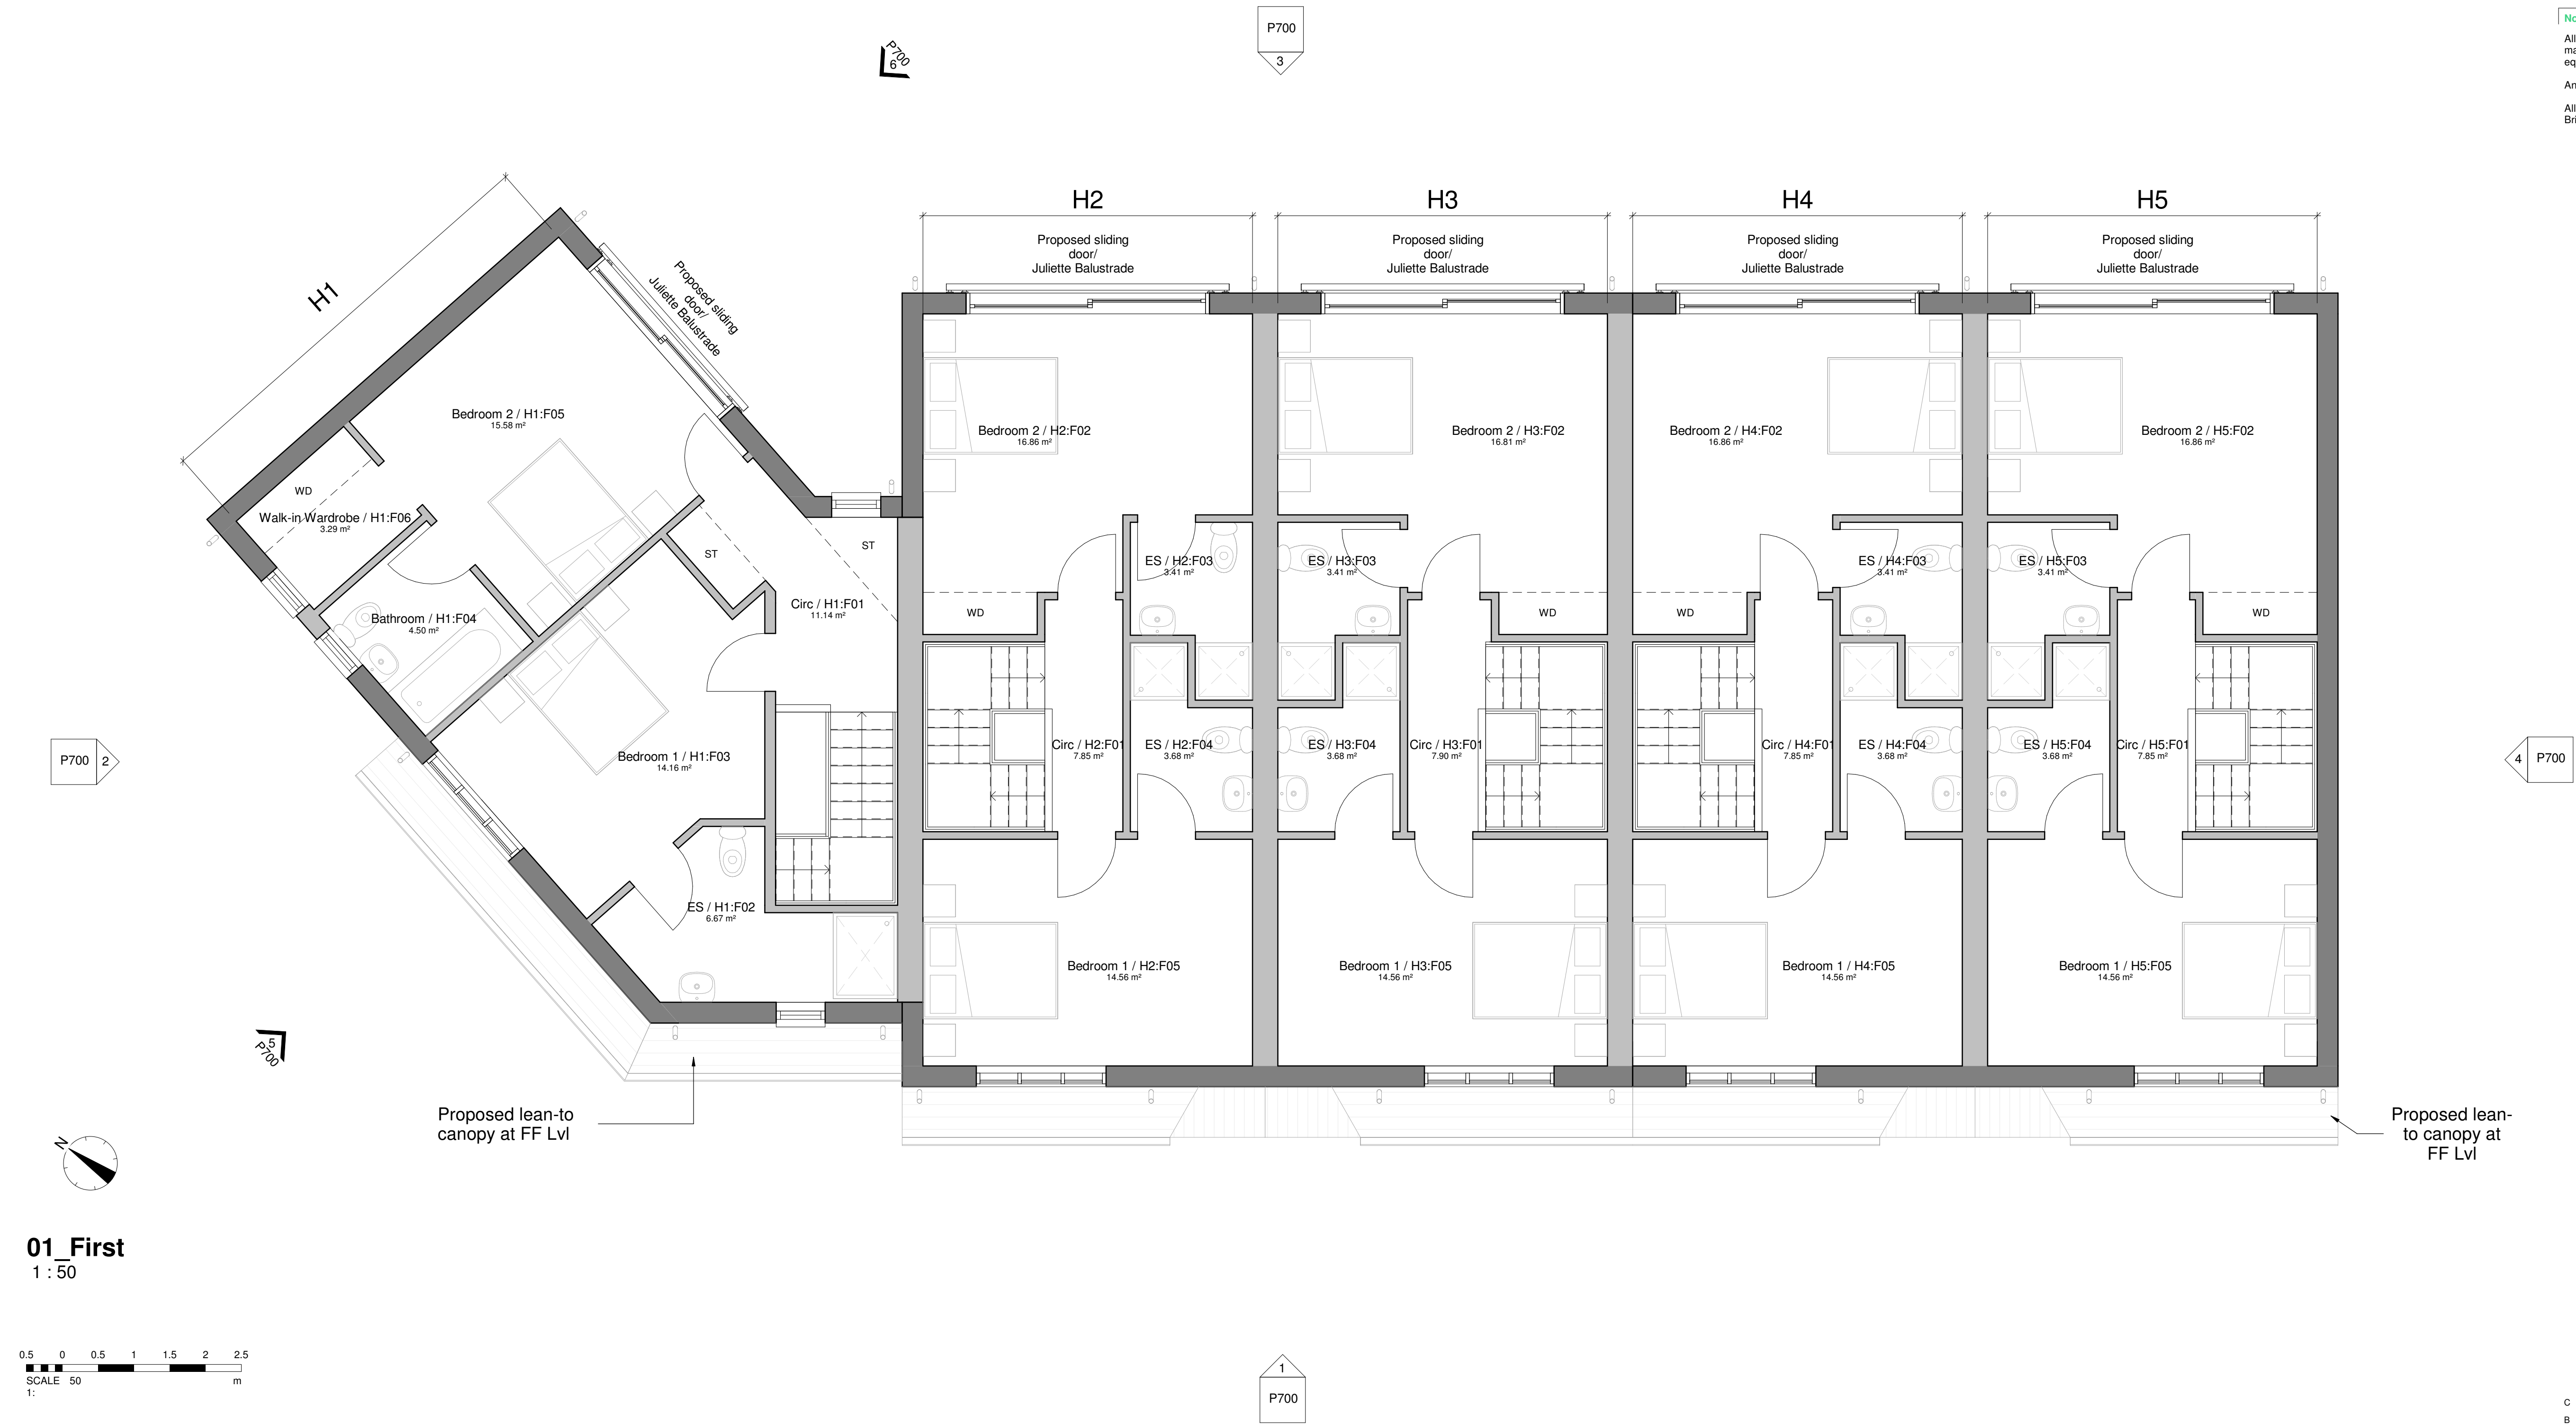

C	15/02/21	QMS	Drawing Sheet updated - "do not scale" omitted
B	26/01/21	QMS	Planning Application
A	05/01/21	QMS	WIP Issue for comment

Rev	Date	Drawn By	Comments
Client			
Terry Green Builder's Ltd			
Project			
High Hill Road New Mills - Proposed New Dwellings			
Drawing			
Proposed First Floor GA			
Revision		Purpose	
C		Planning	
Drawing Number			
P101			
Job No.	Scale	Date	
NM-HH-01	1 : 50 @ A1	January 2021	
Suitability	Suitability		
Drawn By			
QMS			