


GROUND FLOOR

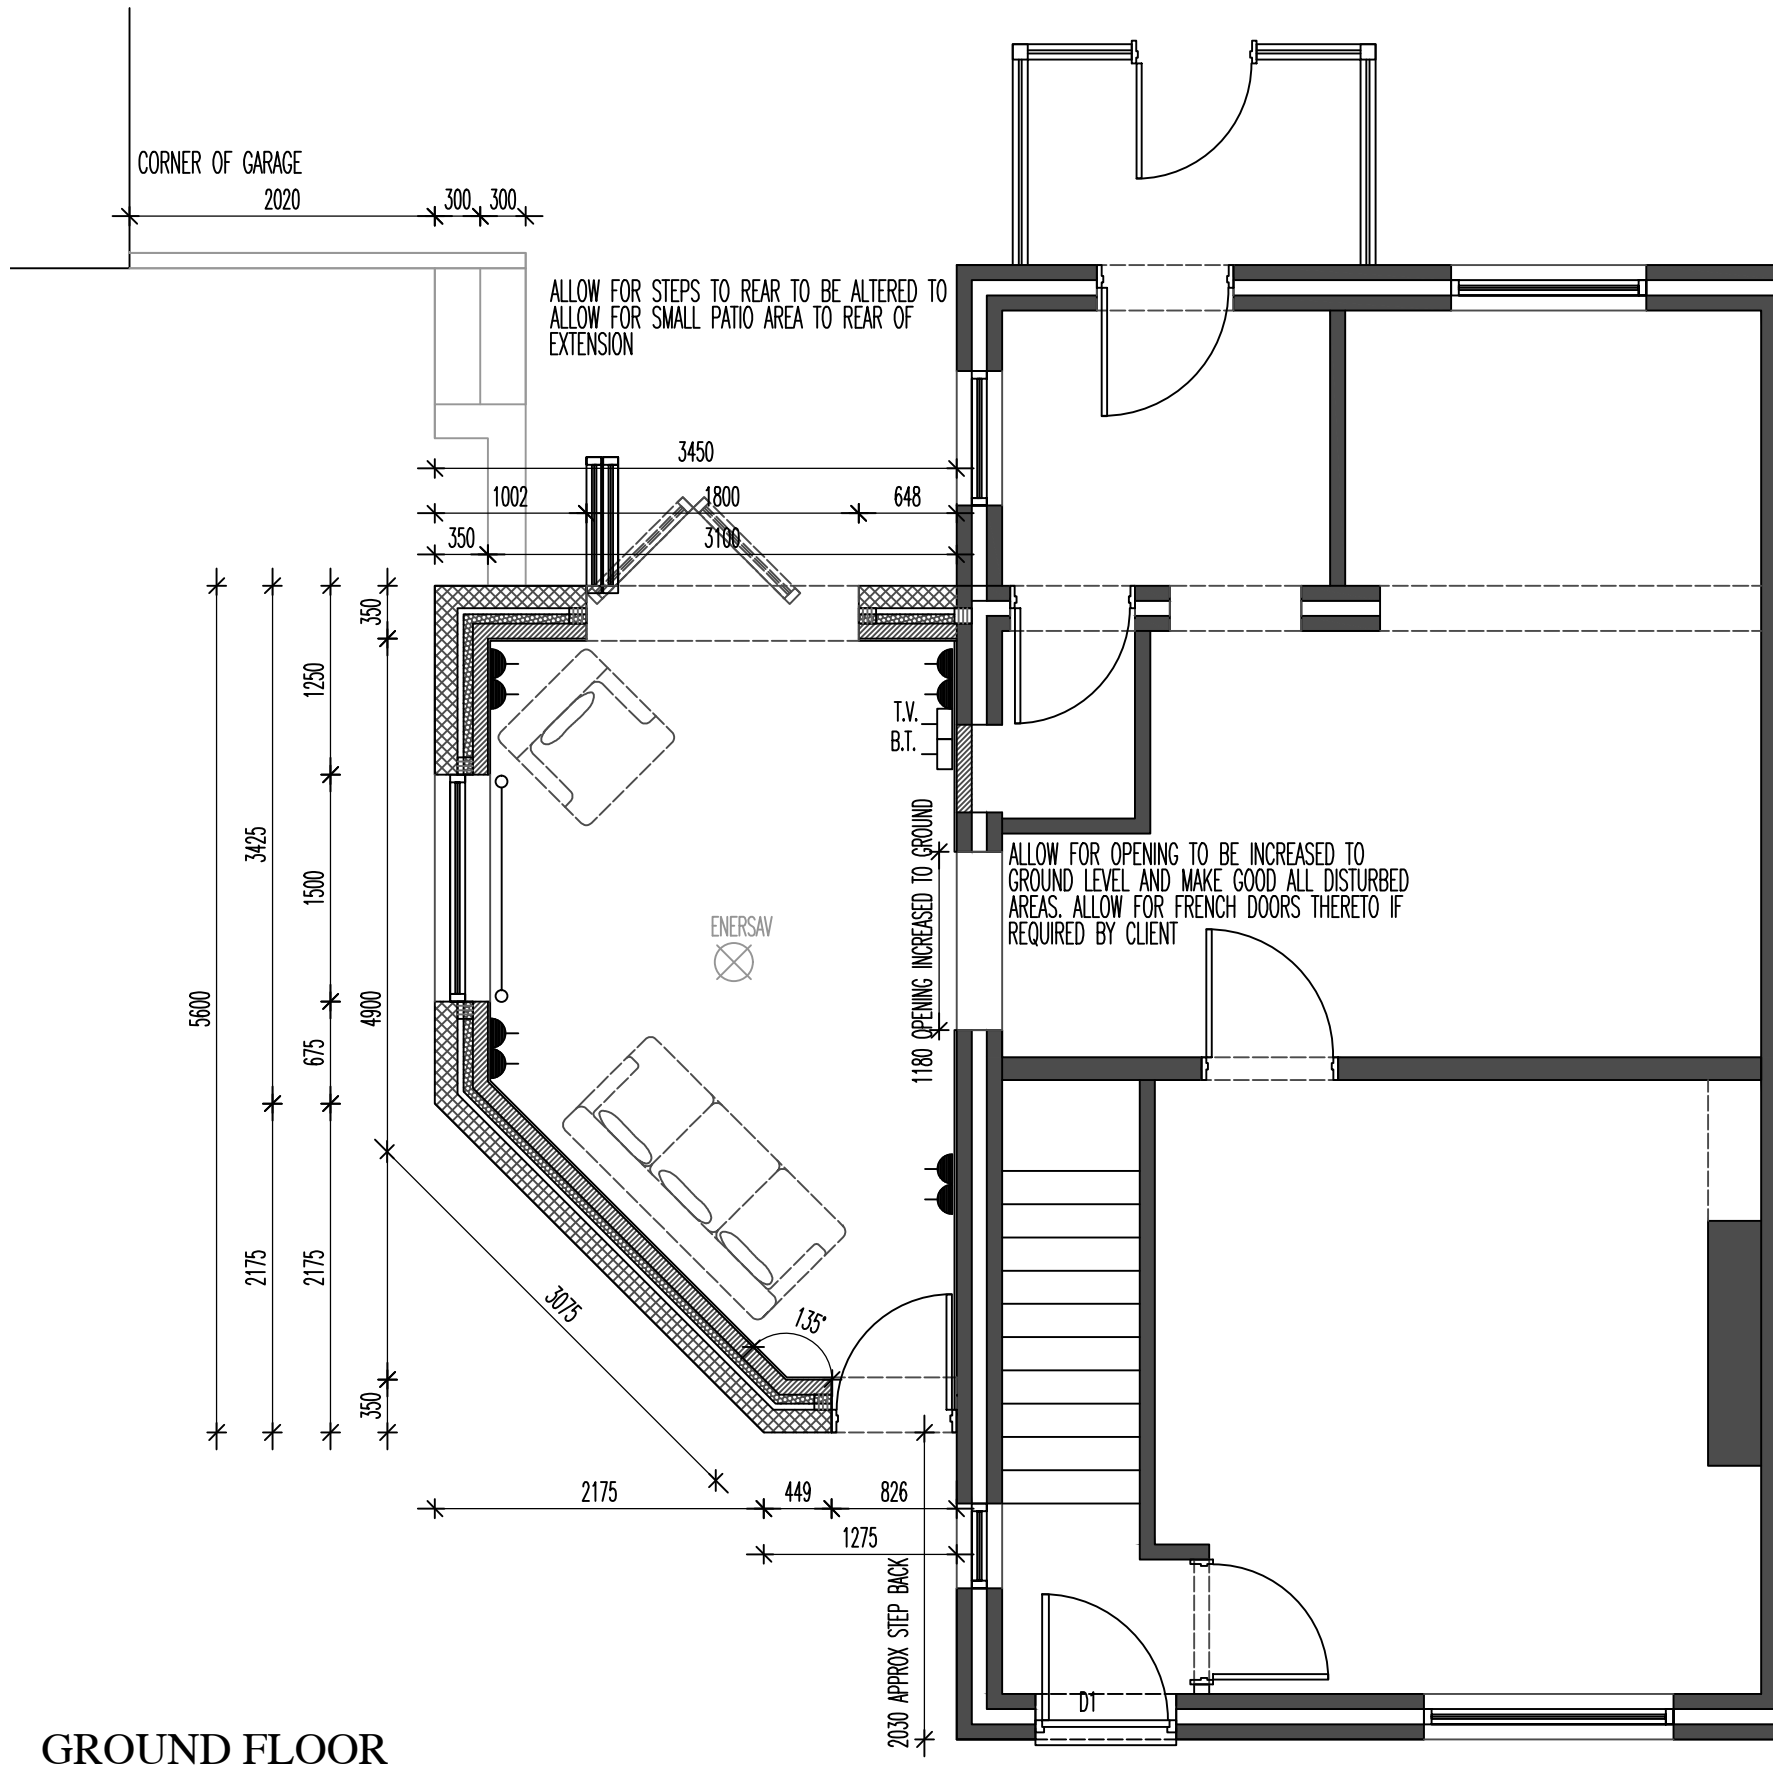

ALLOW FOR ALL NEW ELECTRICAL AND DRAINAGE WORKS IN
ACCORDANCE WITH BUILDING CONTROL

32 MEADOW AVE