



EXISTING PLANS 1:100


GROUND FLOOR

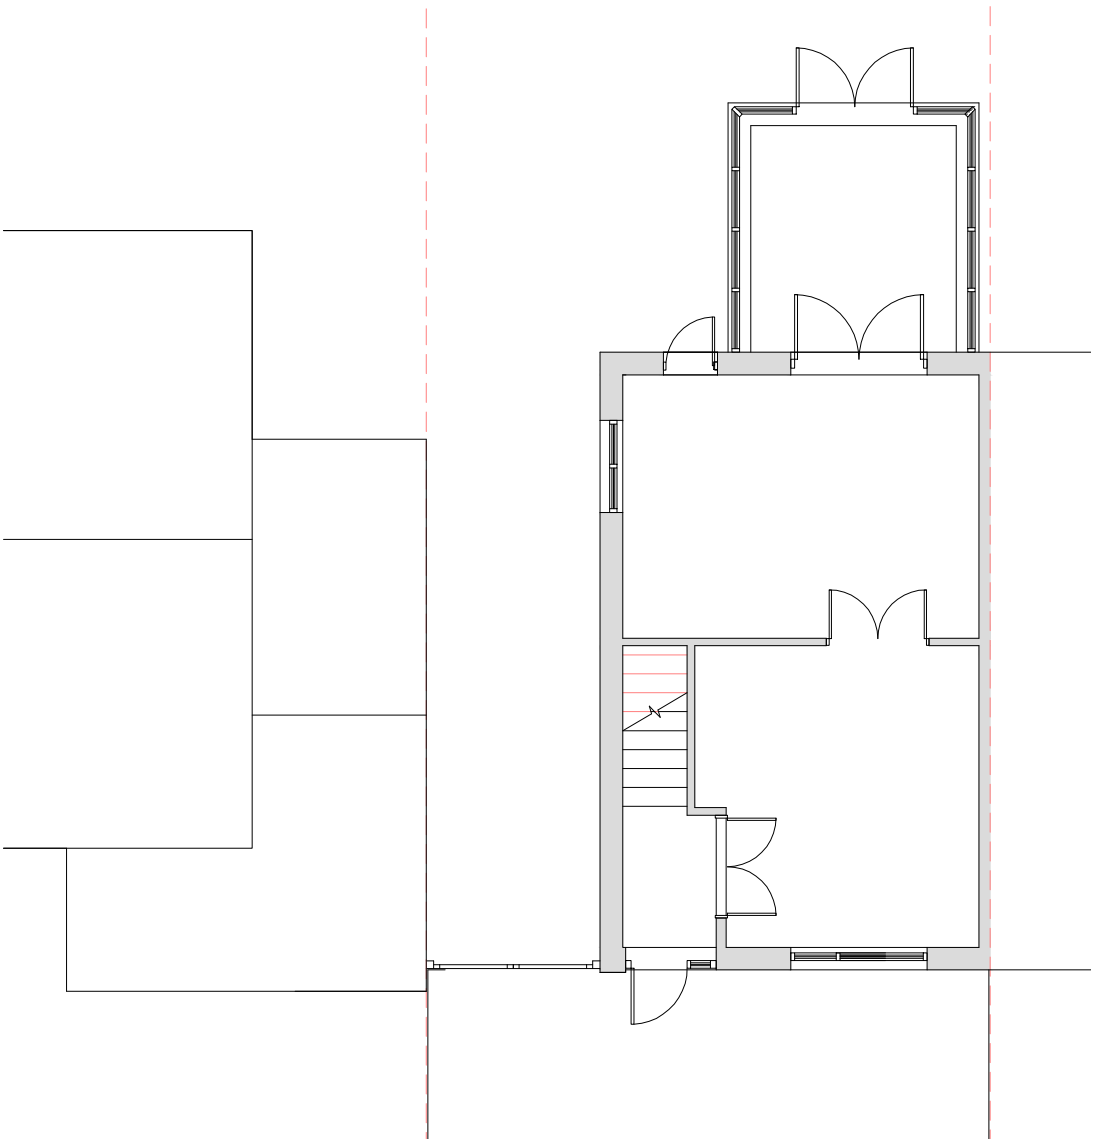

FIRST FLOOR

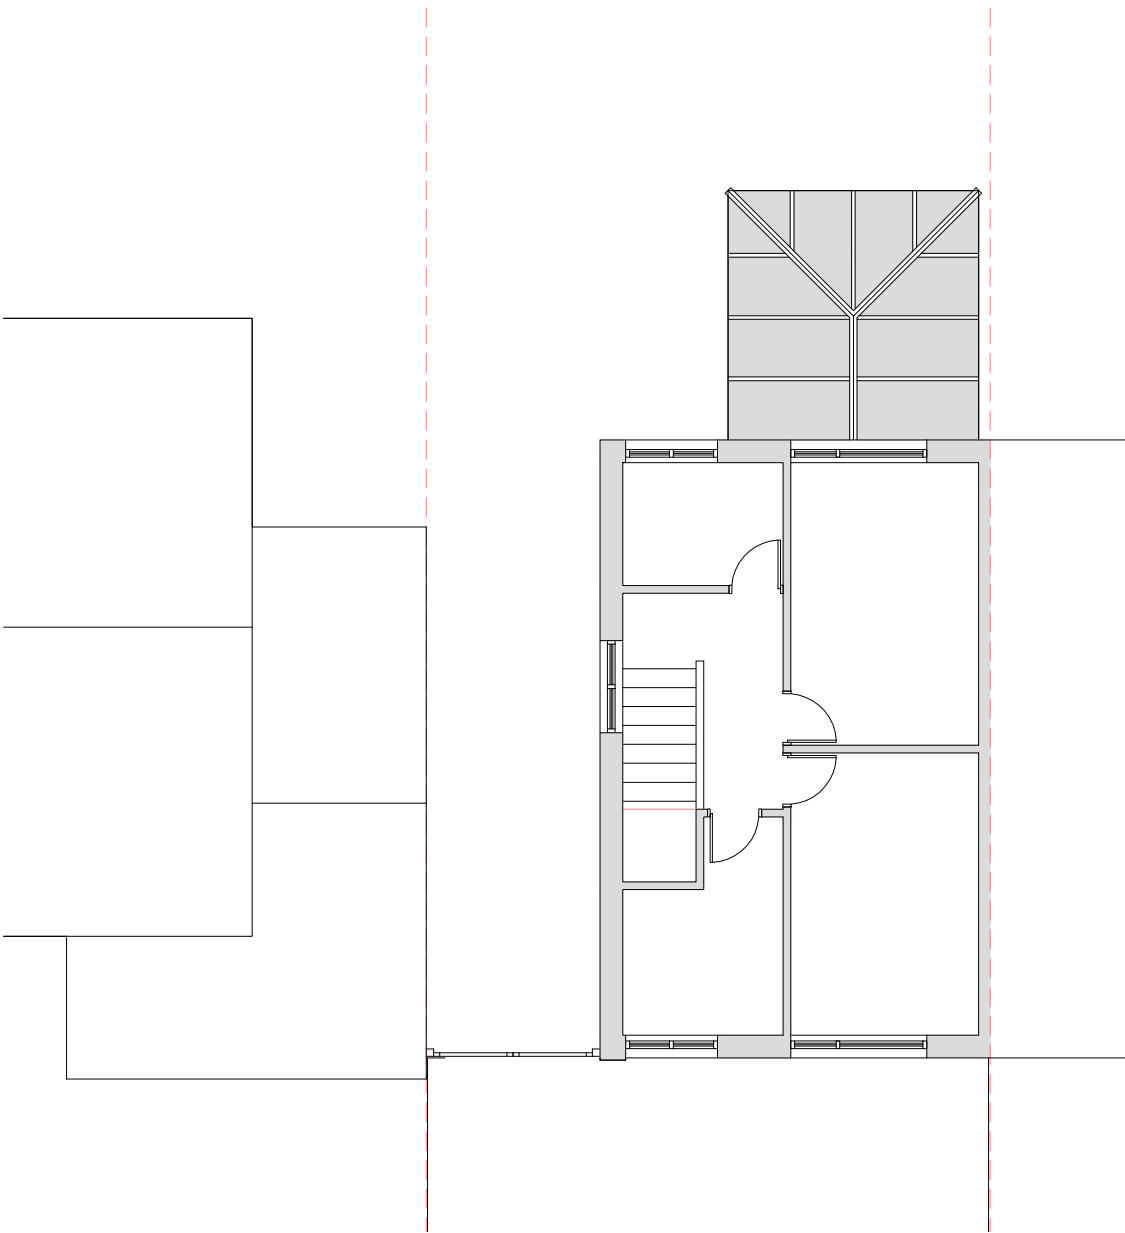


ROOF PLAN


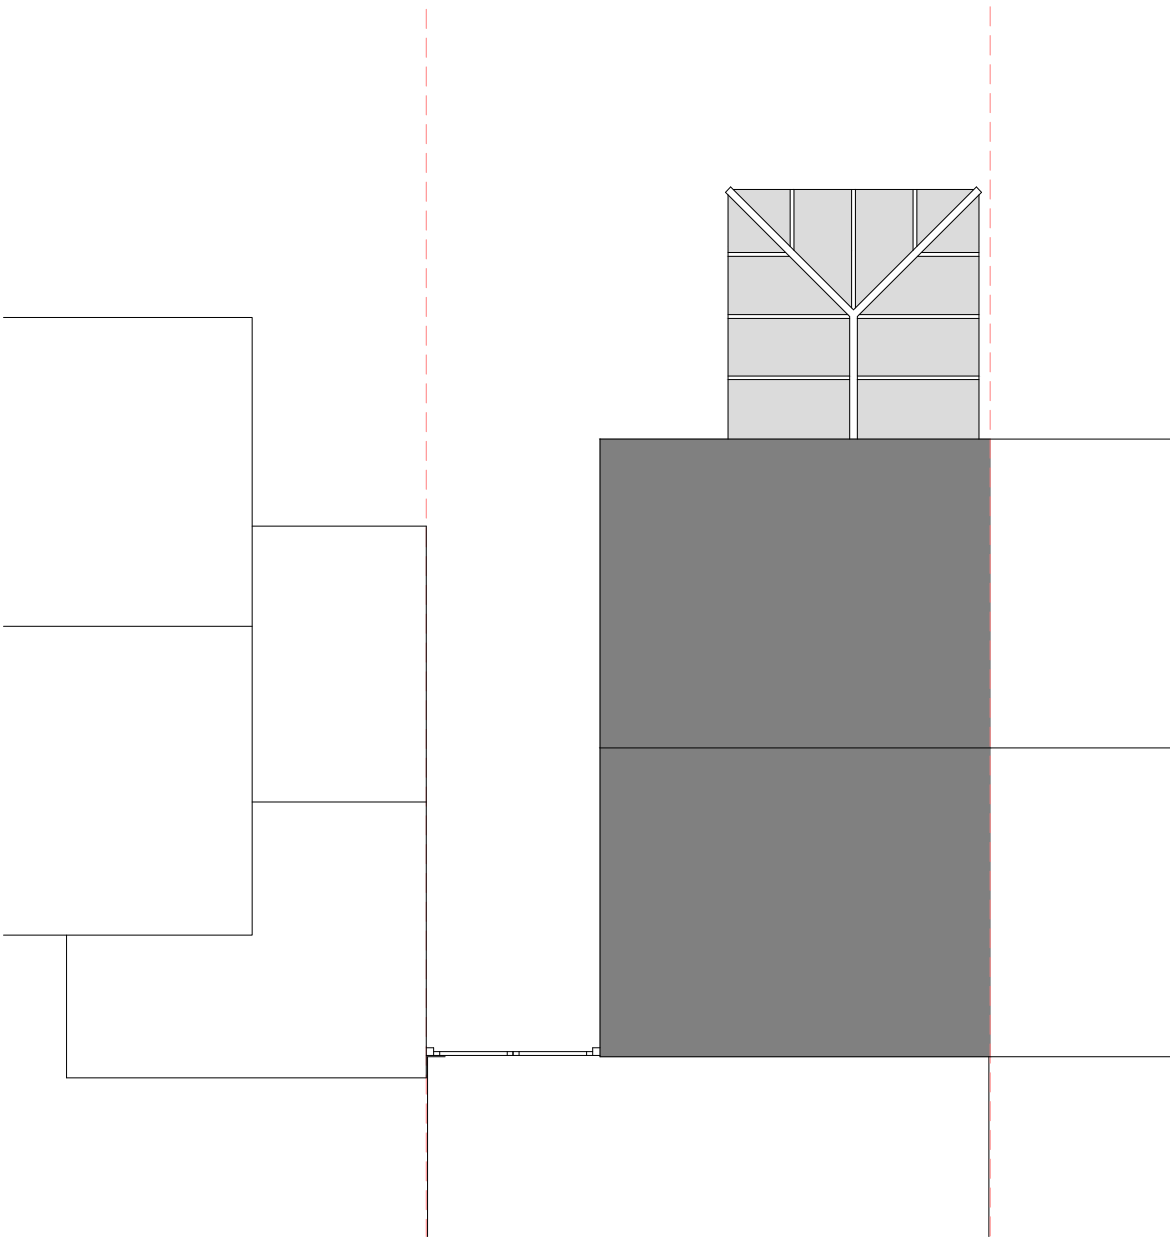


PROPOSED PLAN 1:50

GROUND FLOOR

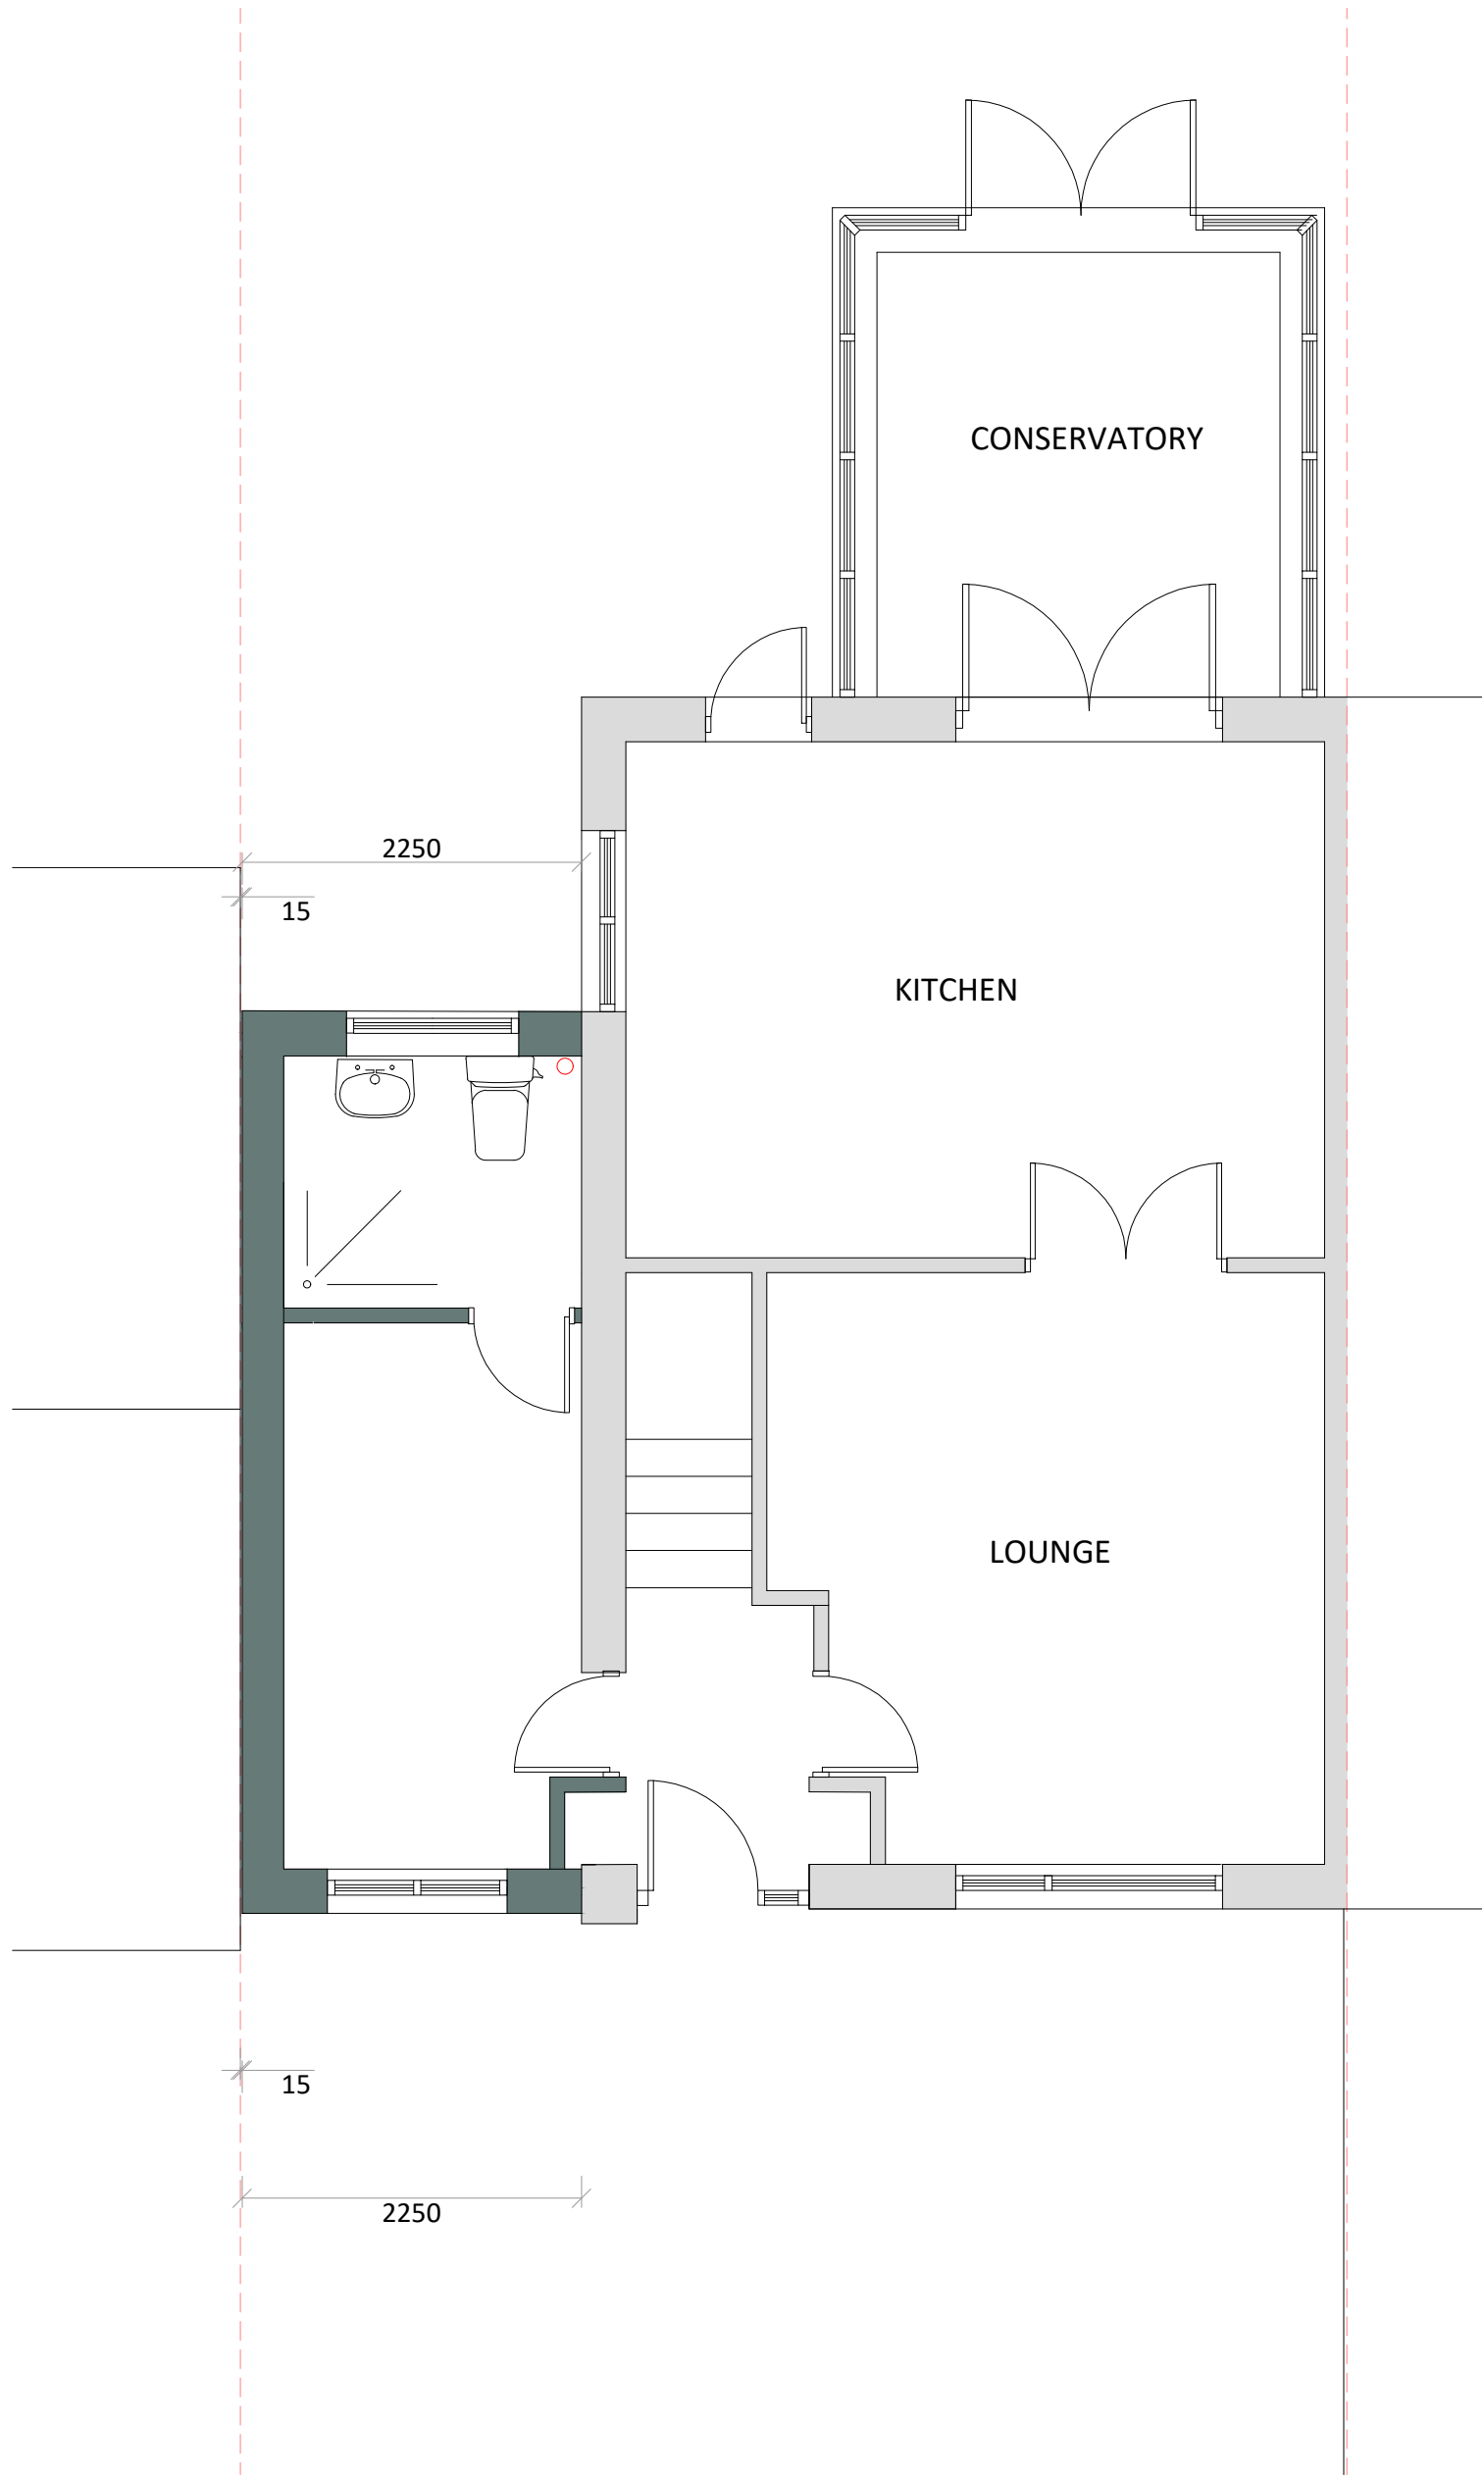

ROOF PLAN

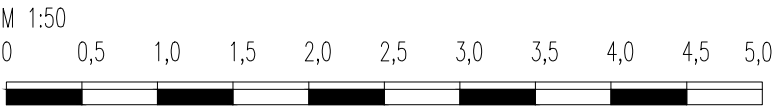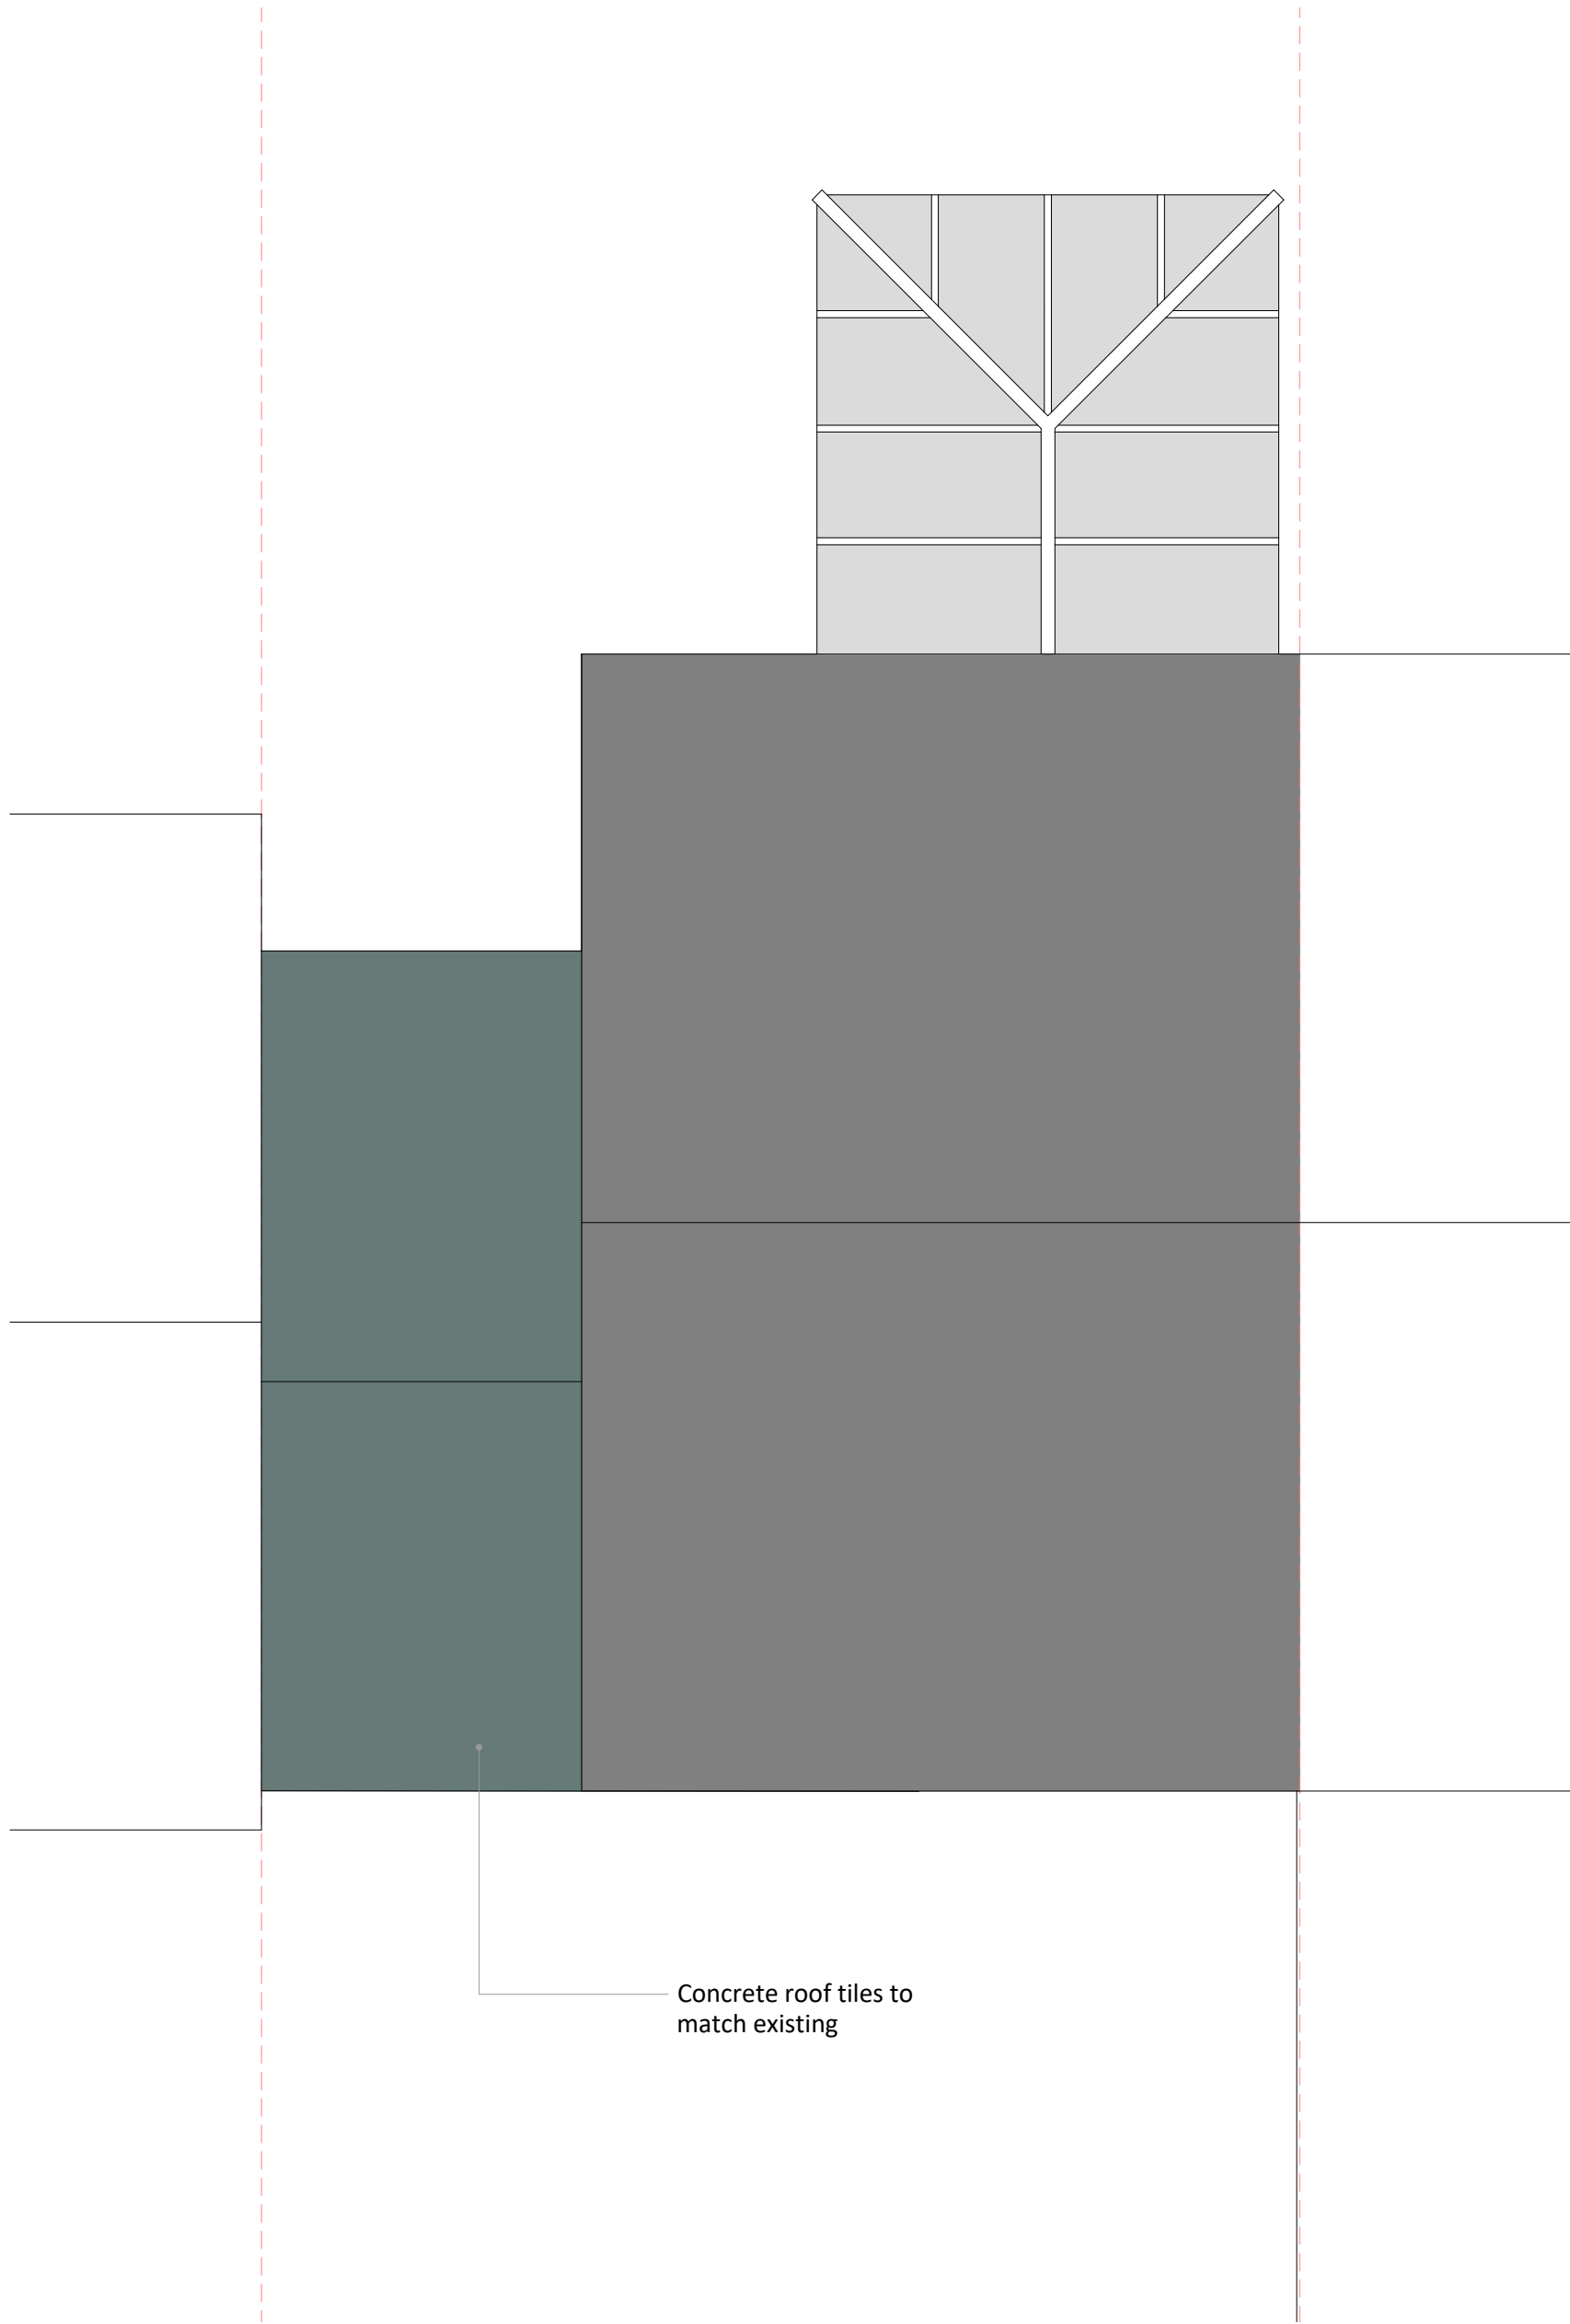

PLANNING DRAWINGS

37 Links Road
Chapel en le Frith
High Peak
SK23 9TX

Single Storey Side & Front Extension

Revision	Date
A - Following client comments	09.02.21

Drawing Ref	Date
37LR/PL2/02/A	8th February 2021

PLANS ARE TO BE READ IN CONJUNCTION WITH STRUCTURAL ENGINEERS DETAILS. IT IS THE RESPONSIBILITY OF THE CONTRACTOR TO CHECK ALL MEASUREMENTS ON SITE PRIOR TO WORK COMMENCING. IT IS THE RESPONSIBILITY OF THE OWNER TO ENSURE ALL ASPECTS OF THE PARTY WALL ETC ACT 1996 ARE MET. PLEASE CONTACT PLAN DRAWER IF ANY ON SITE AMENDMENTS ARE TO BE MADE.



18 Eccles Road
Chapel en le Frith
High Peak
SK23 9RG

07912 845 210

info@plansanddesign.co.uk