

Notes

Site Management

Site Hours of working Mon to Fri 8am to 6pm, Sat 8am to 4pm.

Driveway with hardcore finish to allow delivery vehicles on site. Unloading to be onsite where possible.

No parking to be on site. Vehicles to be parked in vicinity of site but not on Whaley Lane directly in front of the site.

Regular inspections of the highway are to take place during the course of each day to check. Any mud or loose debris including chippings from driveway to be cleared.

The contractor is responsible for providing safe access and egress to the site for themselves and all subcontractors and good standards of housekeeping will be maintained.

Loading and unloading of materials:

- All works to be coordinated with the site foreman.
- All operatives are to be given a site induction prior to work commencing.
- All deliveries to be unloaded to the designated area on site.
- Any reversing vehicles to have a banksman and are to be controlled at all times.
- Manual handling will be in operation when it is not possible to use mechanical means.
- Working Area to be kept clean and tidy at all times.

Storage:

- Garage to be constructed first -to provide a welfare facilities as well as lockable store for tools and electrical equipment. Building materials to be stored in unloading areas.

Security:



- 2.4m high temporary Heras fencing at north, east and south boundaries.

Visibility Splay

43m visibility to be kept clear at all times. The area in advance of the visibility sightlines shall be retained throughout the life of the development free of any object greater than 1m in height (0.5m in the case of vegetation). Existing front boundary wall to be removed to achieve this. Heras fencing and gate for security before new front boundary wall constructed.

Surface water onto driveway

Slope of site to be away from the road to ensure no surface water runoff gets onto the road during construction as well as when the build is complete.

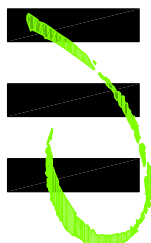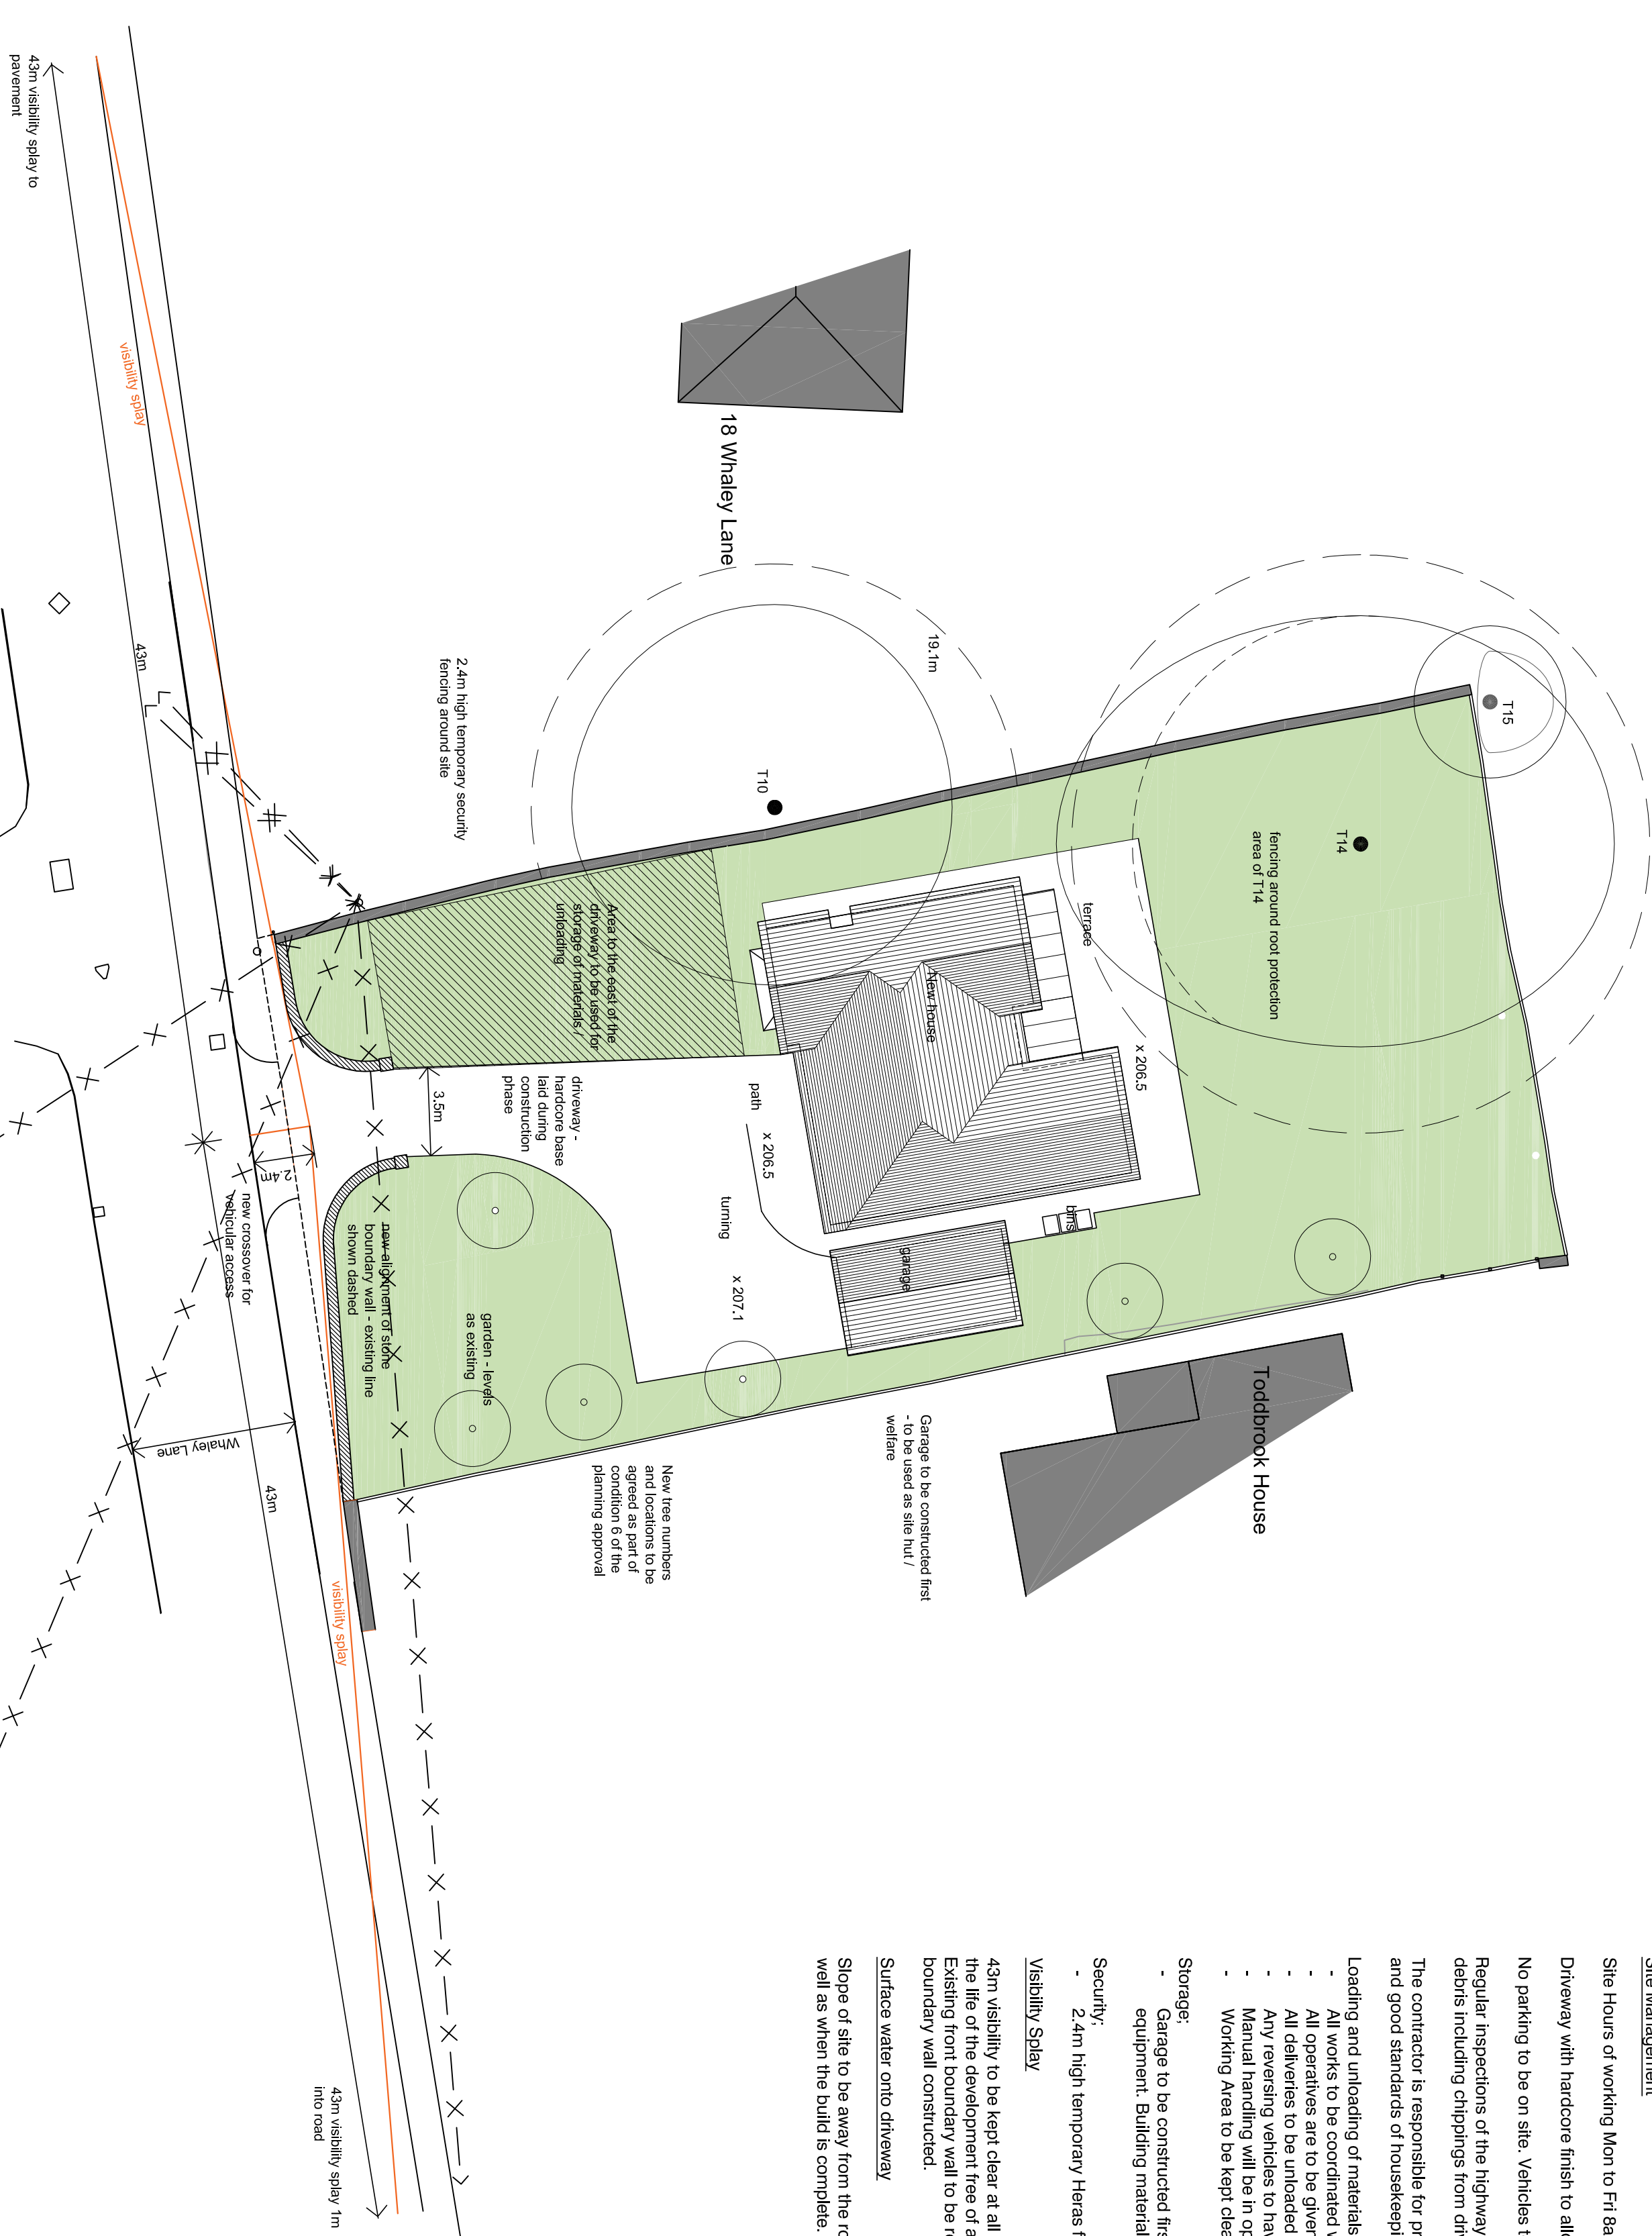

HIGH PEAK ARCHITECTS LTD

2nd Floor, Wharf House, Wharf Road, Whaley Bridge, High Peak, Derby's SK23 7AD
Tel: 01663 719717 Website: highpeakarch.com Email: hpa@highpeakarch.com

New House

Site Management & visibility splay

20 Whaley Lane, Whaley Bridge

1590.PL06

Scale: 1:200@ A2 Date: Feb 2021

Rev:

SCALE 1:200
0 2m 4m 6m 8m 10m
CLIENTS/CONTRACTORS ARE ADVISED TO CLARIFY DIMENSIONS PRIOR TO SETTING OUT AND NOT TO SCALE OFF THE DRAWING