




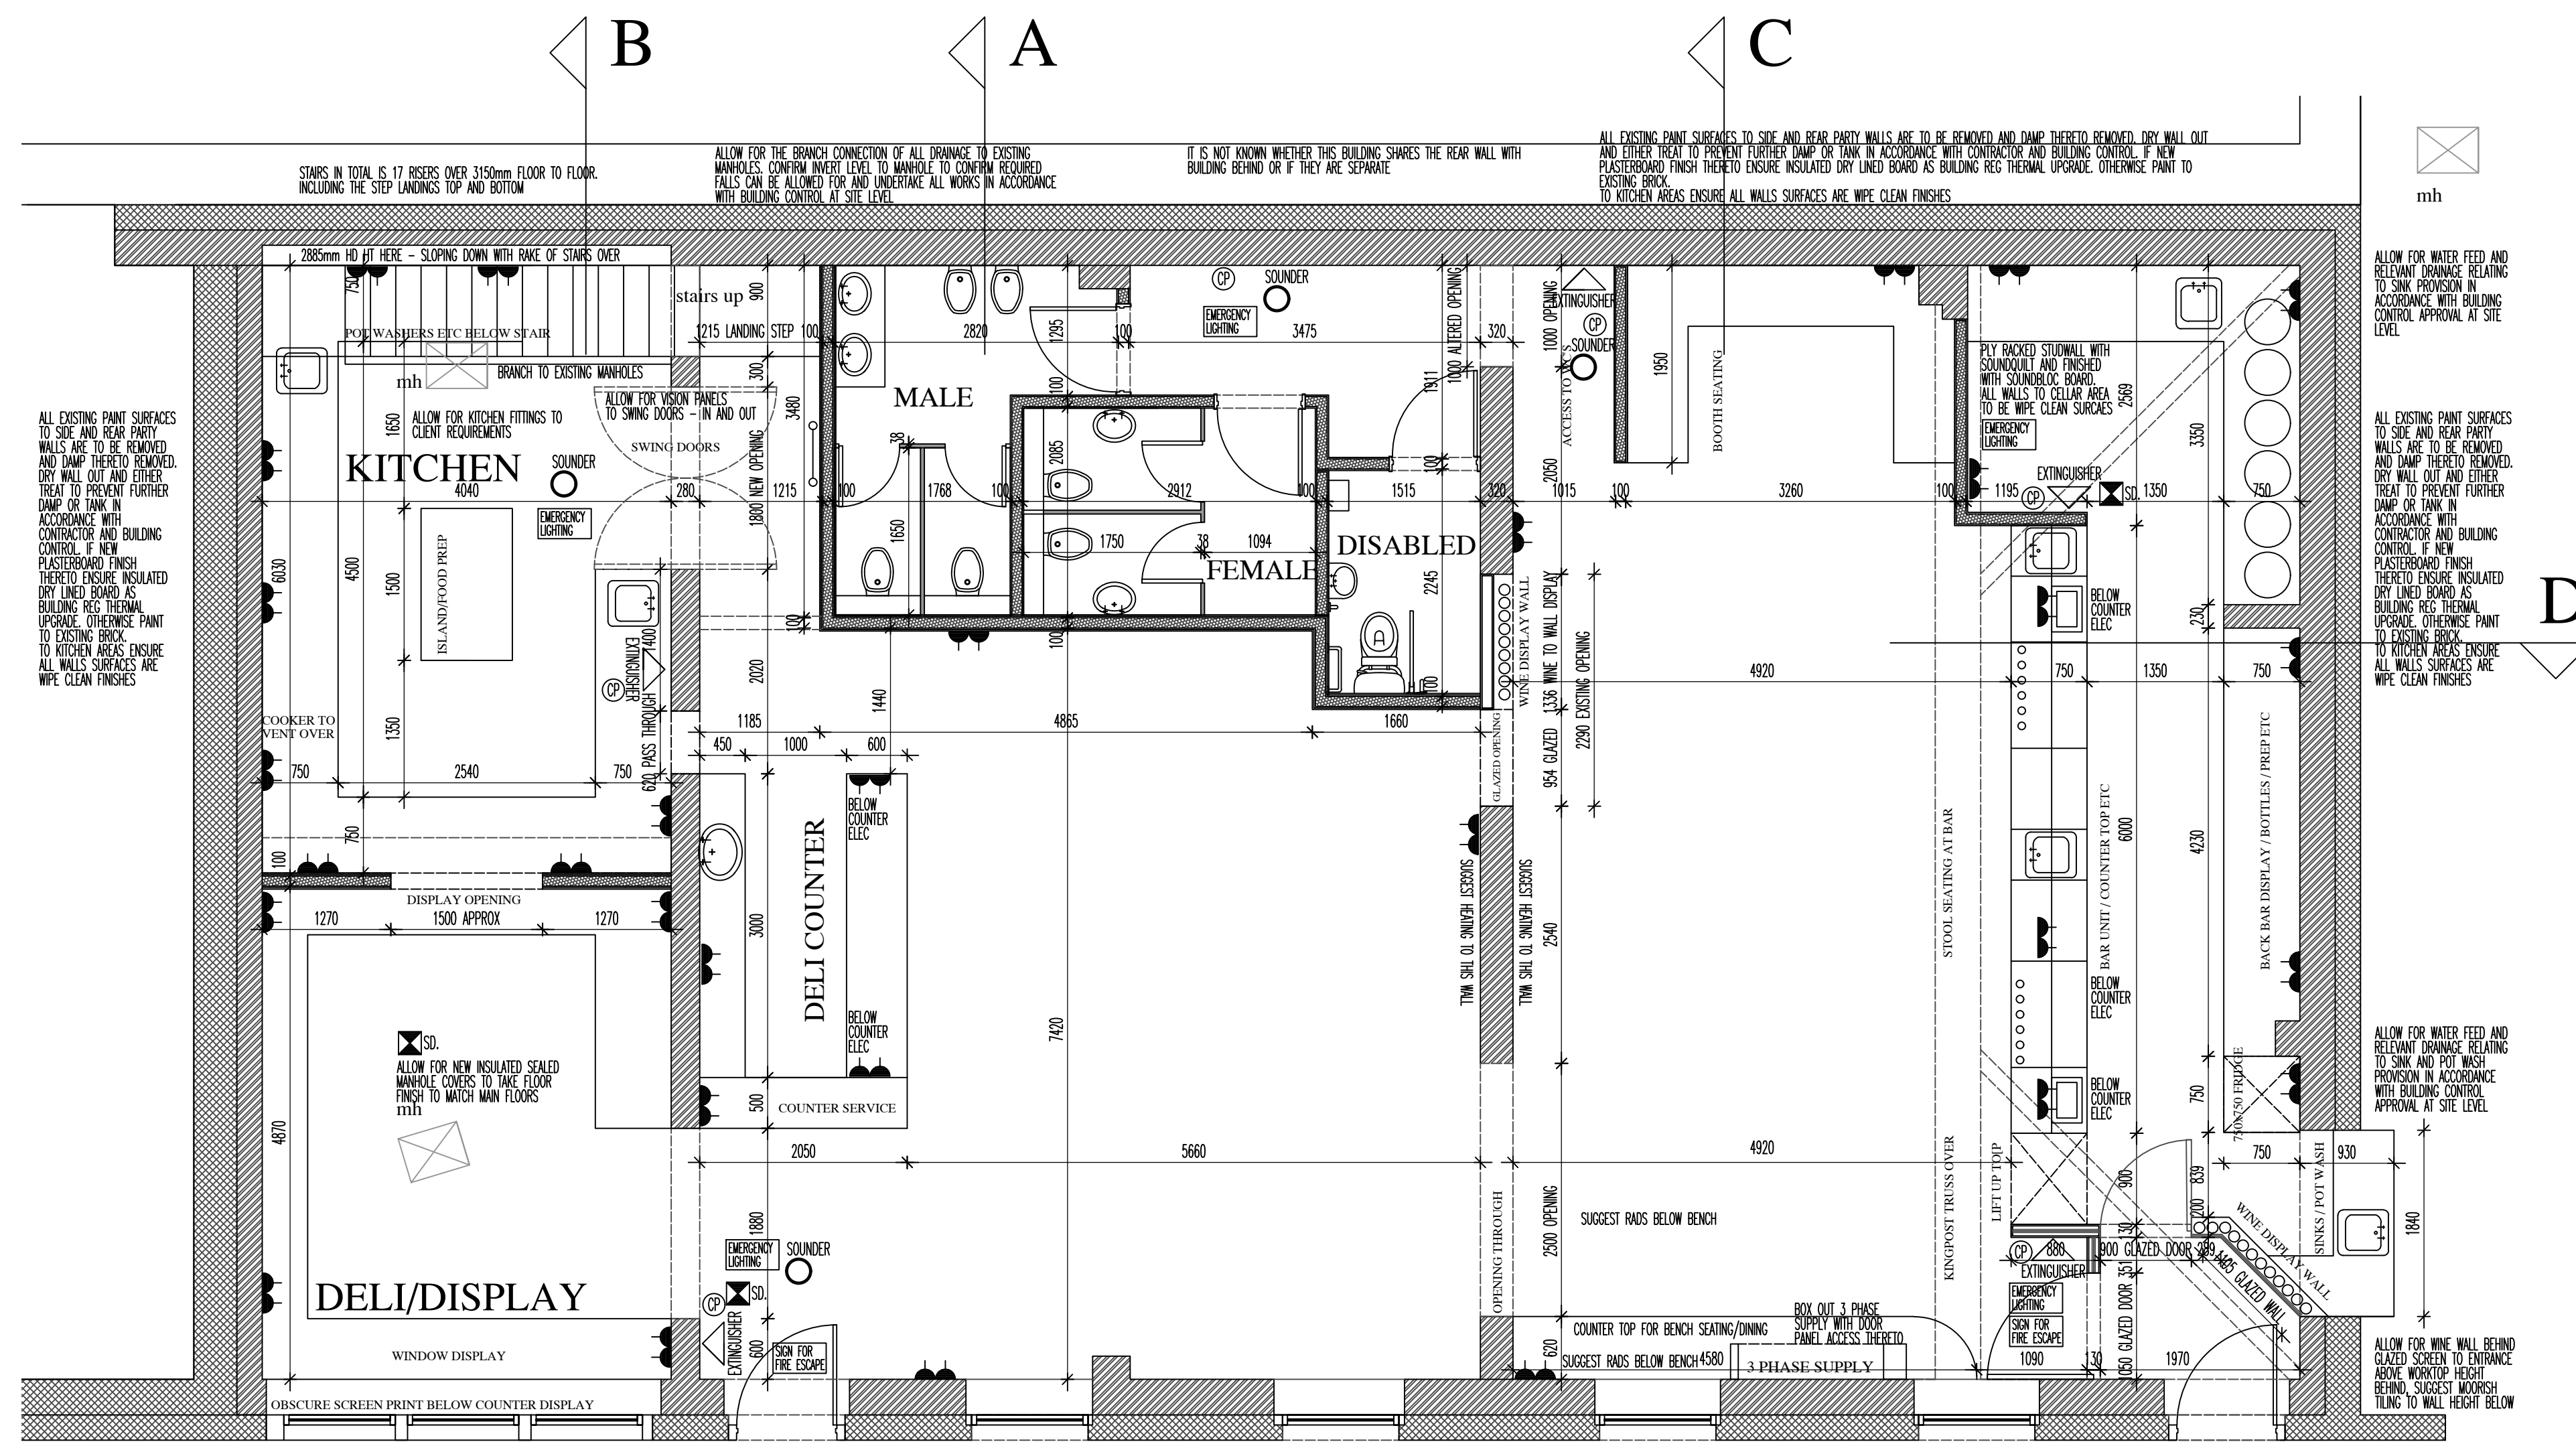



SECTION A

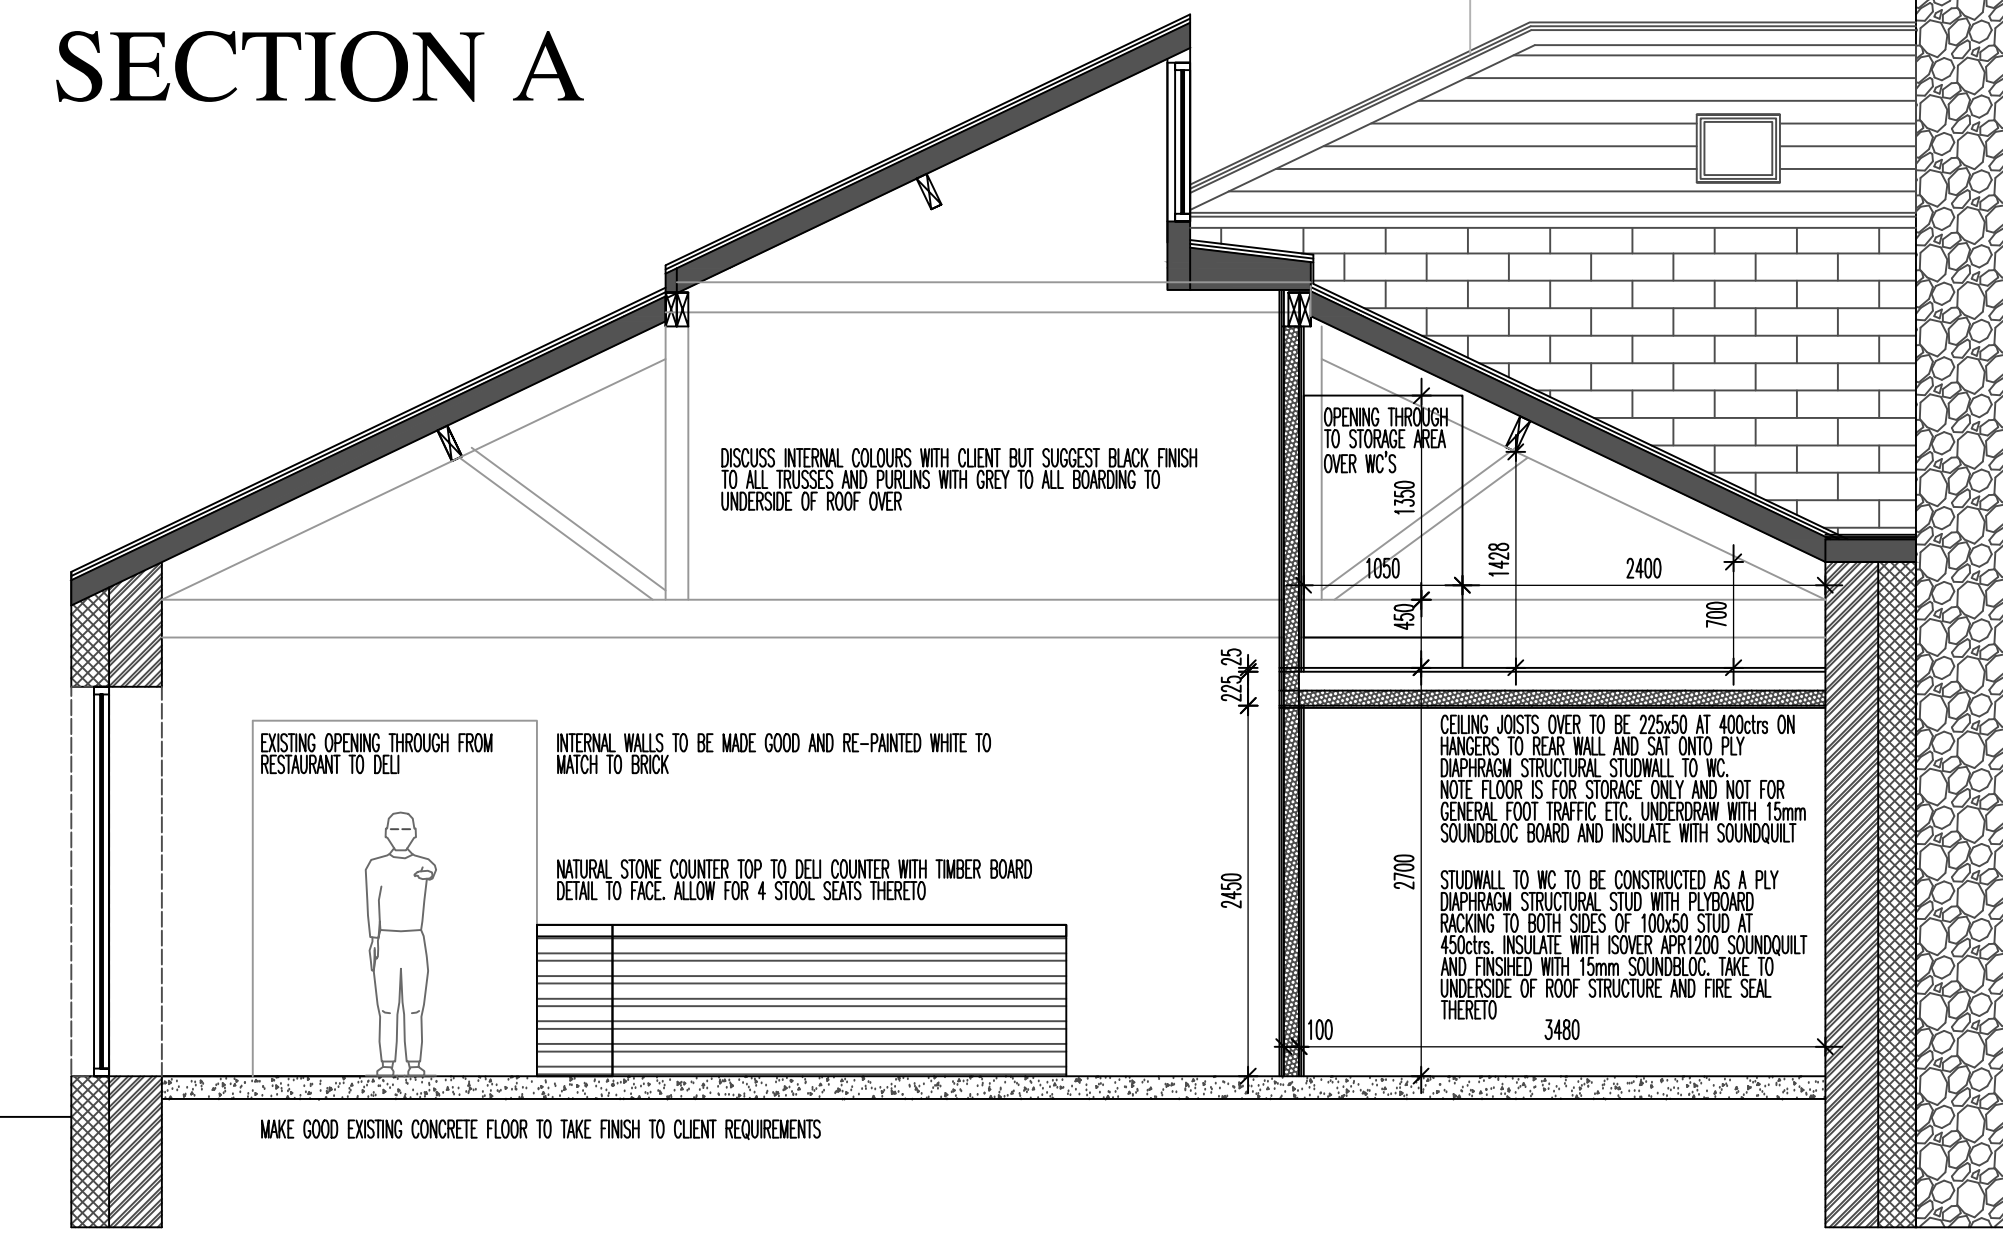

SECTION B

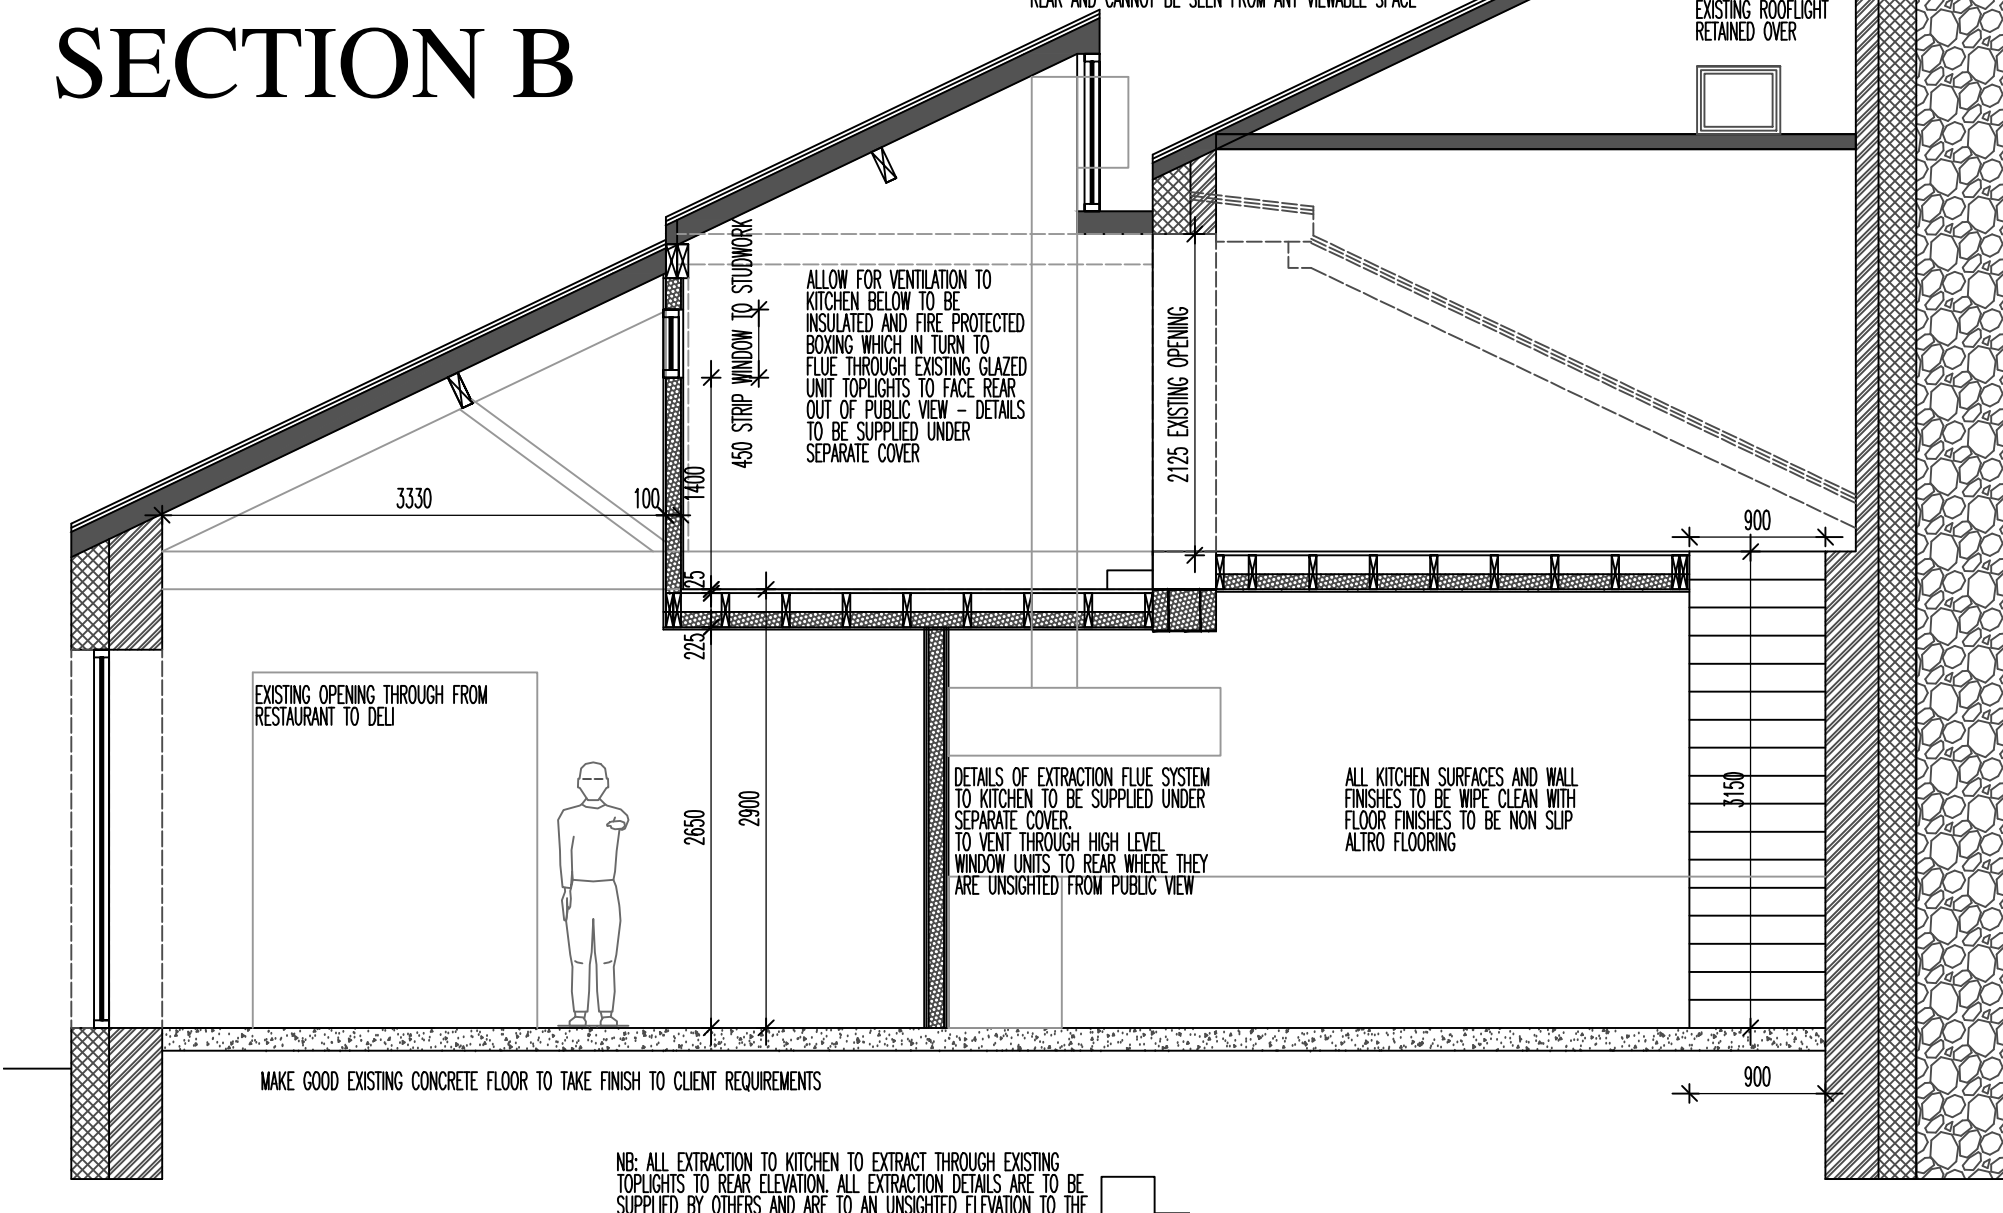

SECTION D

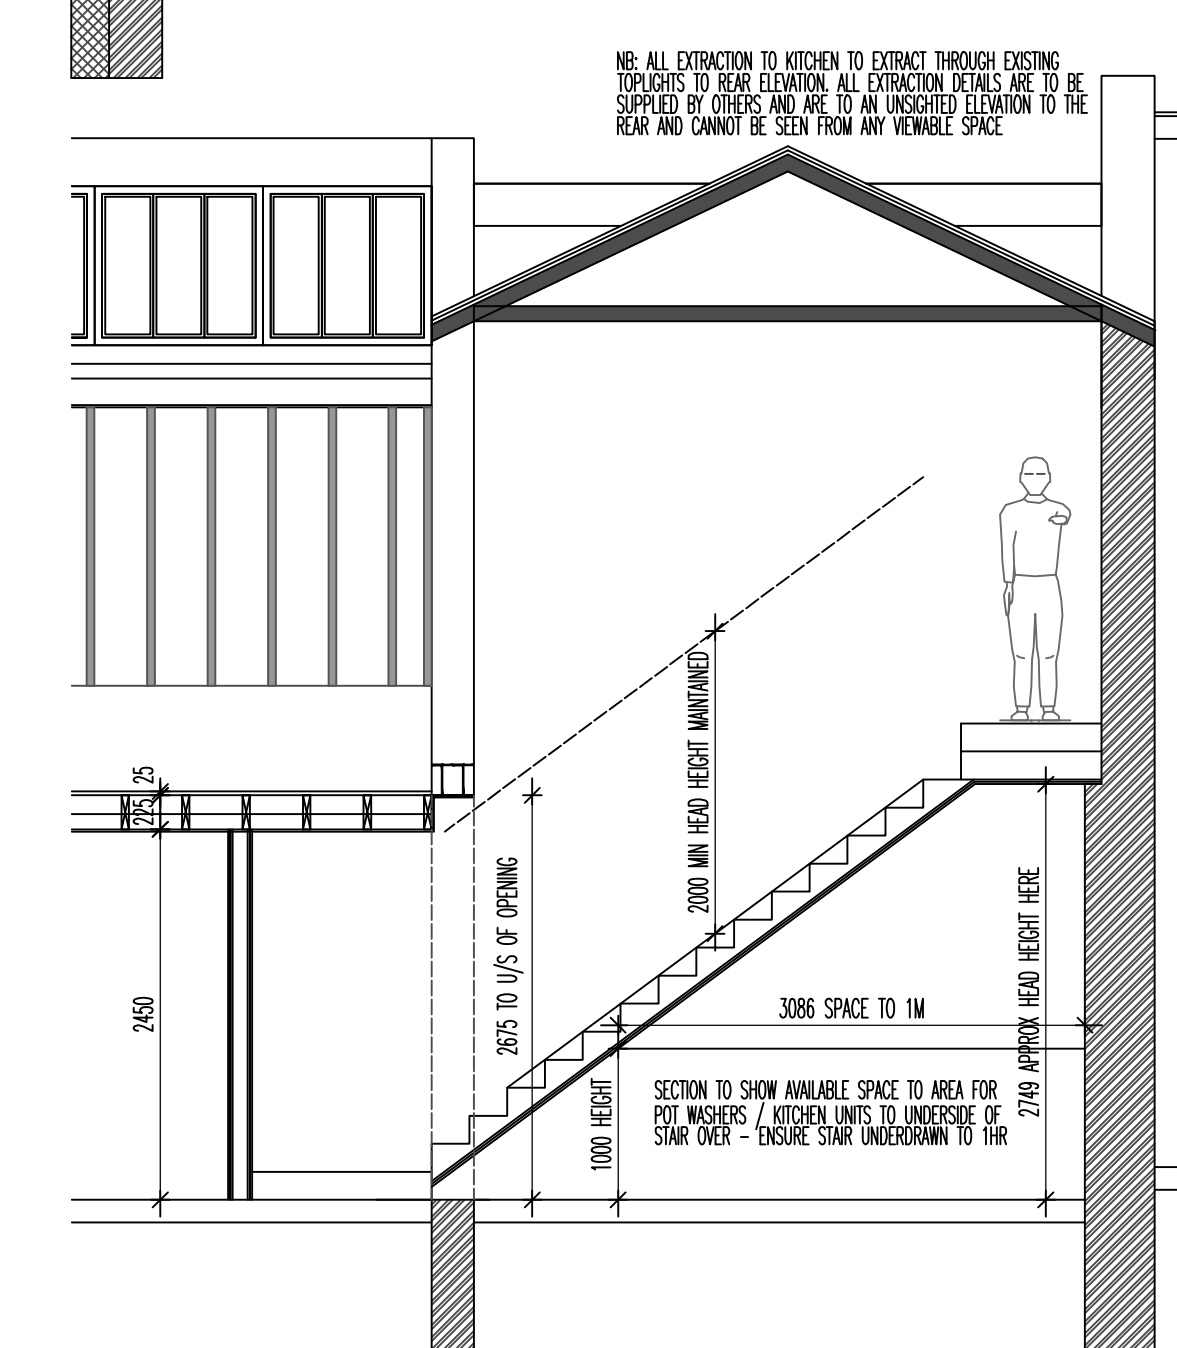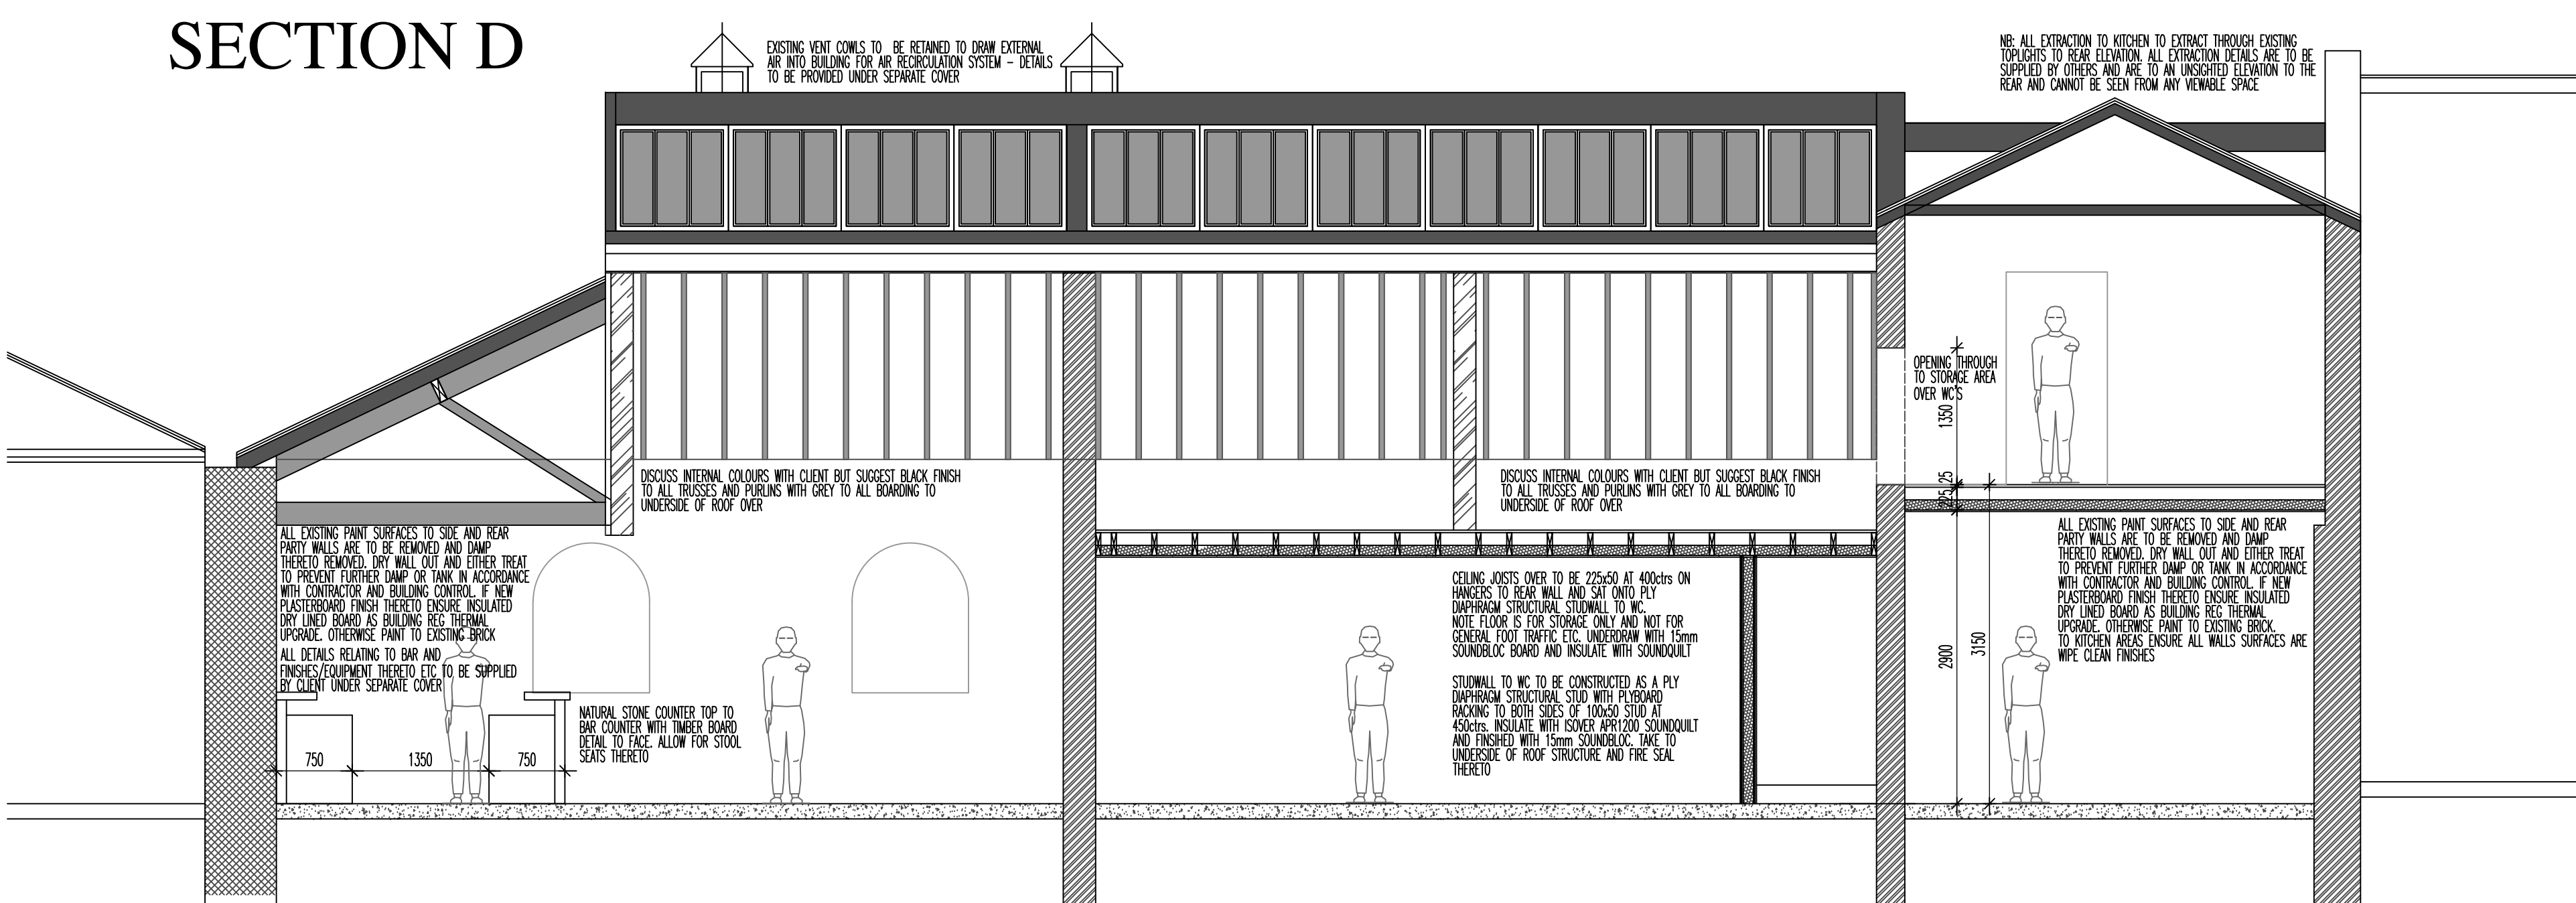

GROUND FLOOR BASE PLAN AND SECTIONS 1:50

THE OLD PUMP ROOM STORES, GEORGE ST

REVISIONS:
THE OLD PUMP ROOM STORES
GEORGE STREET, BUXTON
OLD PUMP ROOM STORES
SCALE: 1:50
DATE: FEB'2021 | DRAWN: AJS | CHECKED: AUS



DRAWING No: PROPOSED 05

B REGS COMPLIANT