


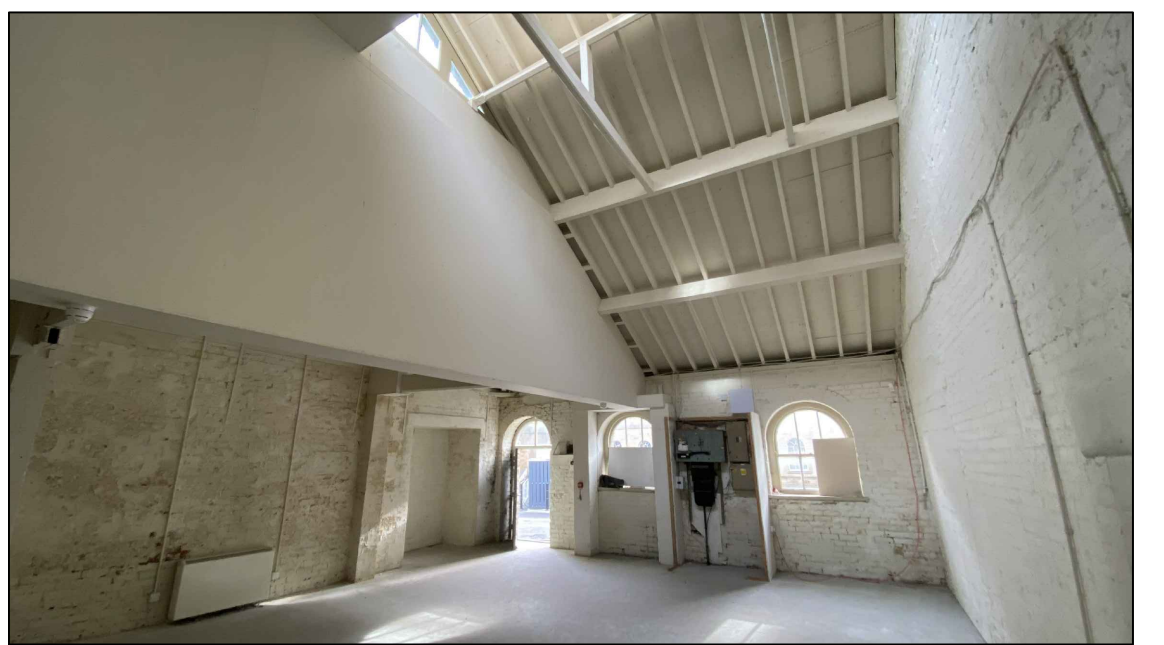


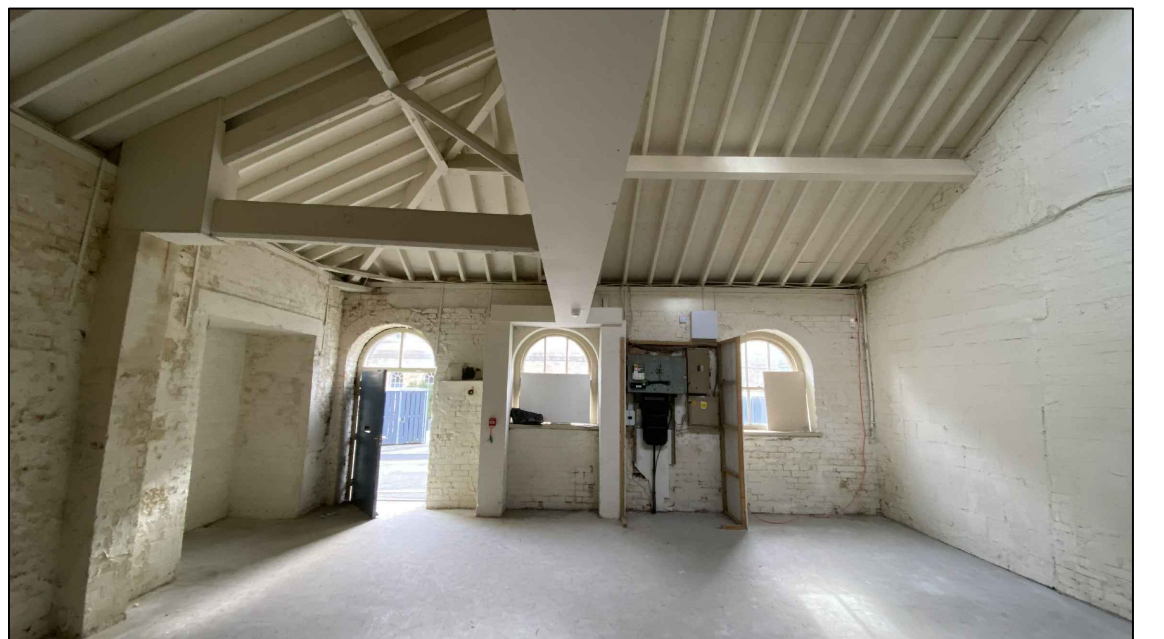

FRIST FLOOR/RAFTER PLAN AND REAR CROSS SECTION 1:50 THE OLD PUMP ROOM STORES, GEORGE ST

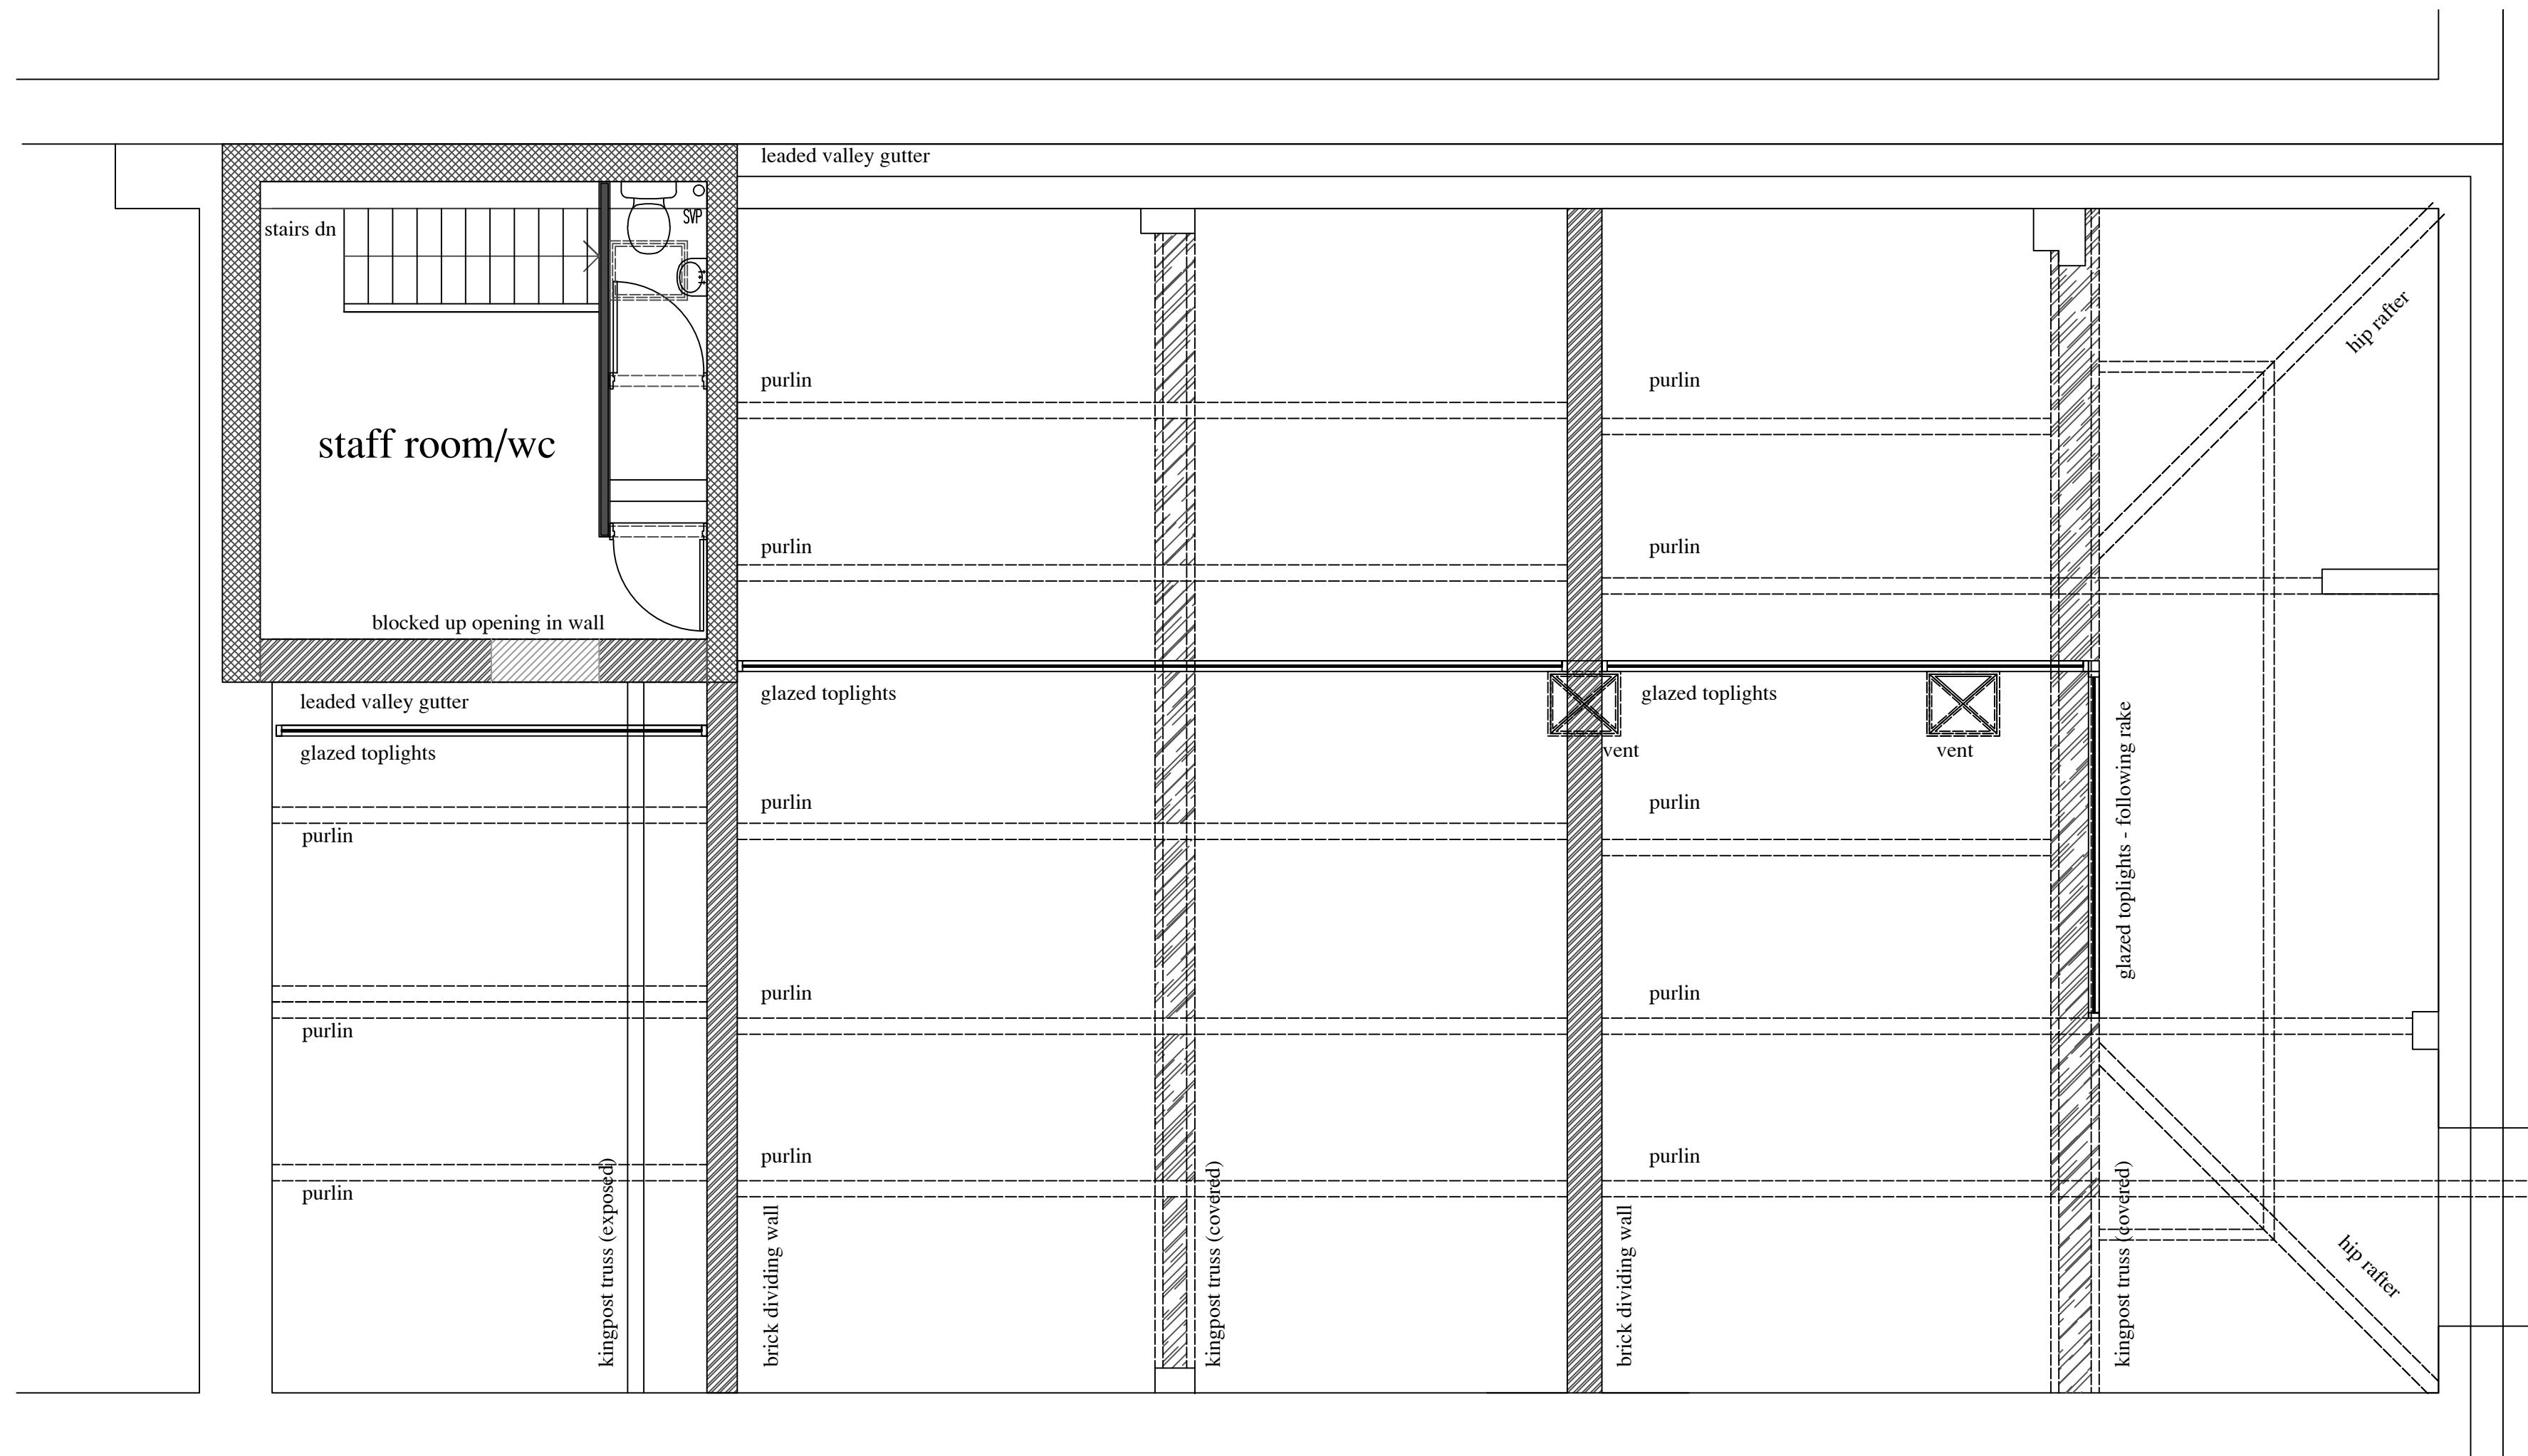

REVISIONS:
THE OLD PUMP ROOM STORES
GEORGE STREET, BUXTON
OLD PUMP ROOM STORES
SCALE: 1:50
DATE: FEB'2021 | DRAWN: AJS | CHECKED: AJS
©THIS DRAWING AND THE BUILDING WORKS DEPICTED ARE THE COPYRIGHT OF AJS ARCHITECTURE
AND MAY NOT BE REPRODUCED OR AMENDED EXCEPT BY WRITTEN PERMISSION. NO LIABILITY WILL BE ACCEPTED
FOR AMENDMENTS MADE BY OTHER PERSONS.

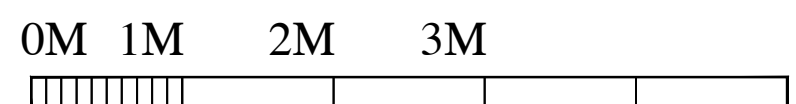

DRAWING No: EXISTING 02

B REGS COMPLIANT