
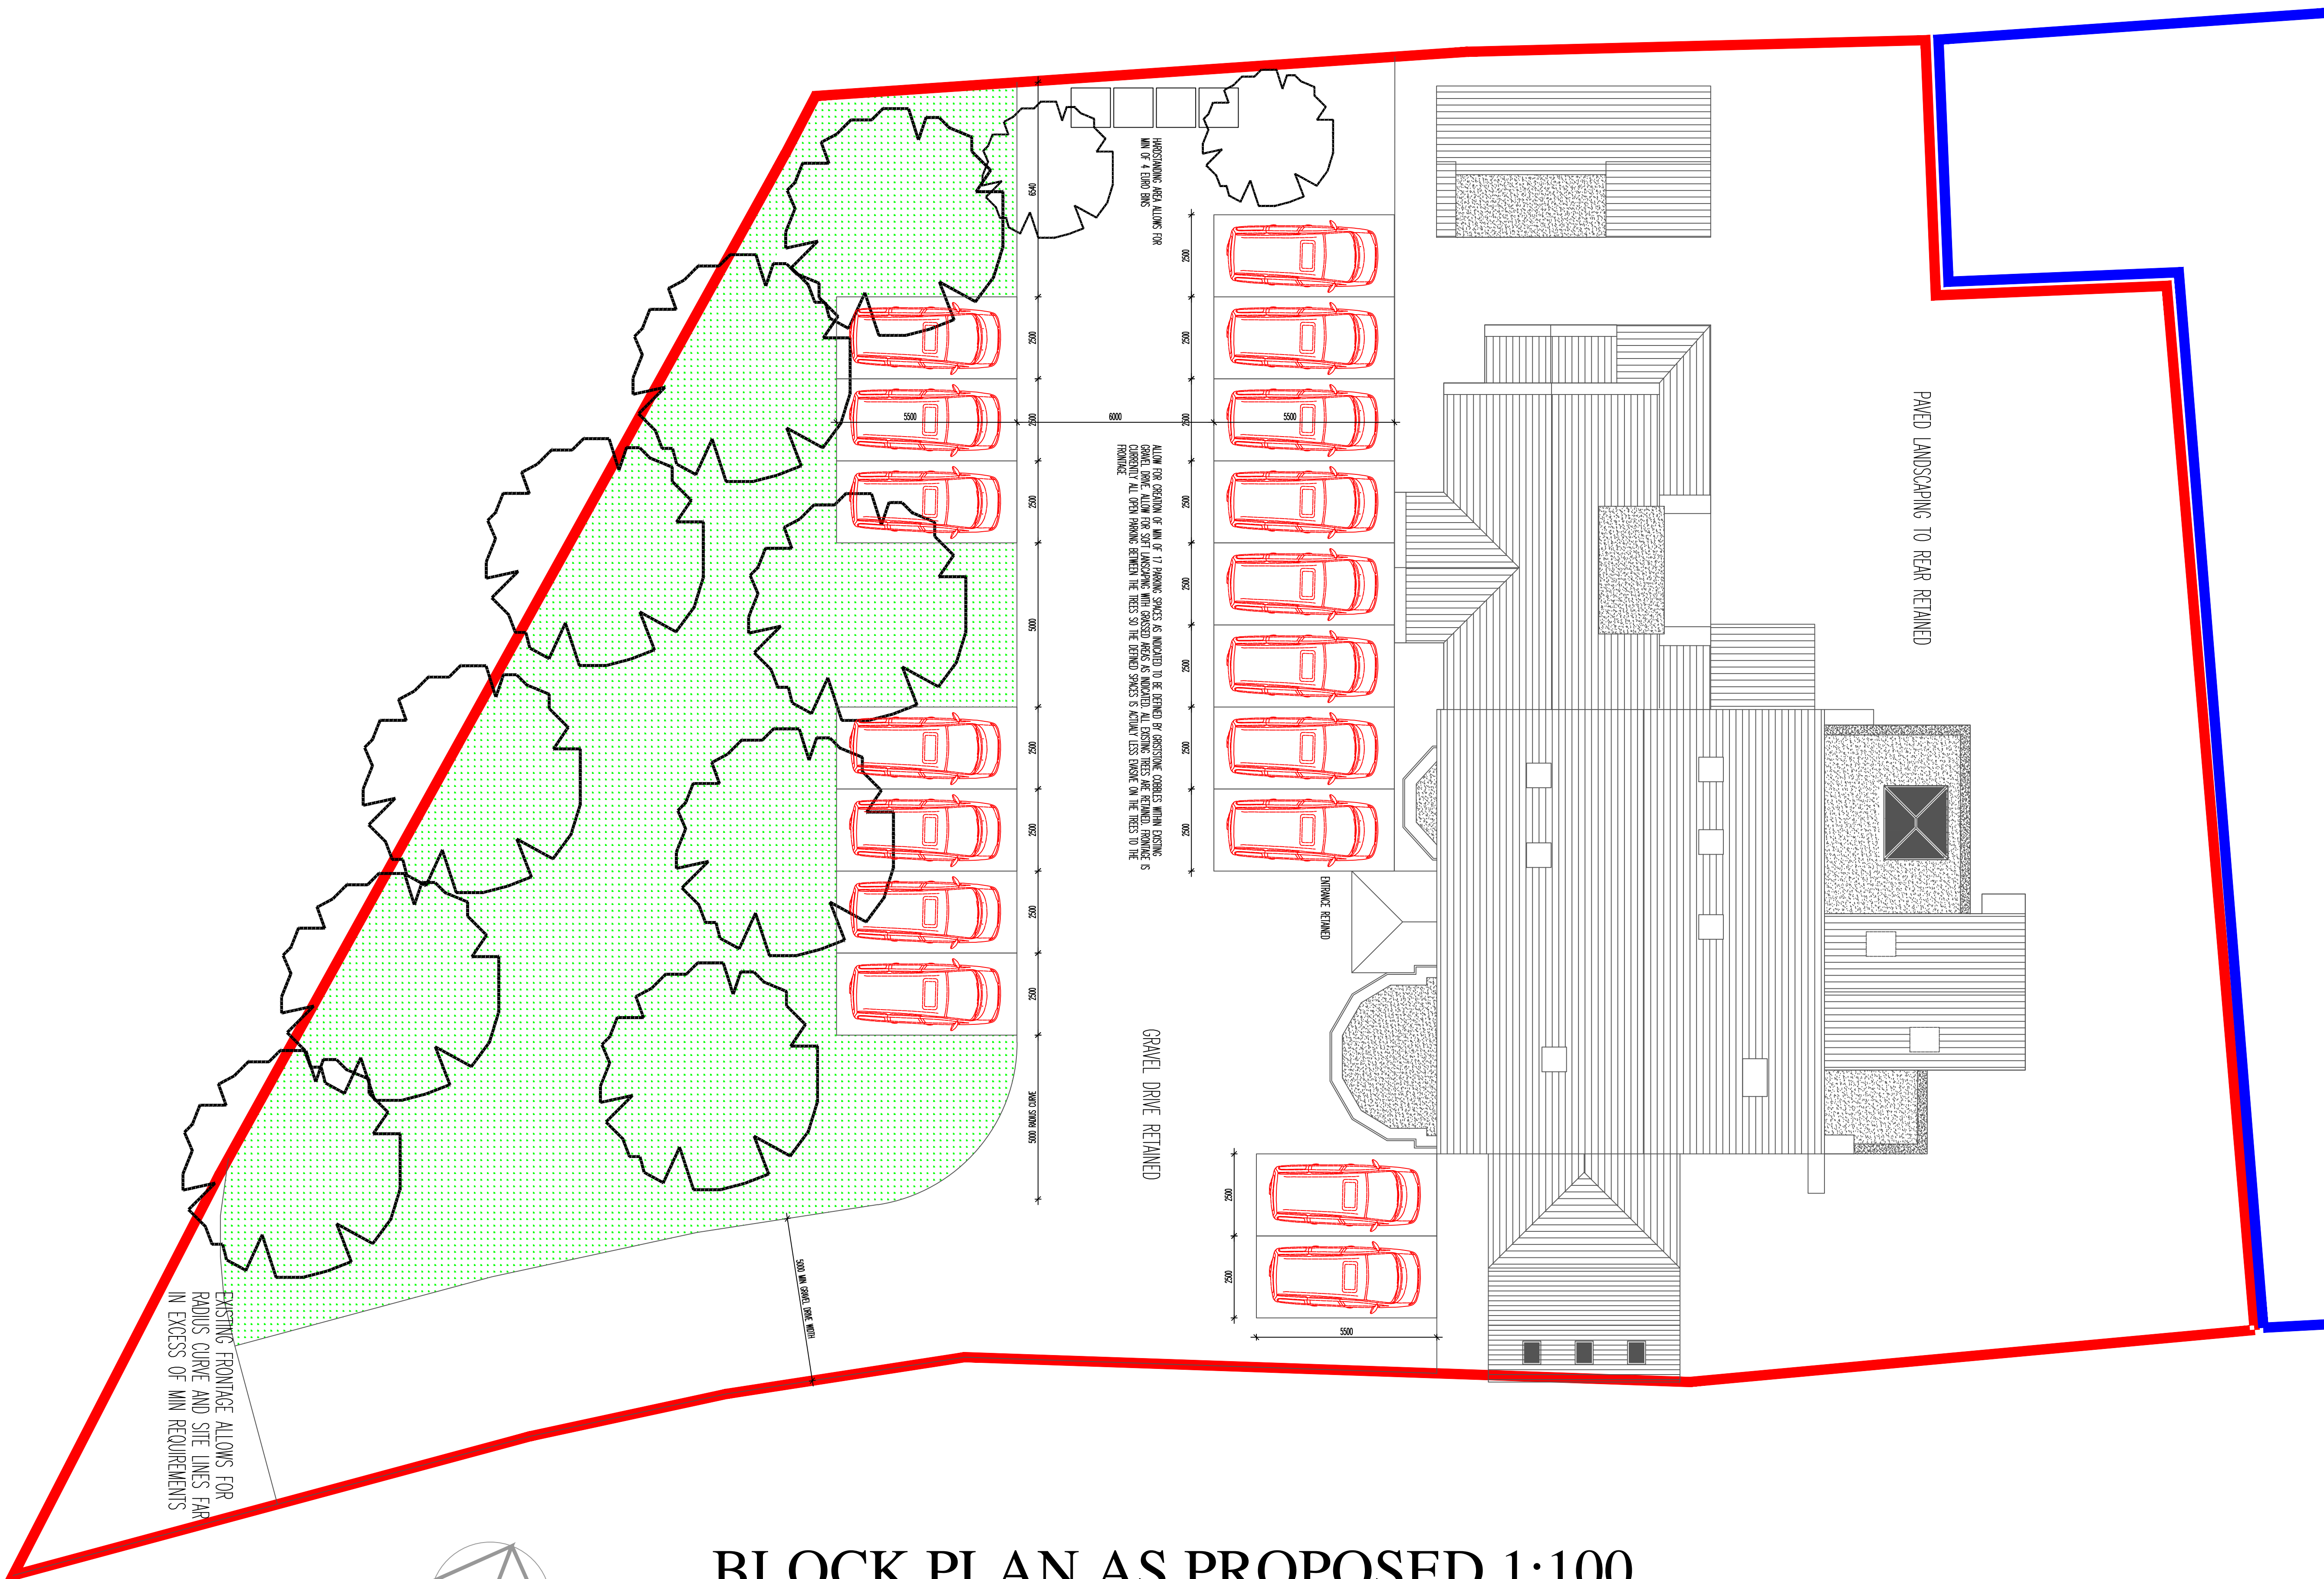


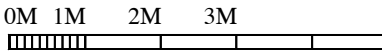

EXISTING FRONTAGE ALLOWS FOR
RADIUS CURVE AND SITE LINES FAR
IN EXCESS OF MIN REQUIREMENTS


EXISTING AREA ALLOWS FOR
MIN OF 4 CARPARKS

ALLOW FOR PROVISION OF MIN OF 12 PARKING SPACES AS INDICATED TO BE RETAINED BY EXISTING CONCRETE WHIN EXISTING
GRAVEL DRIVE. ALLOW FOR SOFT LANDSCAPING WITH GRASSED AREAS AS INDICATED. ALL EXISTING TREES ARE RETAINED. FRONTAGE IS
CURRENTLY ALL OPEN PARKING BETWEEN THE TREES SO THE DEFINED SPACES IS ACTUALLY LESS ENOUGH ON THE TREES TO THE
FRONTAGE

GRAVEL DRIVE RETAINED

PAVED LANDSCAPING TO REAR RETAINED

ENTRANCE RETAINED

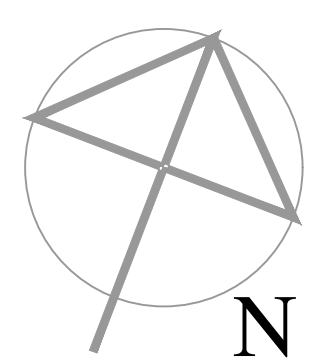

BLOCK PLAN AS PROPOSED 1:100

FOXLOW GRANGE, HARPUR HILL

REVISIONS:
BLOCK PLAN AS PROPOSED

FOXLOW GRANGE

SCALE: 1:100
DATE: JAN'21 DRAWN: AJS CHECKED: AJS

©THIS DRAWING AND THE BUILDING WORKS DEPICTED ARE THE COPYRIGHT OF AJS ARCHITECTURE
AND MAY NOT BE REPRODUCED OR AMENDED EXCEPT BY WRITTEN PERMISSION. NO LIABILITY WILL BE ACCEPTED
FOR AMENDMENTS MADE BY OTHER PERSONS.

A.J.S ARCHITECTURE



32 carr road,
buxton,
derbyshire,
sk17 6wf.
h: 01298 26062
m: 07794 400237

DRAWING No: BLOCK PLAN 01

B REGS COMPLIANT