




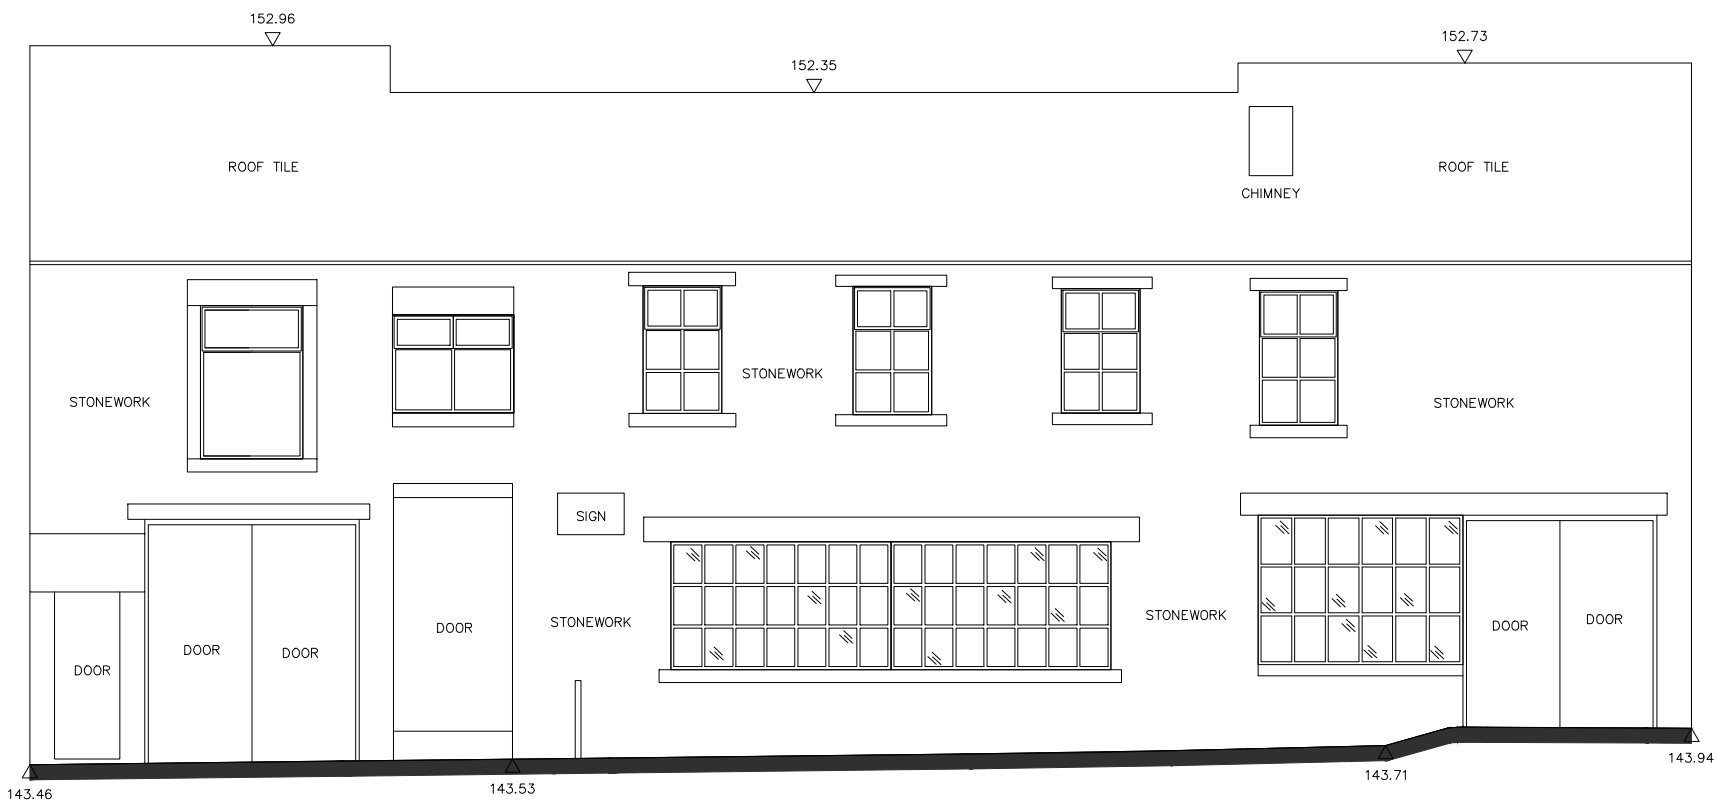


Datum 141.00m
ELEVATION 1 (WEST ELEVATION)

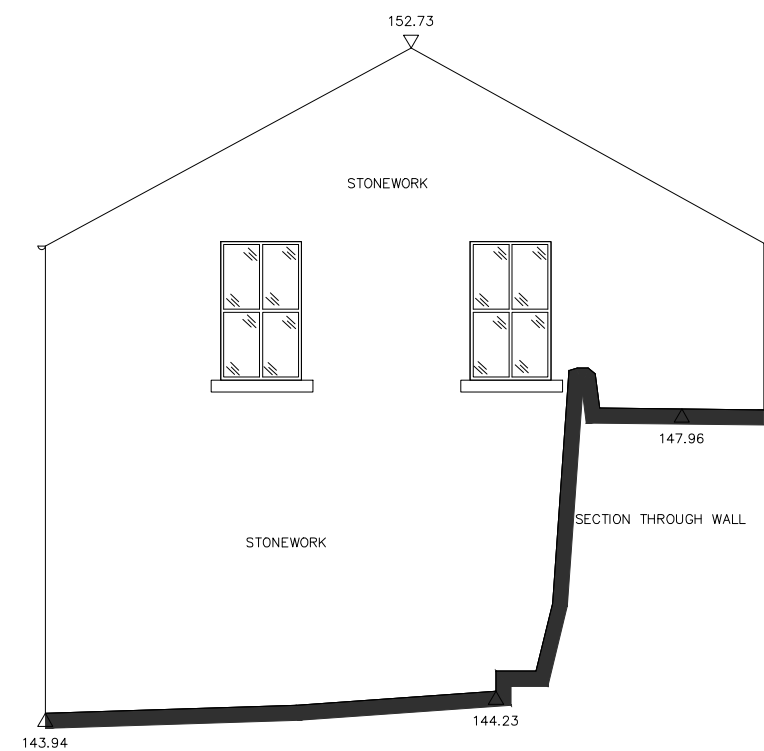


Datum 141.00m
ELEVATION 2 (SOUTH ELEVATION)

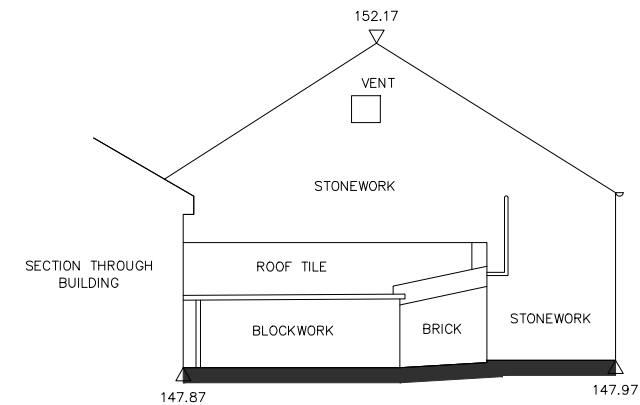

Datum 141.00m
ELEVATION 3 (SOUTH ELEVATION)

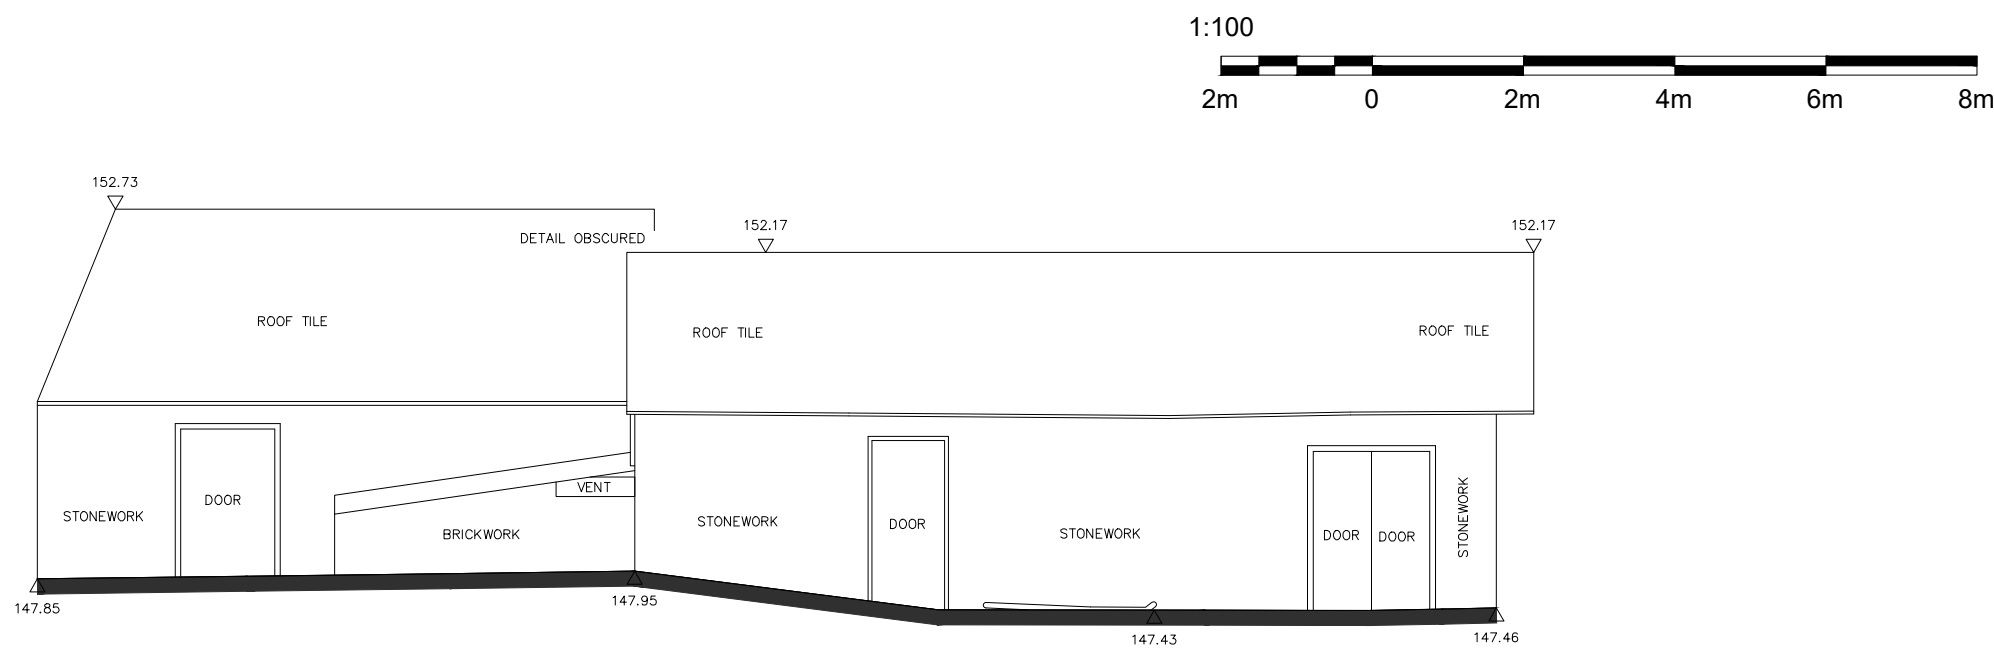

Datum 141.00m
ELEVATION 4 (EAST ELEVATION)

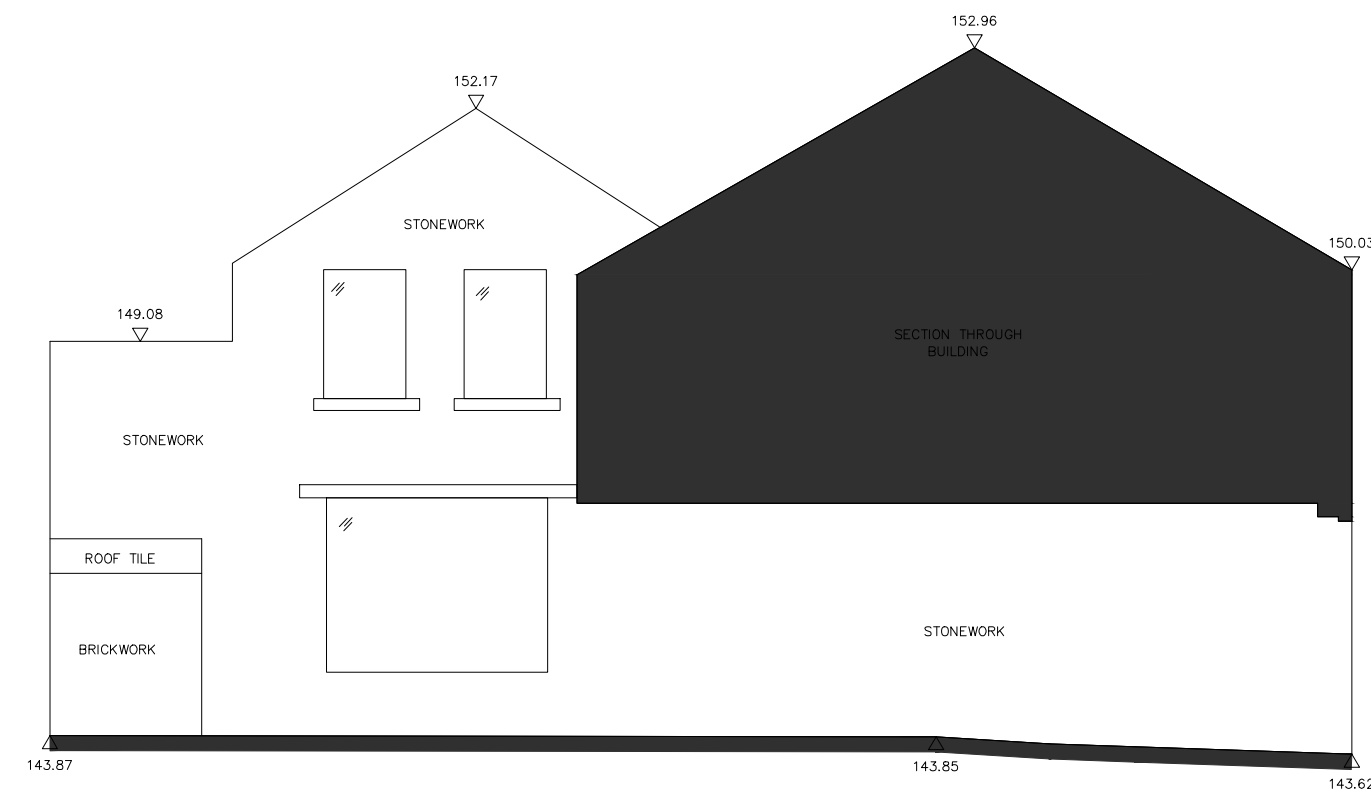

Datum 141.00m
ELEVATION 5 (NORTH ELEVATION)