


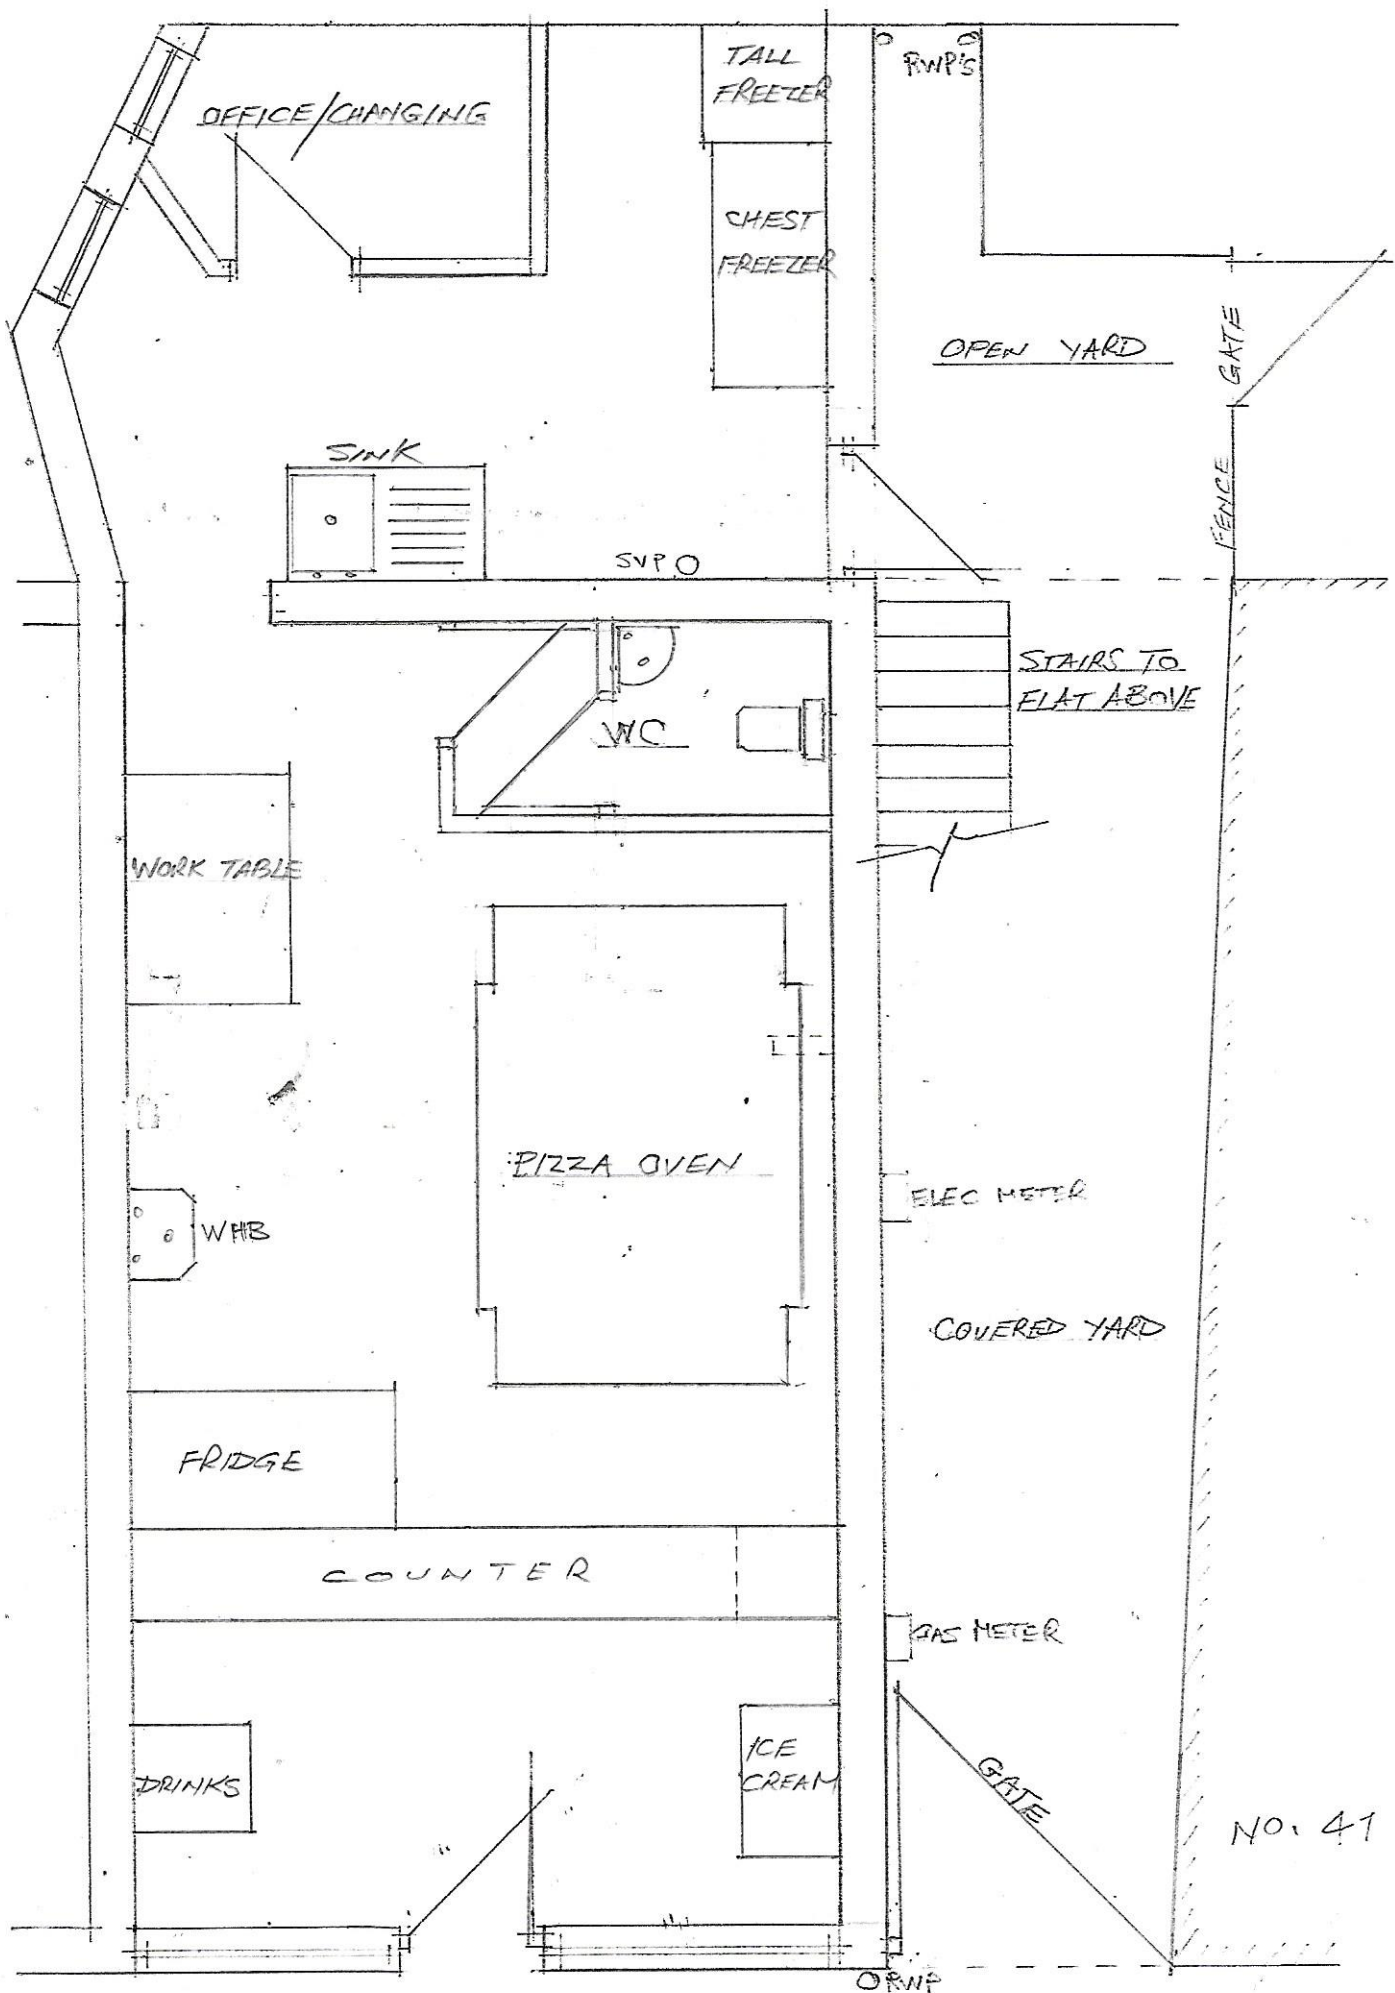

39, STATION RD., HADFIELD, GLOSSOP

PROPOSED FLOOR PLAN 1850 JULY 2017