

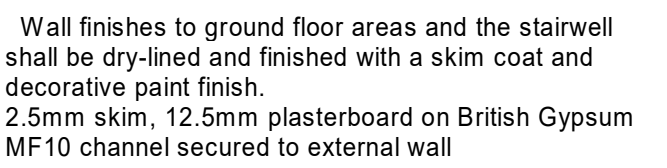
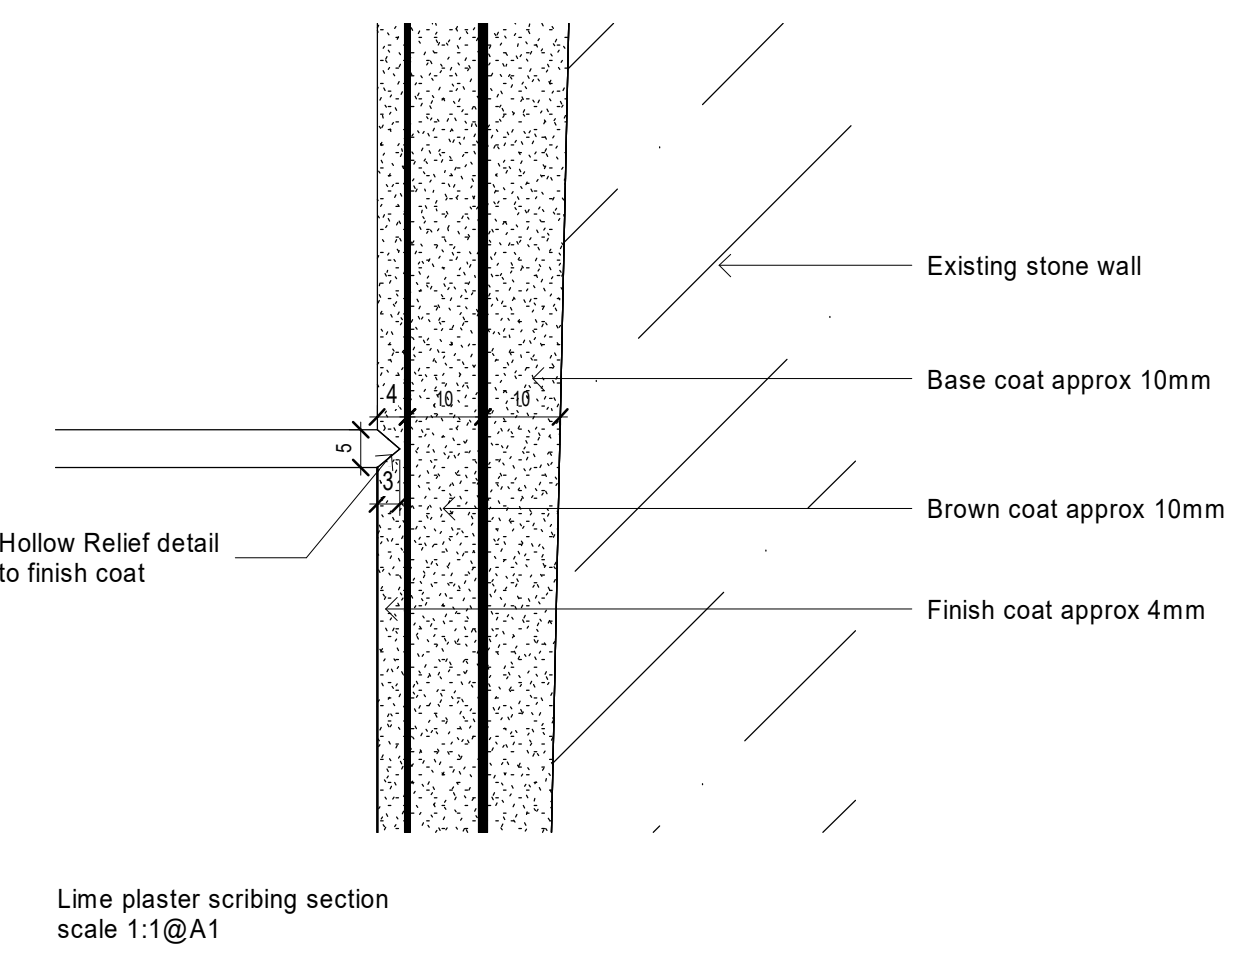


THIS DRAWING IS TO BE READ IN CONJUNCTION WITH ALL  
ACCOMPANYING INFORMATION

THIS DRAWING IS TO BE READ IN CONJUNCTION WITH ALL  
ACCOMPANYING INFORMATION

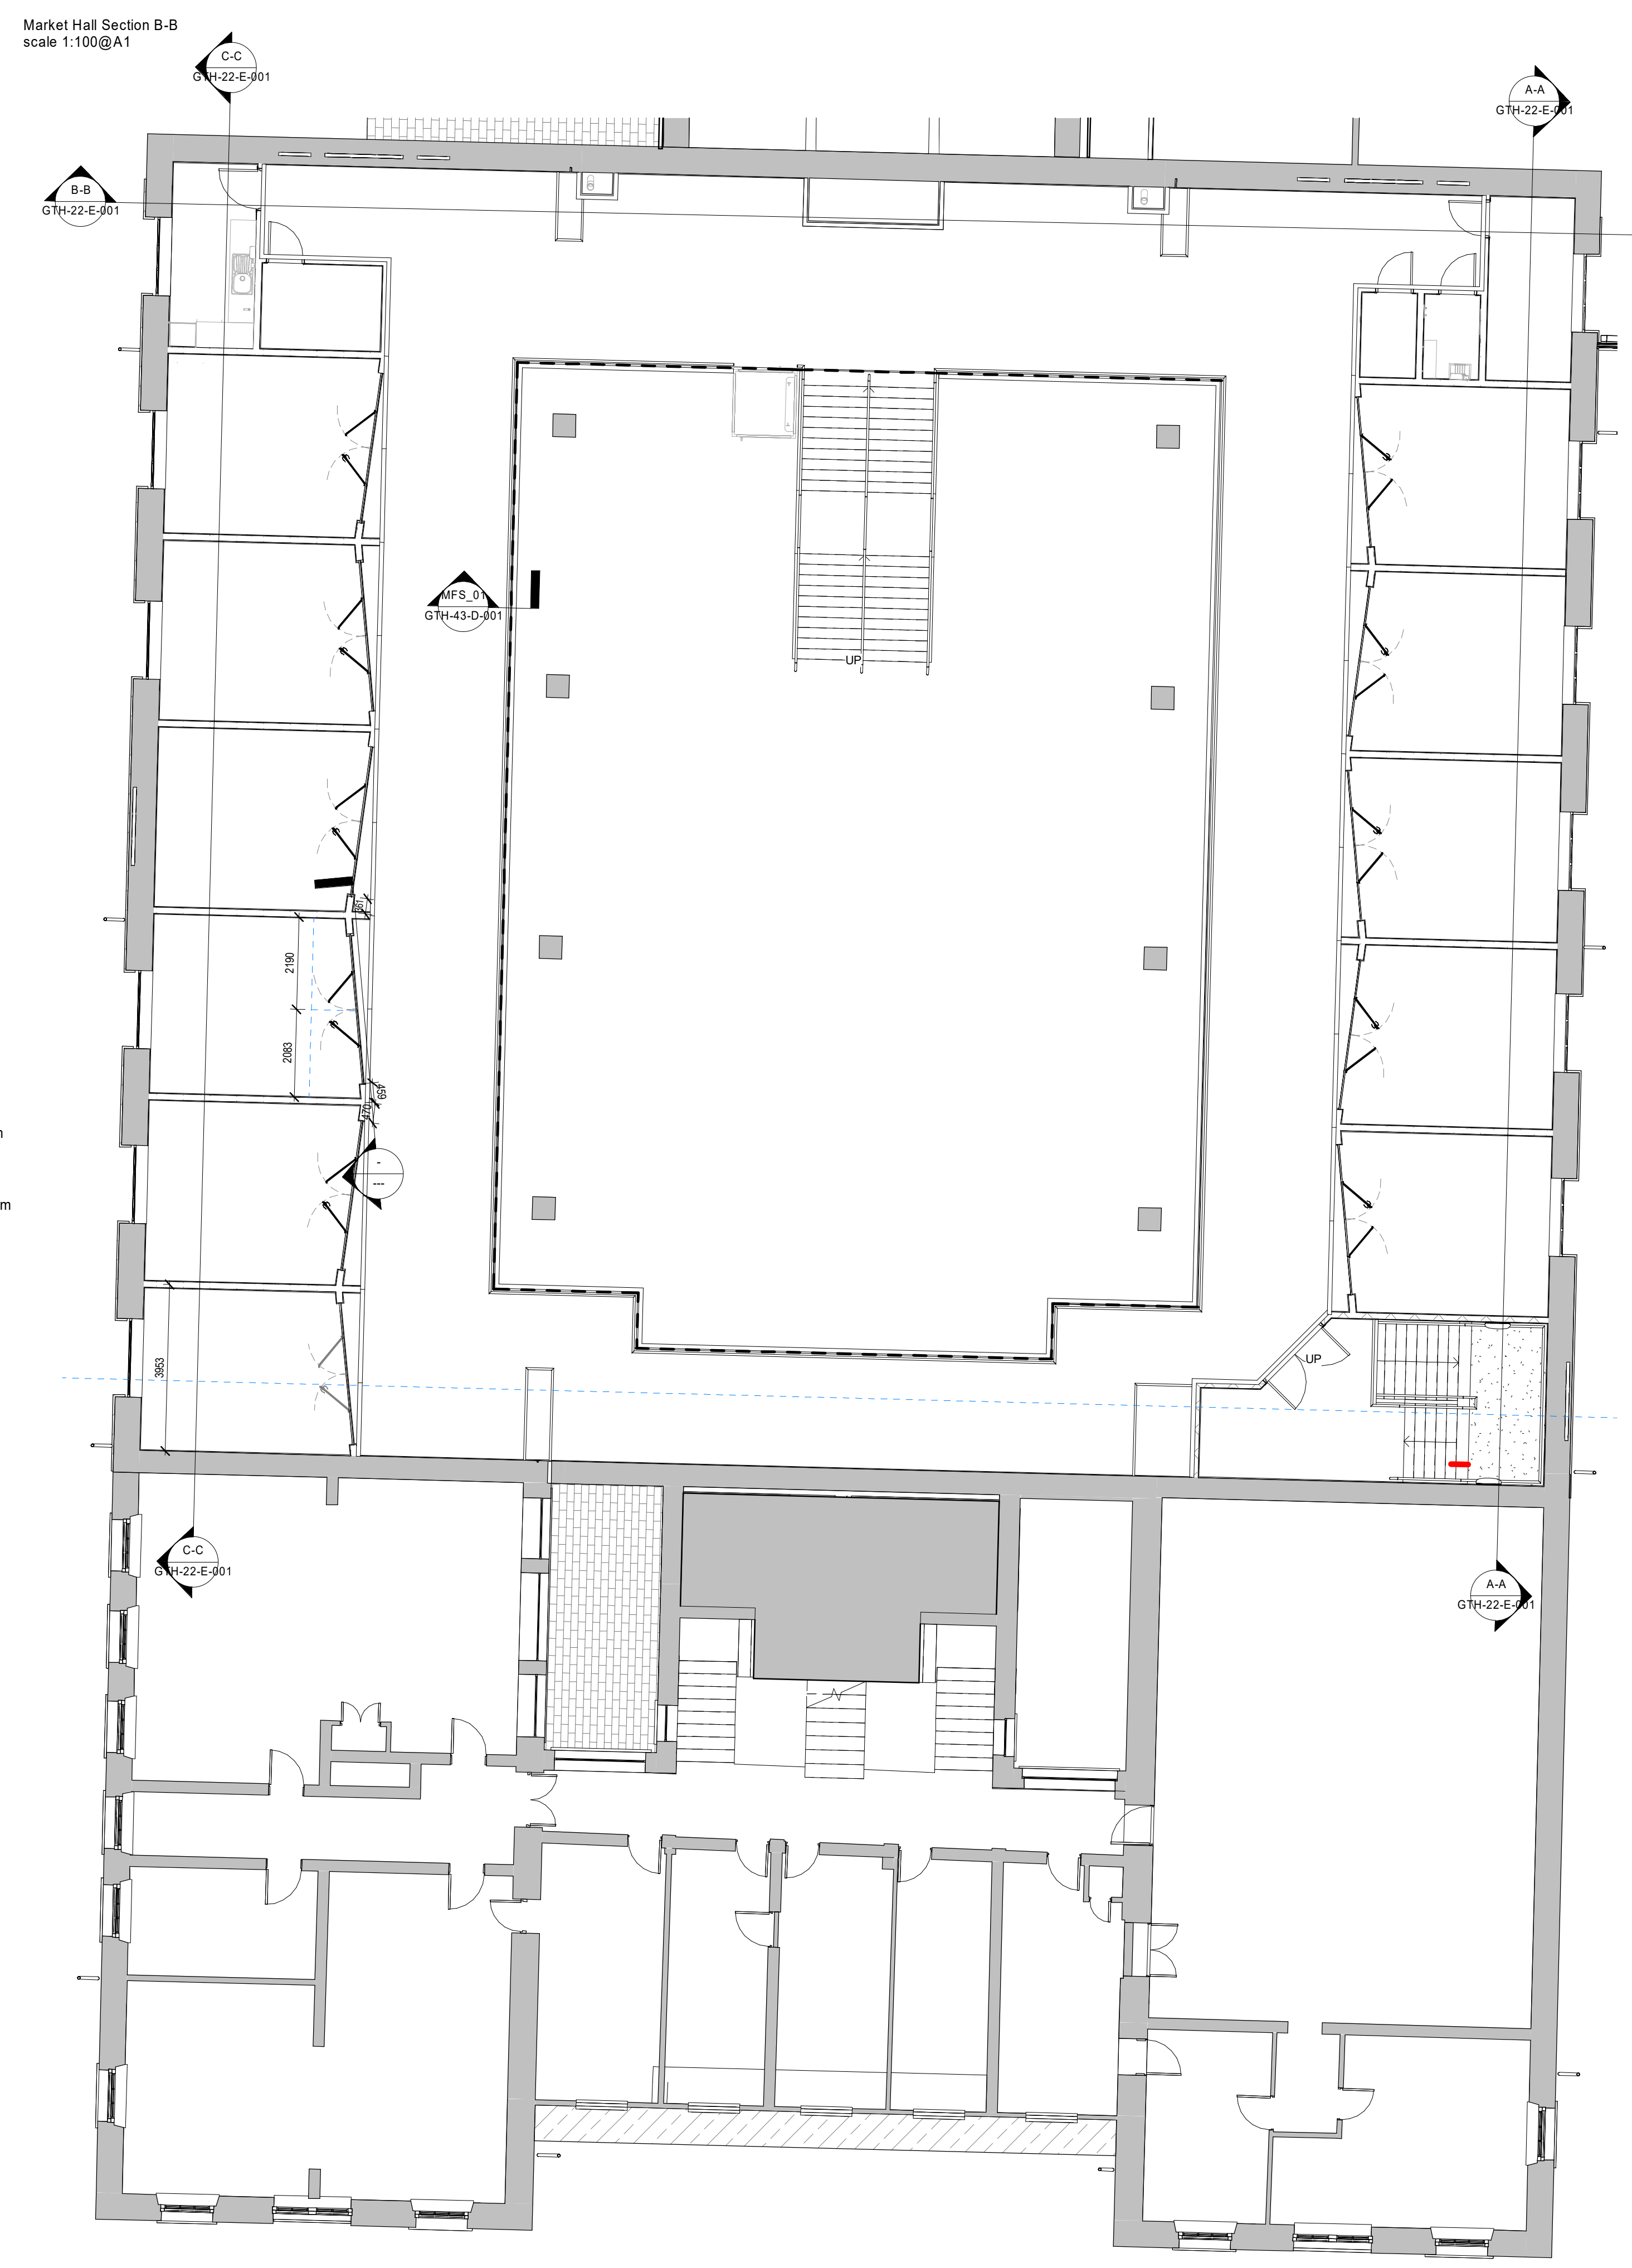


Render system to be NHL3.5 Natural Hydraulic Lime

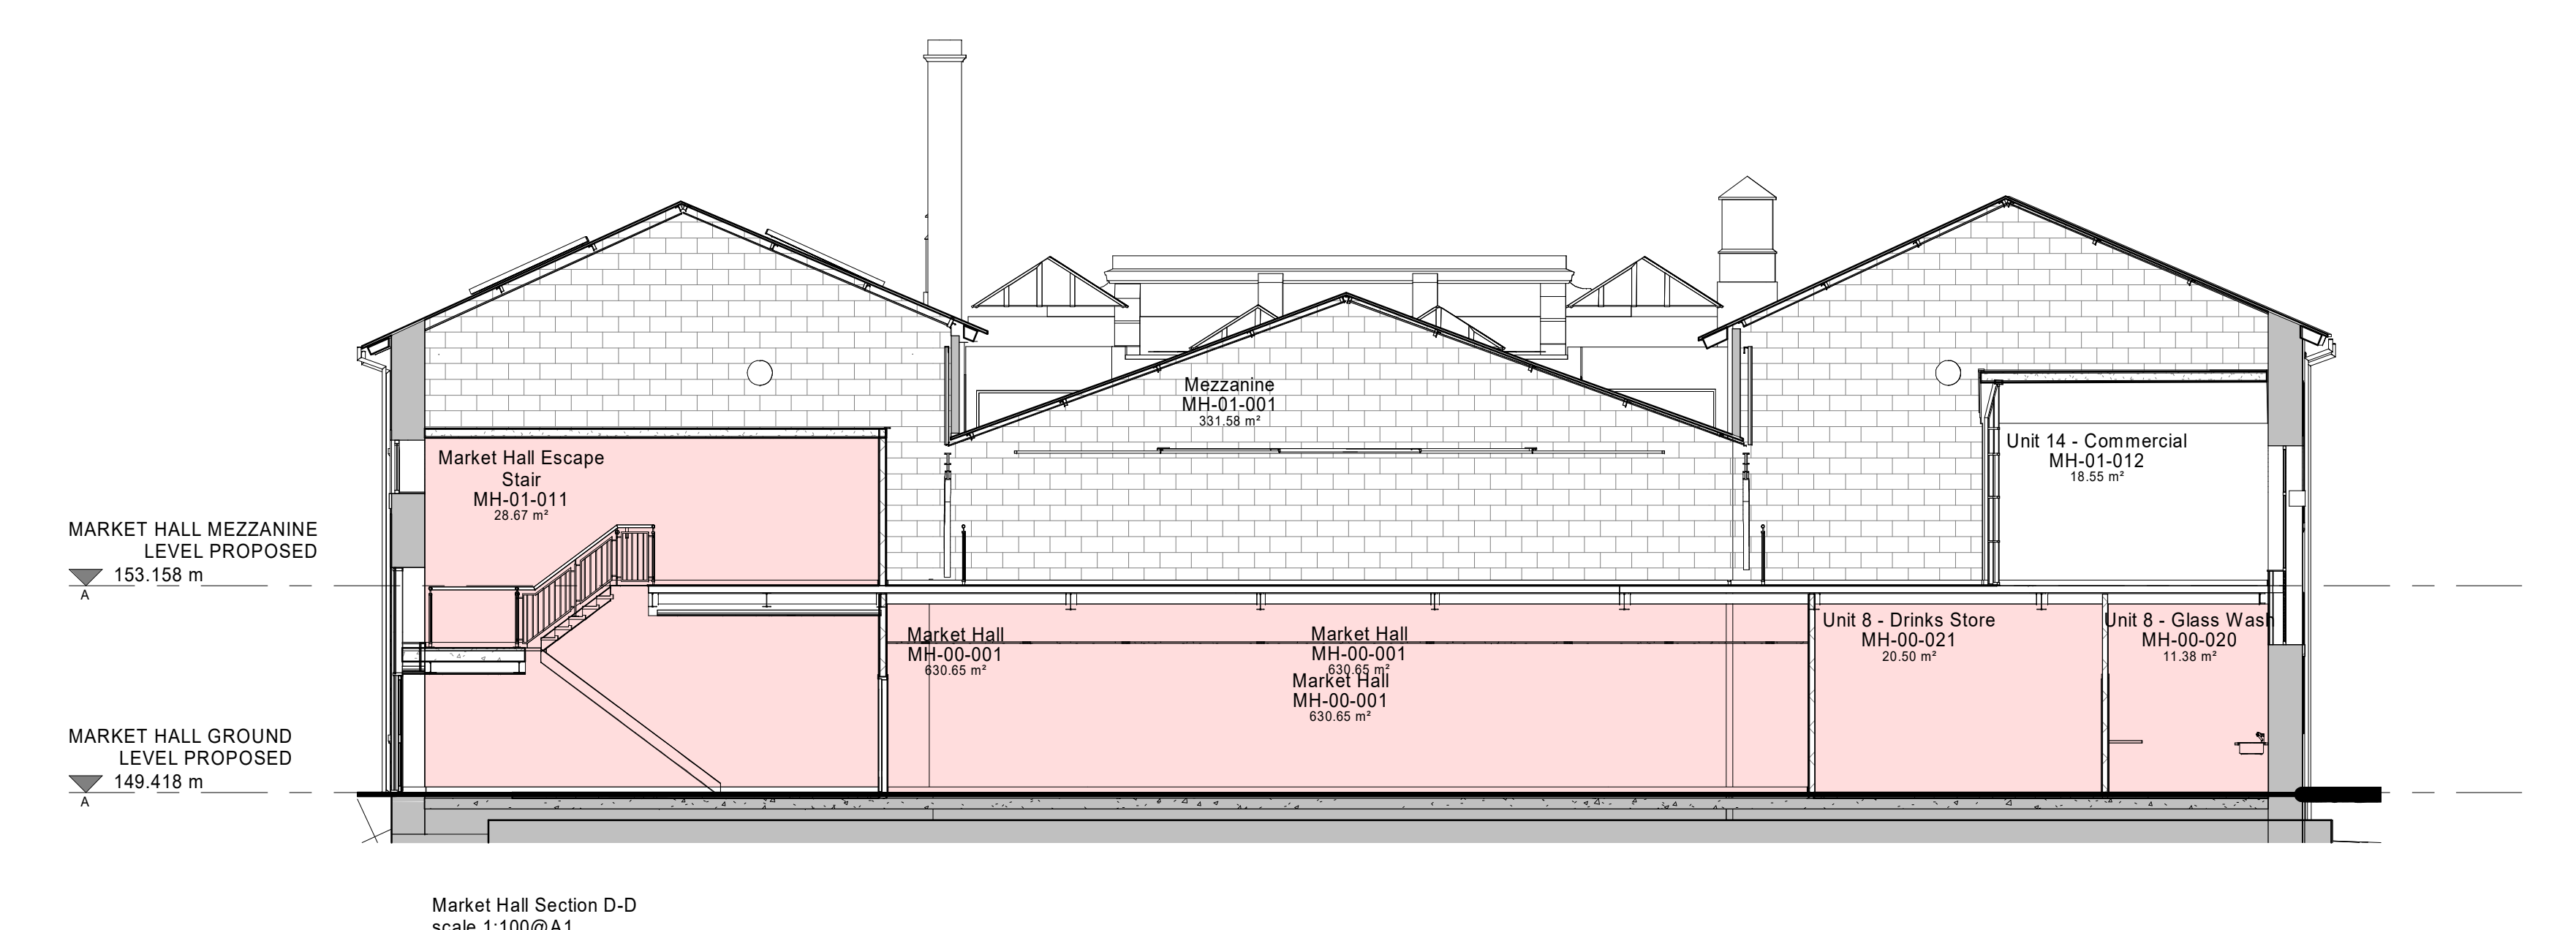


- Existing stone wall
- Base coat approx 10mm
- Brown coat approx 10mm
- Finish coat approx 4mm

Lime plaster scribing section  
scale 1:1@A1

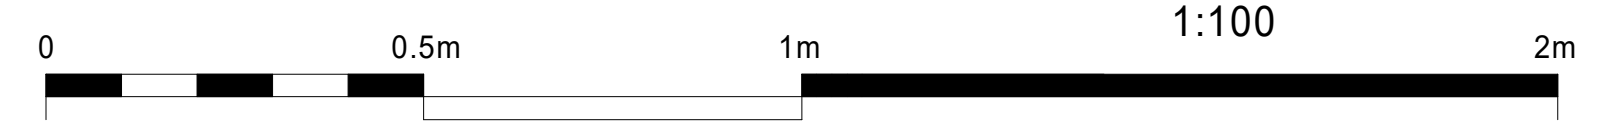


|                    |             |                          |       |                   |
|--------------------|-------------|--------------------------|-------|-------------------|
| Rev                | Description | Date                     | Dr by | App by            |
| original by<br>ASN |             | date created<br>07/19/22 |       | Approved by<br>JW |

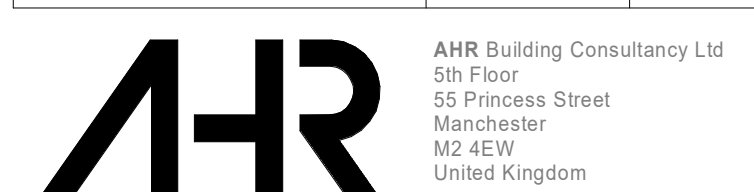

+44(0)161 8287900  



|         |                                        |
|---------|----------------------------------------|
|---------|----------------------------------------|

drawing

Internal Elevation Showing Wall Plaster / Drylining

| Areas |      |
|-------|------|
| Area  | Area |

C:\Resit Projects\BIC.MAN.2021.00006-001 - Stage 4 - Central -  
18.07.22\_Alan.Nuttall.r.t.

|                |                 |
|----------------|-----------------|
| project number | scale           |
| 2021.00039.001 | As indicated@A0 |

|                |     |              |
|----------------|-----|--------------|
| drawing number | rev | issue status |
| CTH 23 E 001   |     | Stop         |


This drawing is copyright and remains the property of AHR.