



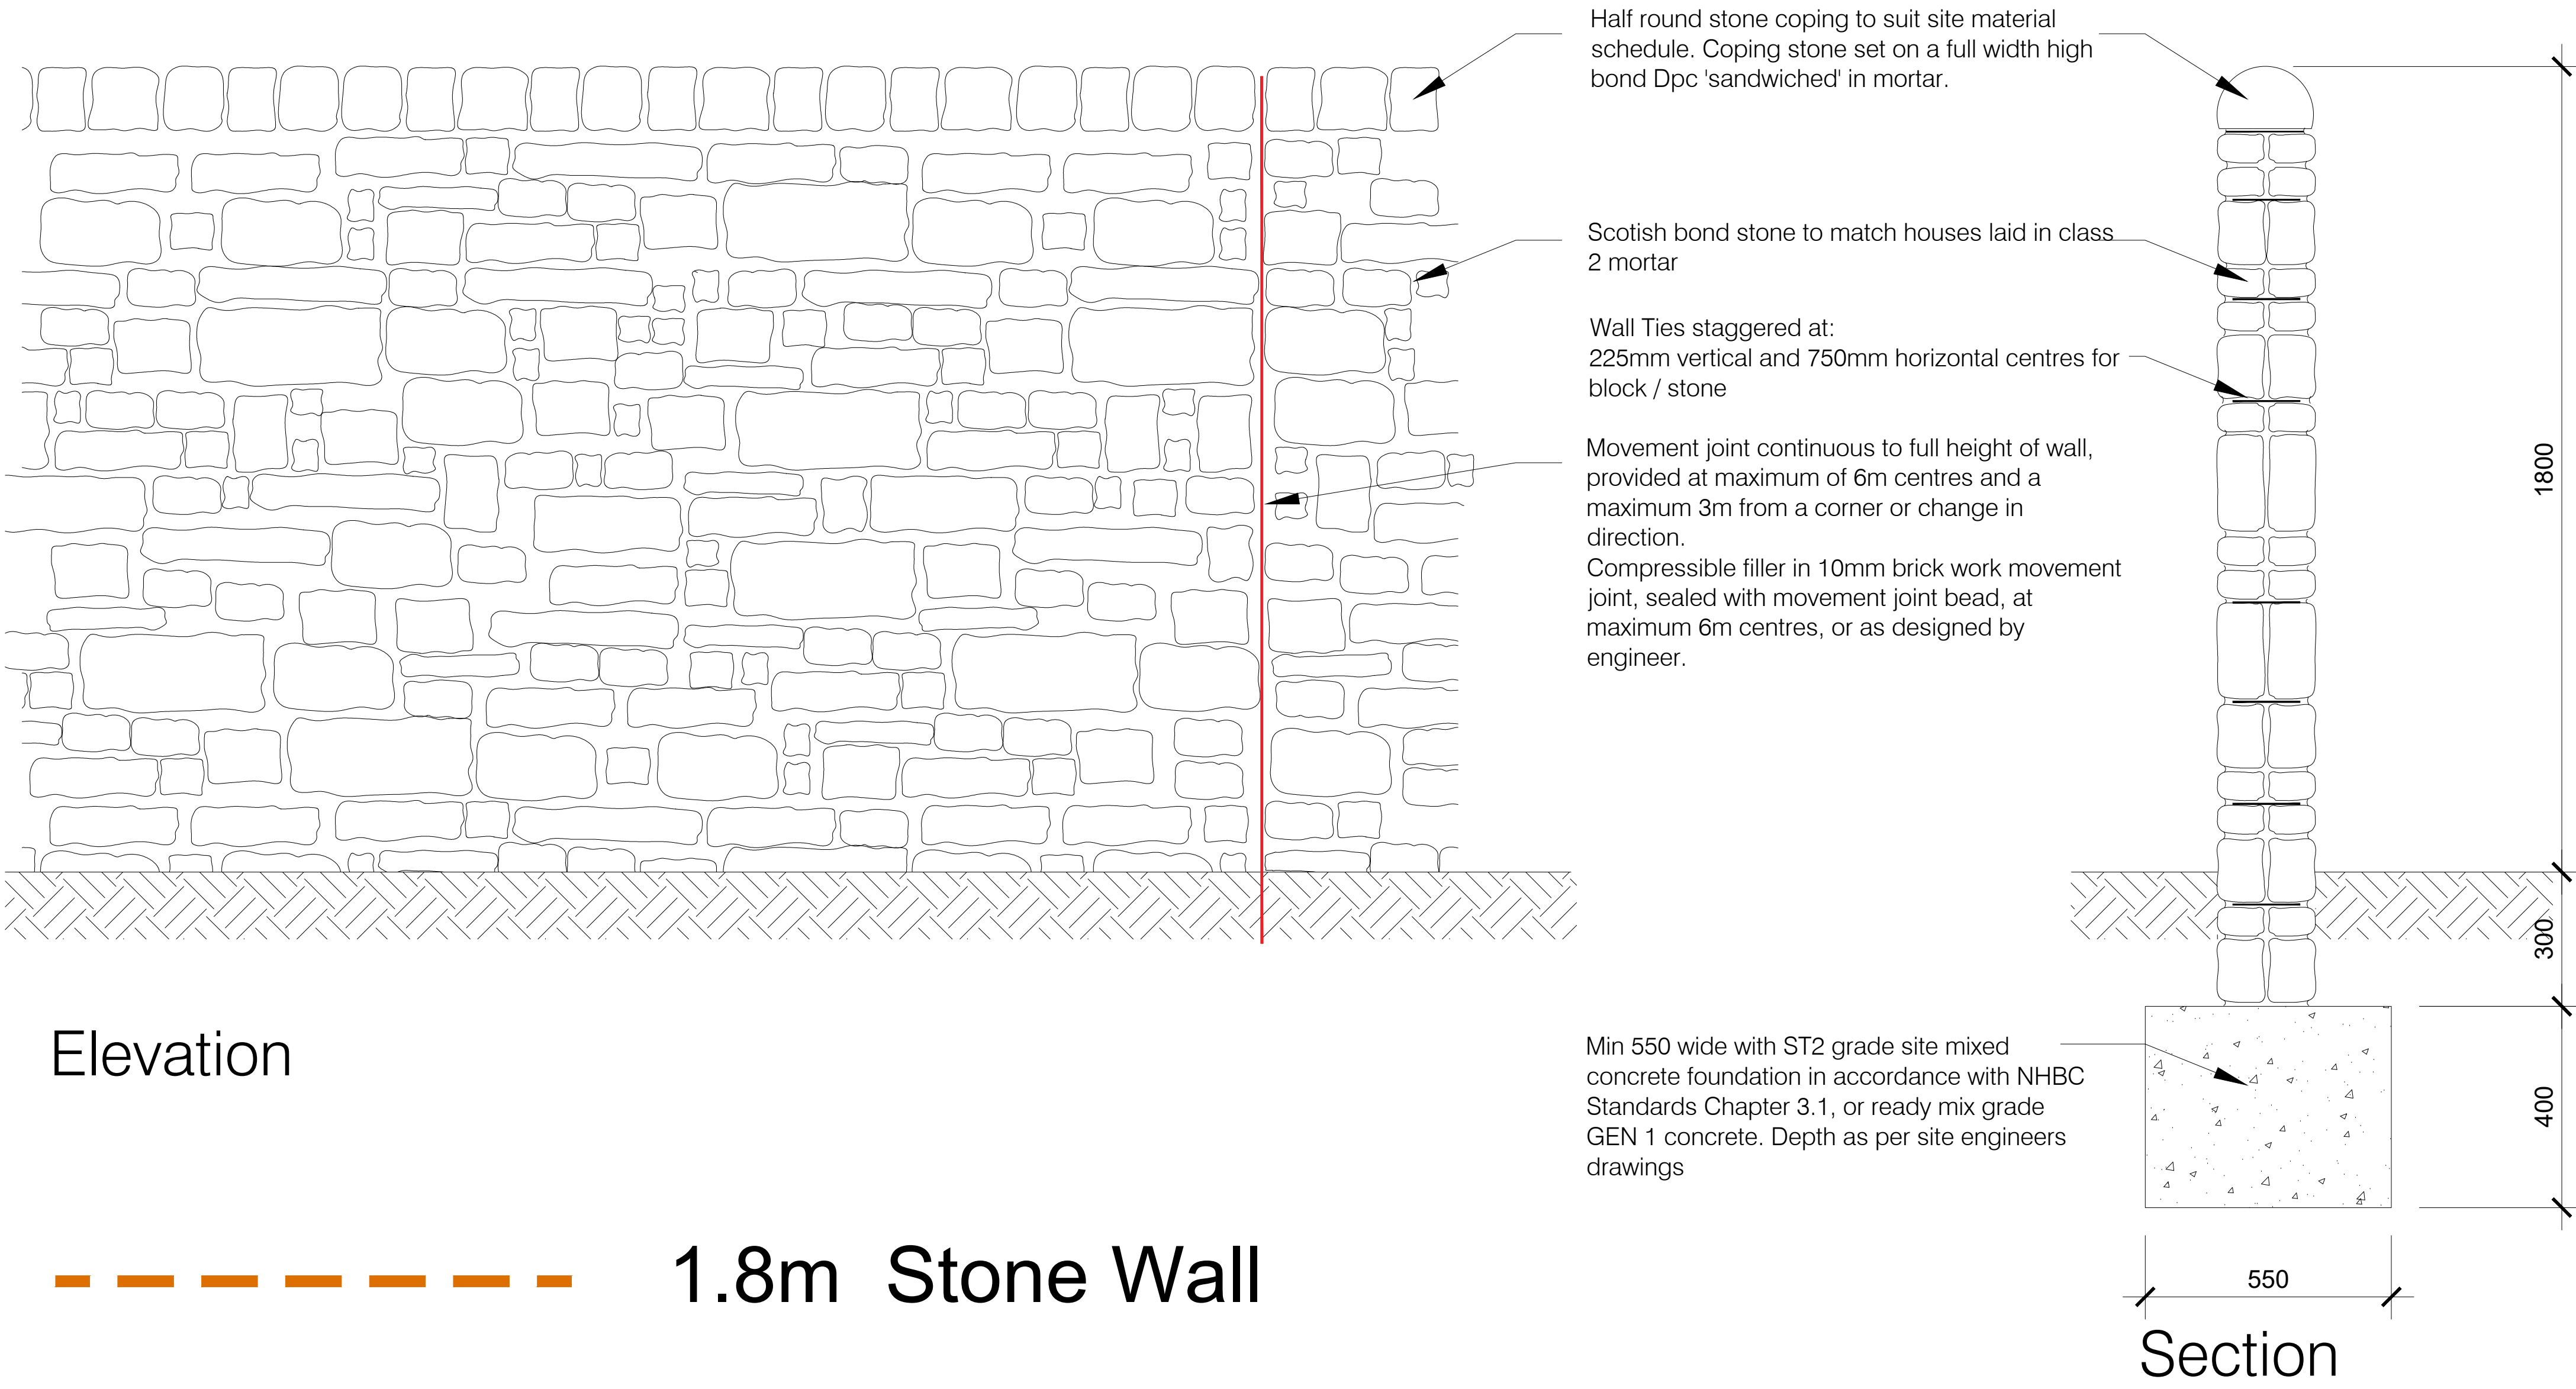


Elevation

----- 1.8m Stone Wall

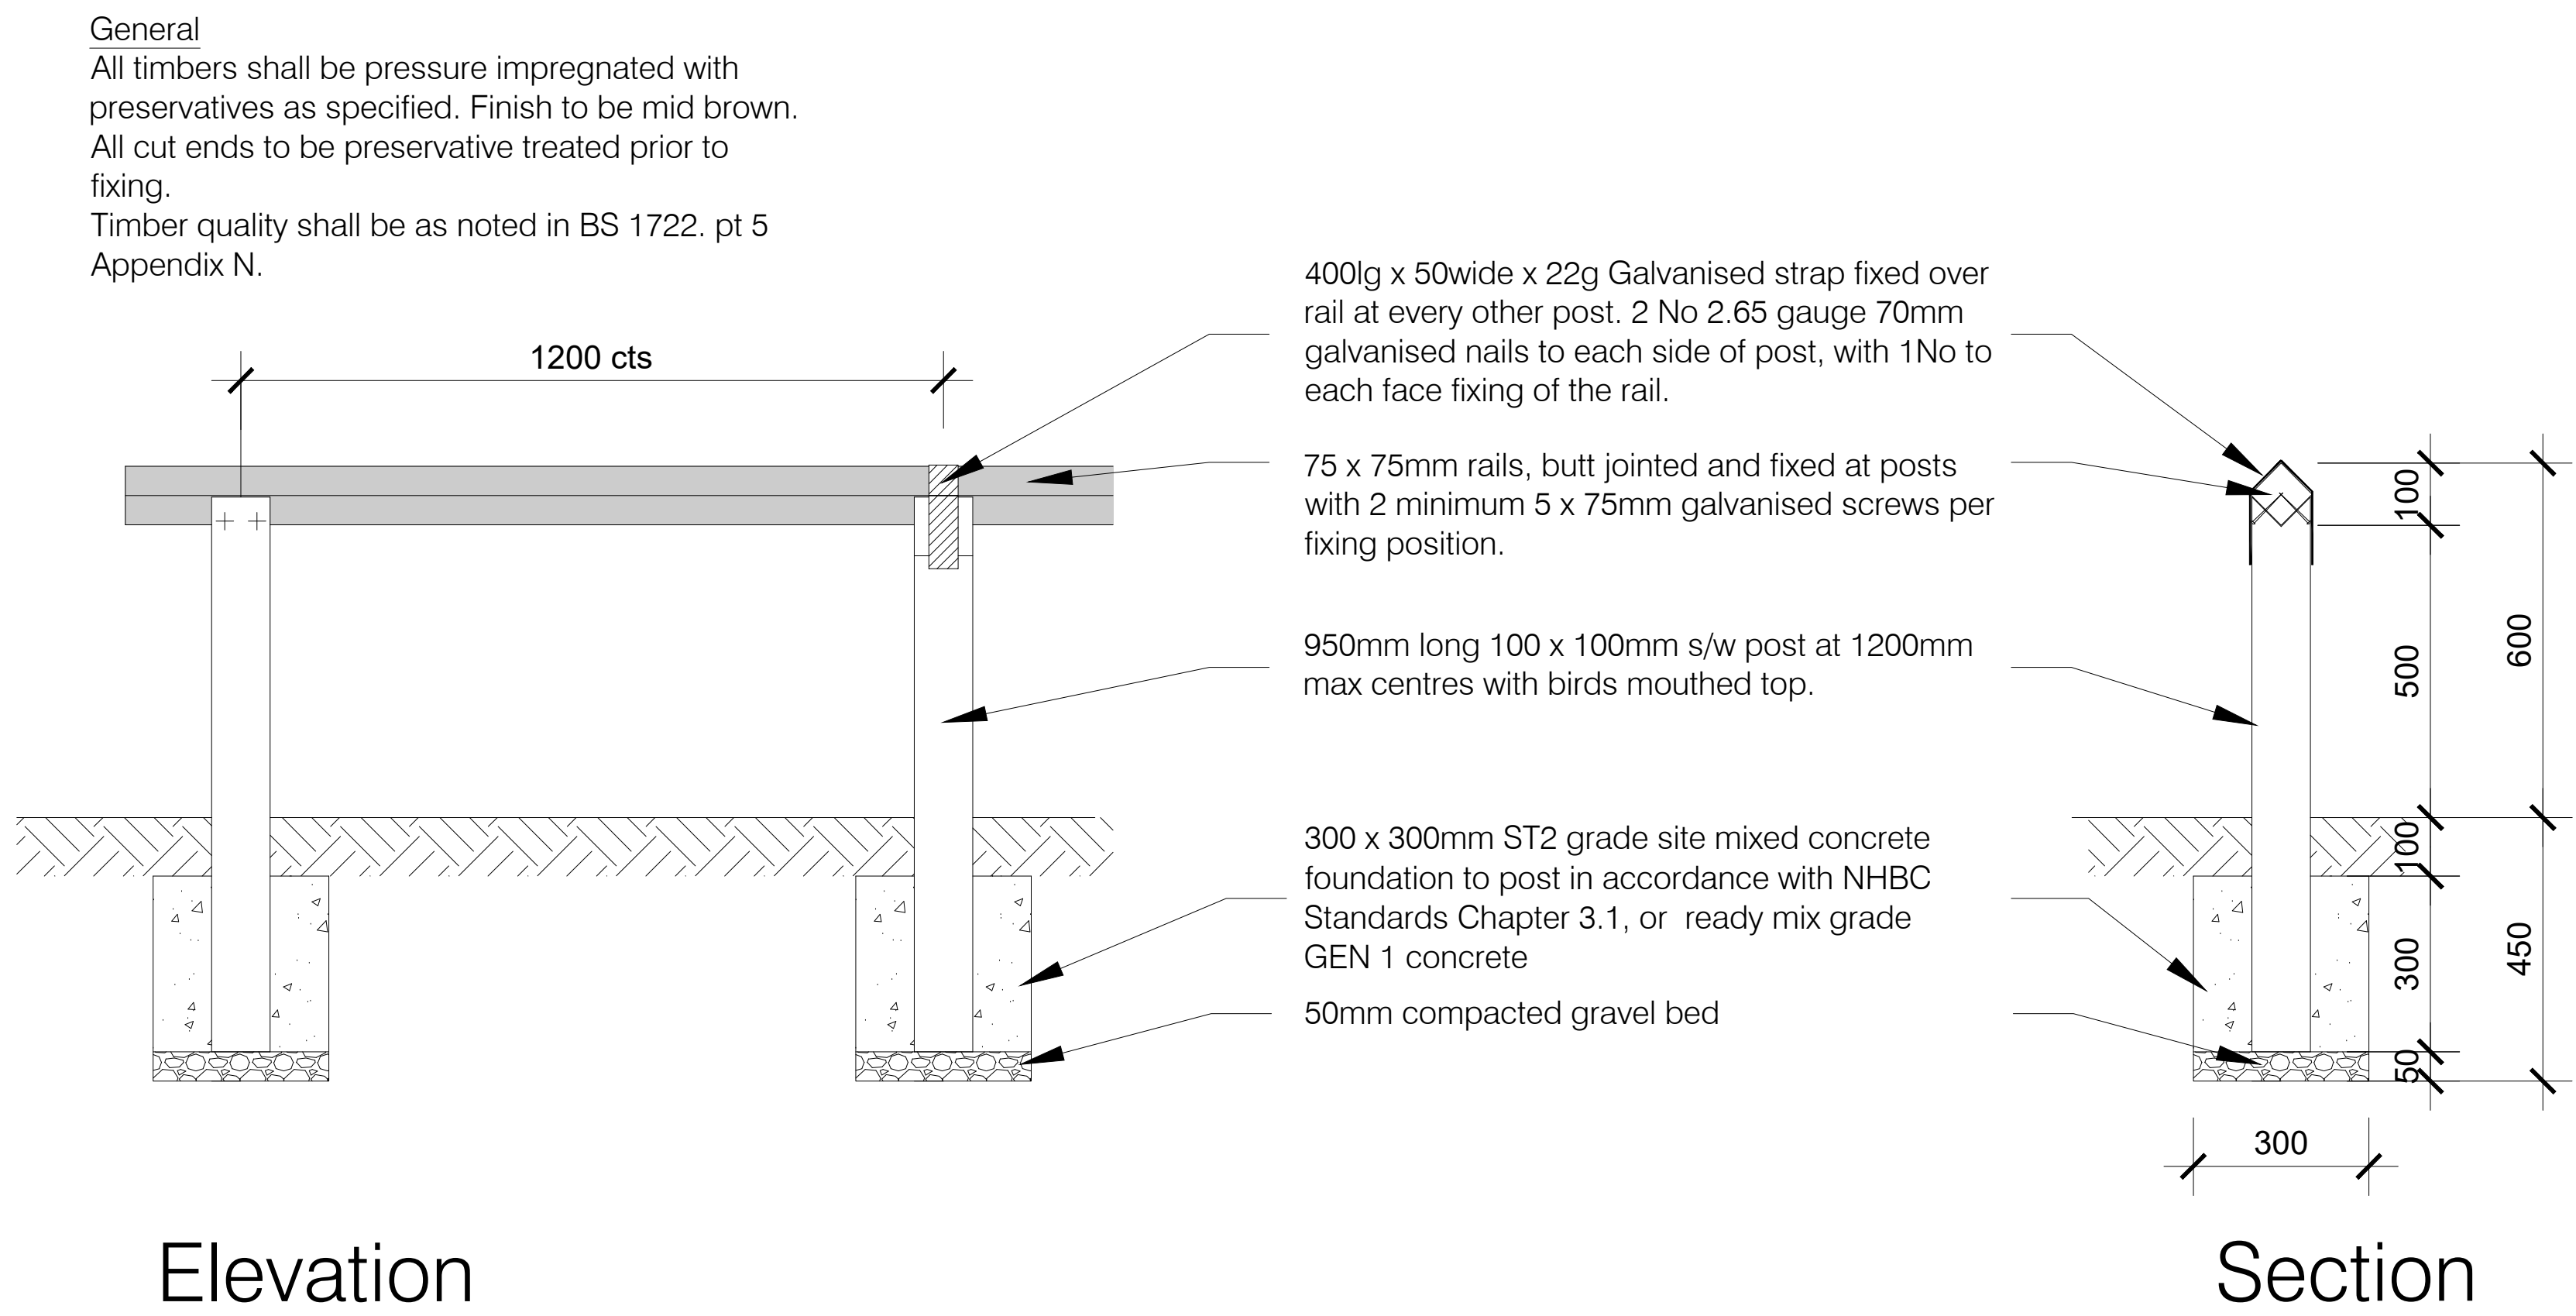

Elevation

----- 0.6m Timber Knee Rail

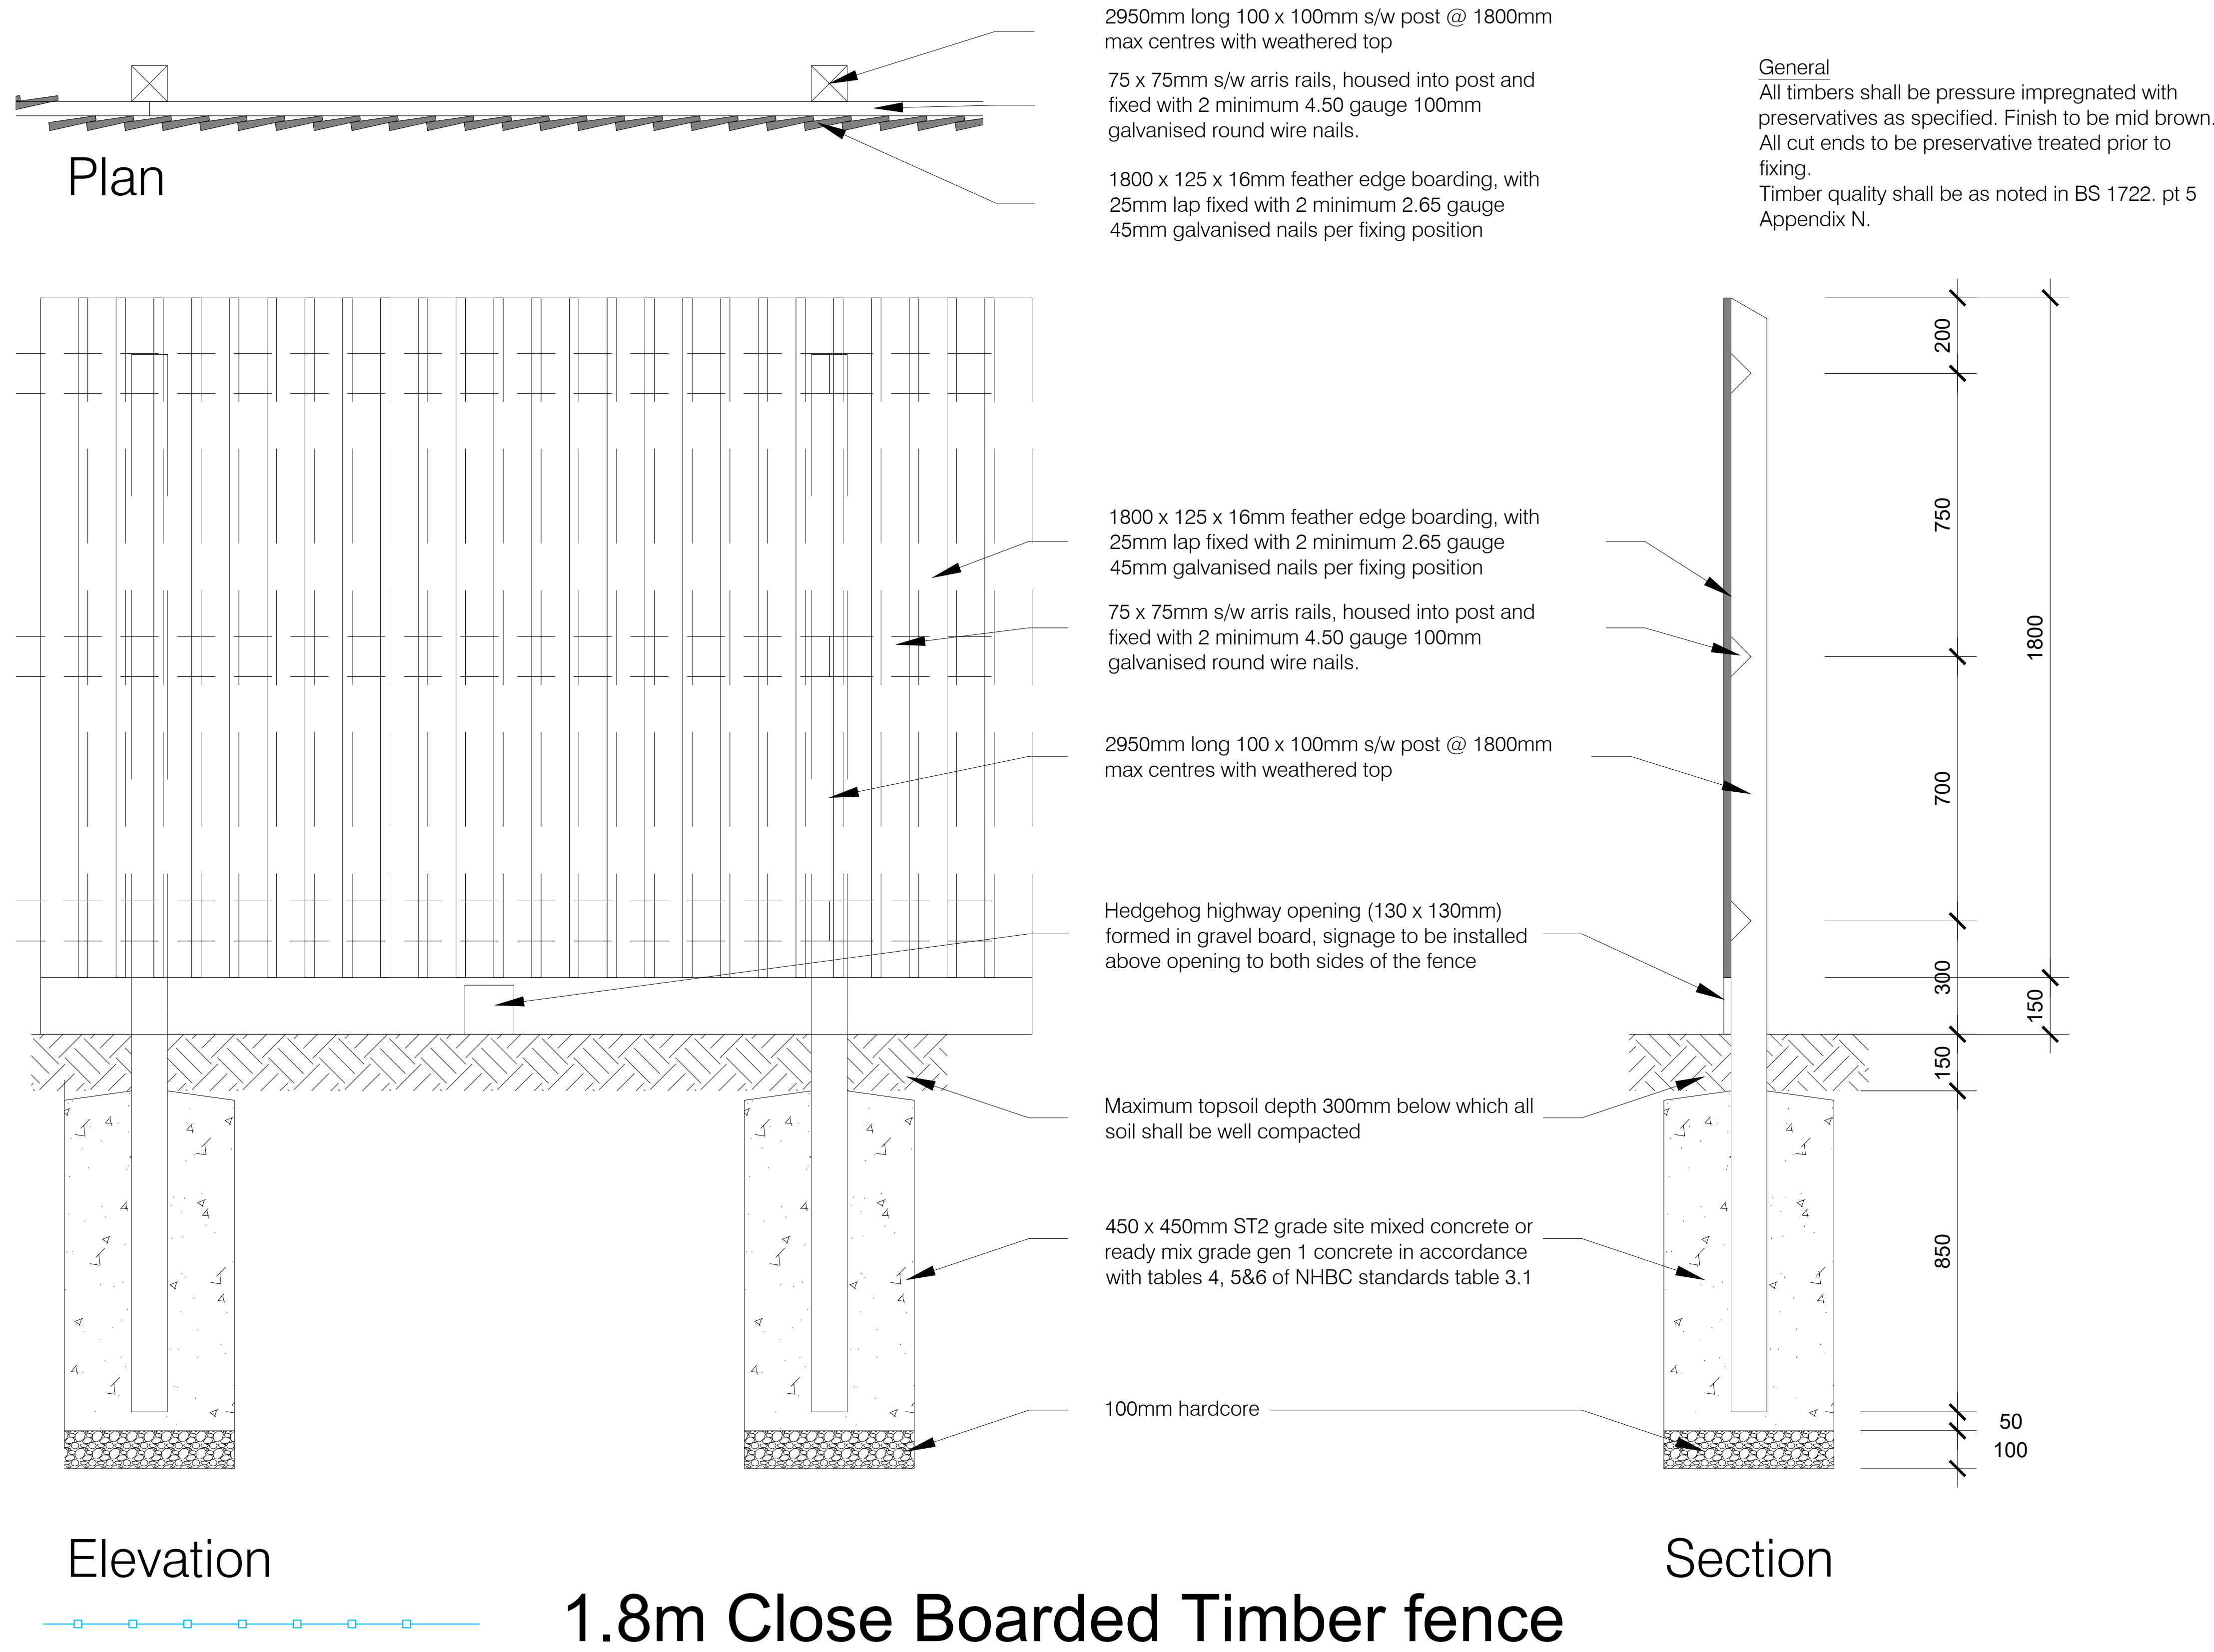

Elevation

----- 1.8m Close Boarded Timber fence