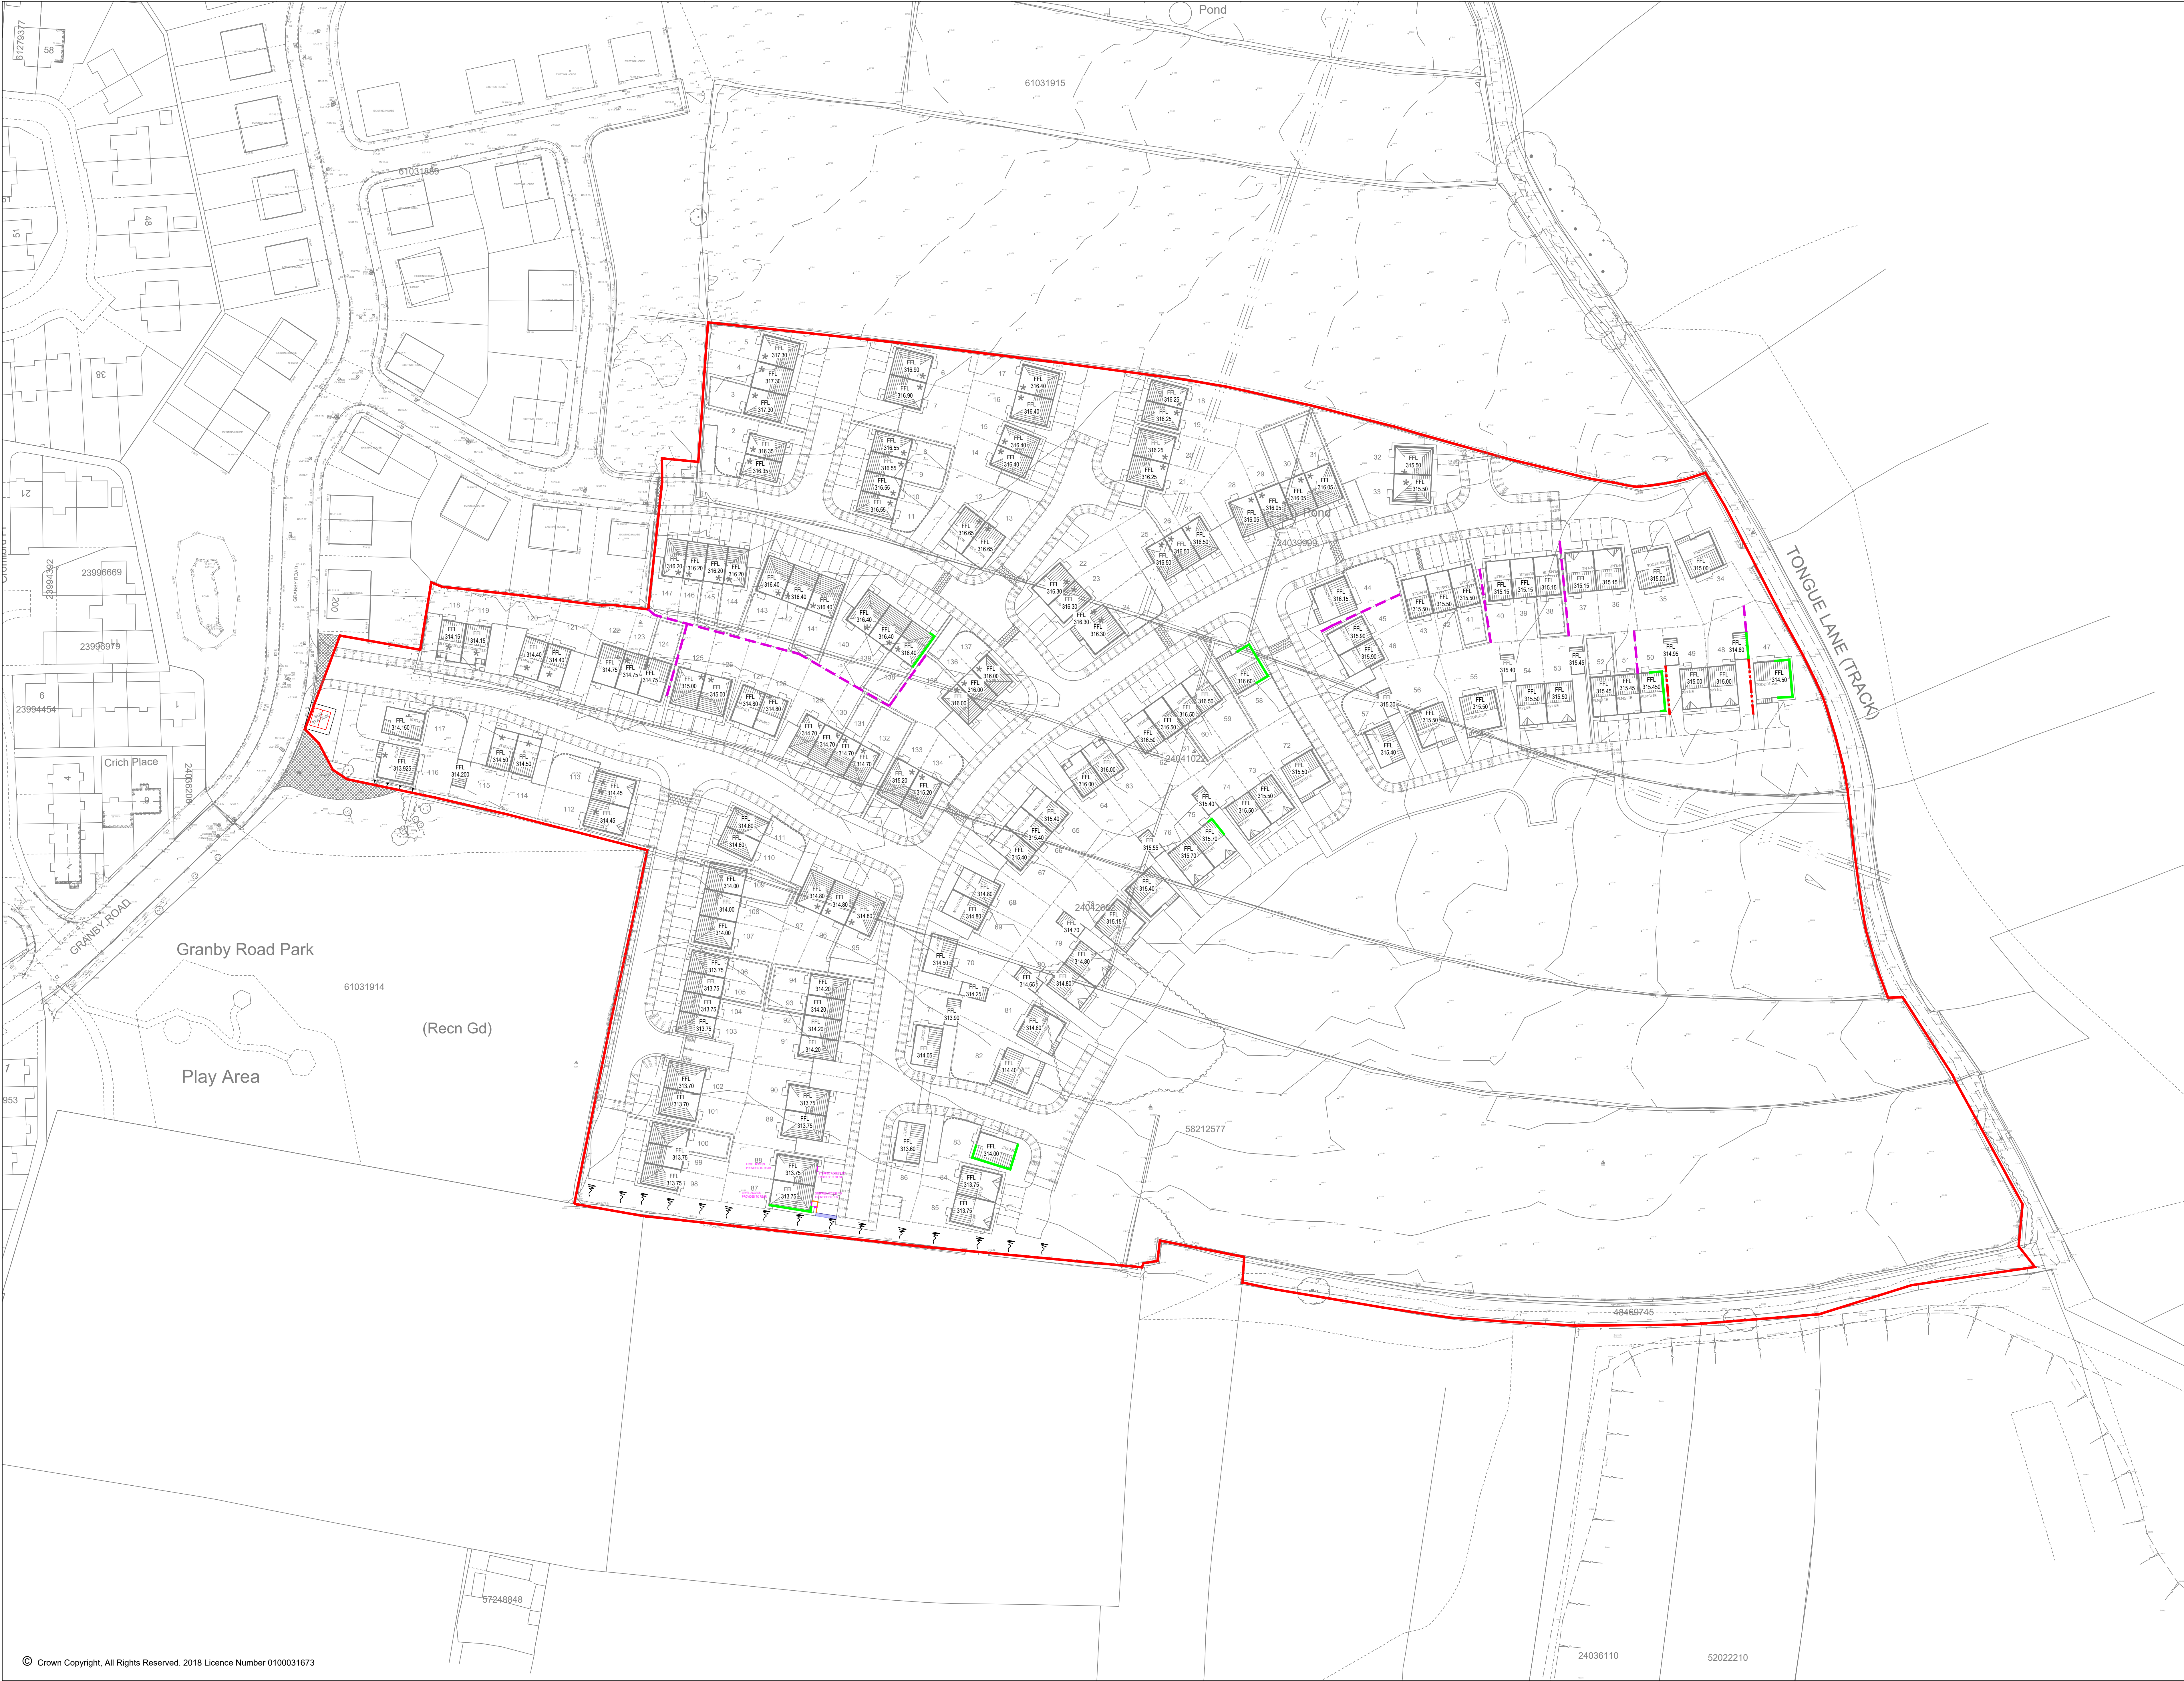


LEGEND	
	GRAVEL BOARD RETAINING (MAX. 600mm)
	UNDERBUILD REQUIRED TO PROPERTY
	EXTERNAL STEP TO PLOT (150mm)
	RETAINING WALL
	FLAG ON EDGE (MAX. 450mm)
	FOOTPATH ROUTE REQUIRED FOR ACCESS TO PLOT
	SITE BOUNDARY
	LANDSCAPE BANKING (1:3 MAX)

REVISIONS			
REV	DESCRIPTION	DATE	BY
A	FIRST ISSUE	16.05.22	AMC

SCP

Transportation Planning : Infrastructure Design

2 Mount Street, Albert Square, Manchester, M2 5MS, Tel 0161 832 4400, Fax 0161 832 9111
www.singletonscp.co.uk, Email: cons@singletonscp.co.uk

Client Name:		VISTRY PARTNERSHIPS	
Project Title:		GRANBY ROAD, BUXTON	
Drawing Title:		FINISHED LEVELS STRATEGY MASTERPLAN	
Date:	NY1	Drawn By:	A.McGorry
Scale:	1:500 @ A0	Checked:	N.McGorry
Status:	INFORMATION	Approved:	N.McGorry
Drawing No:	SCP-210666-0600-900		Rev: A