


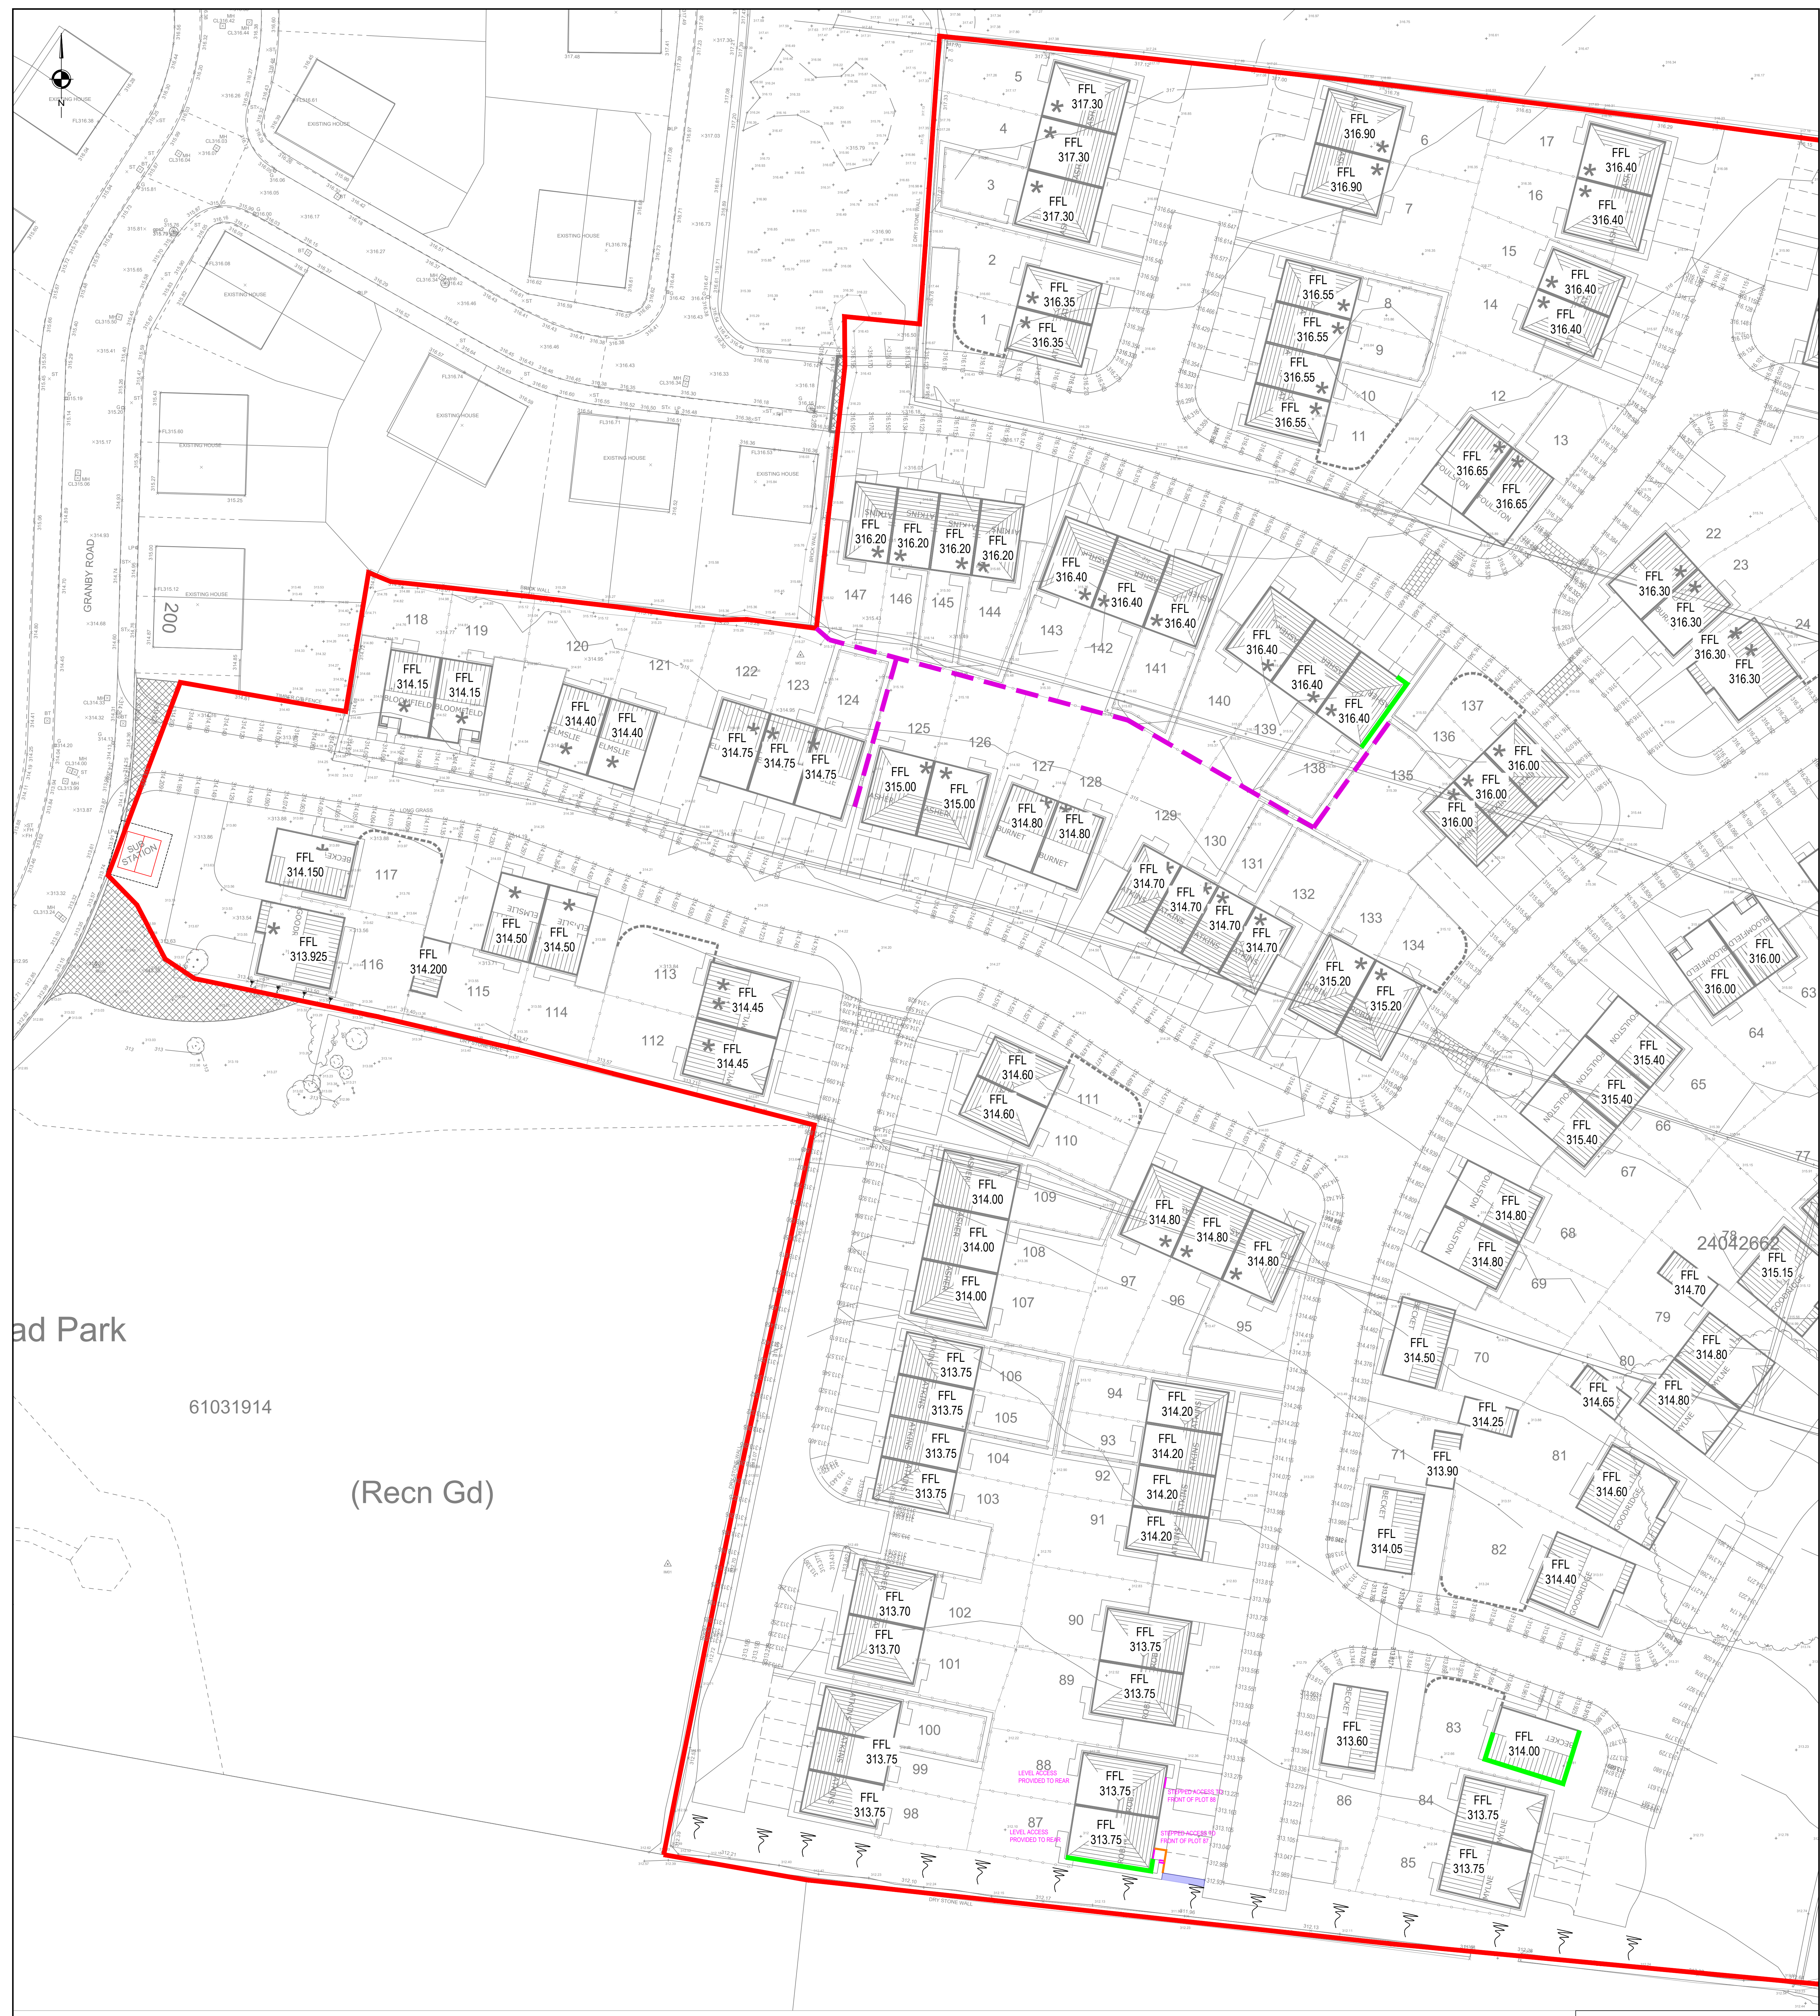

ad Park  
61031914  
(Recn Gd)

| LEGEND |                                            |  |  |
|--------|--------------------------------------------|--|--|
|        | GRAVEL BOARD RETAINING (MAX. 600mm)        |  |  |
|        | UNDERBUILD REQUIRED TO PROPERTY            |  |  |
|        | EXTERNAL STEP TO PLOT (150mm)              |  |  |
|        | RETAINING WALL                             |  |  |
|        | FLAG ON EDGE (MAX. 400mm)                  |  |  |
|        | FOOTPATH ROUTE REQUIRED FOR ACCESS TO PLOT |  |  |
|        | SITE BOUNDARY                              |  |  |
|        | LANDSCAPE BANKING (1:3 MAX)                |  |  |

| REVISIONS |             |          |     |
|-----------|-------------|----------|-----|
| REV       | DESCRIPTION | DATE     | BY  |
| A         | FIRST ISSUE | 18.05.22 | AMC |

**SCP**  
Transportation Planning | Infrastructure Design  
2 Mount Street, Albert Square, Manchester, M2 5WQ, Tel: 0161 832 4400, Fax: 0161 832 5111  
www.engineerscp.co.uk, Email: enqs@engineerscp.co.uk

|                |                     |                                     |           |
|----------------|---------------------|-------------------------------------|-----------|
| Client Name:   |                     | VISTRY PARTNERSHIPS                 |           |
| Project Title: |                     | GRANBY ROAD, BUXTON                 |           |
| Drawing Title: |                     | FINISHED LEVELS STRATEGY<br>SHEET 1 |           |
| Date:          | NY1                 | Drawn By:                           | A.McGorry |
| Scale:         | 1:250 @ A0          | Checked:                            | N.McGorry |
| Status:        | INFORMATION         | Approved:                           | N.McGorry |
| Drawing No:    | SCP-210666-0600-901 | Rev:                                | A         |