


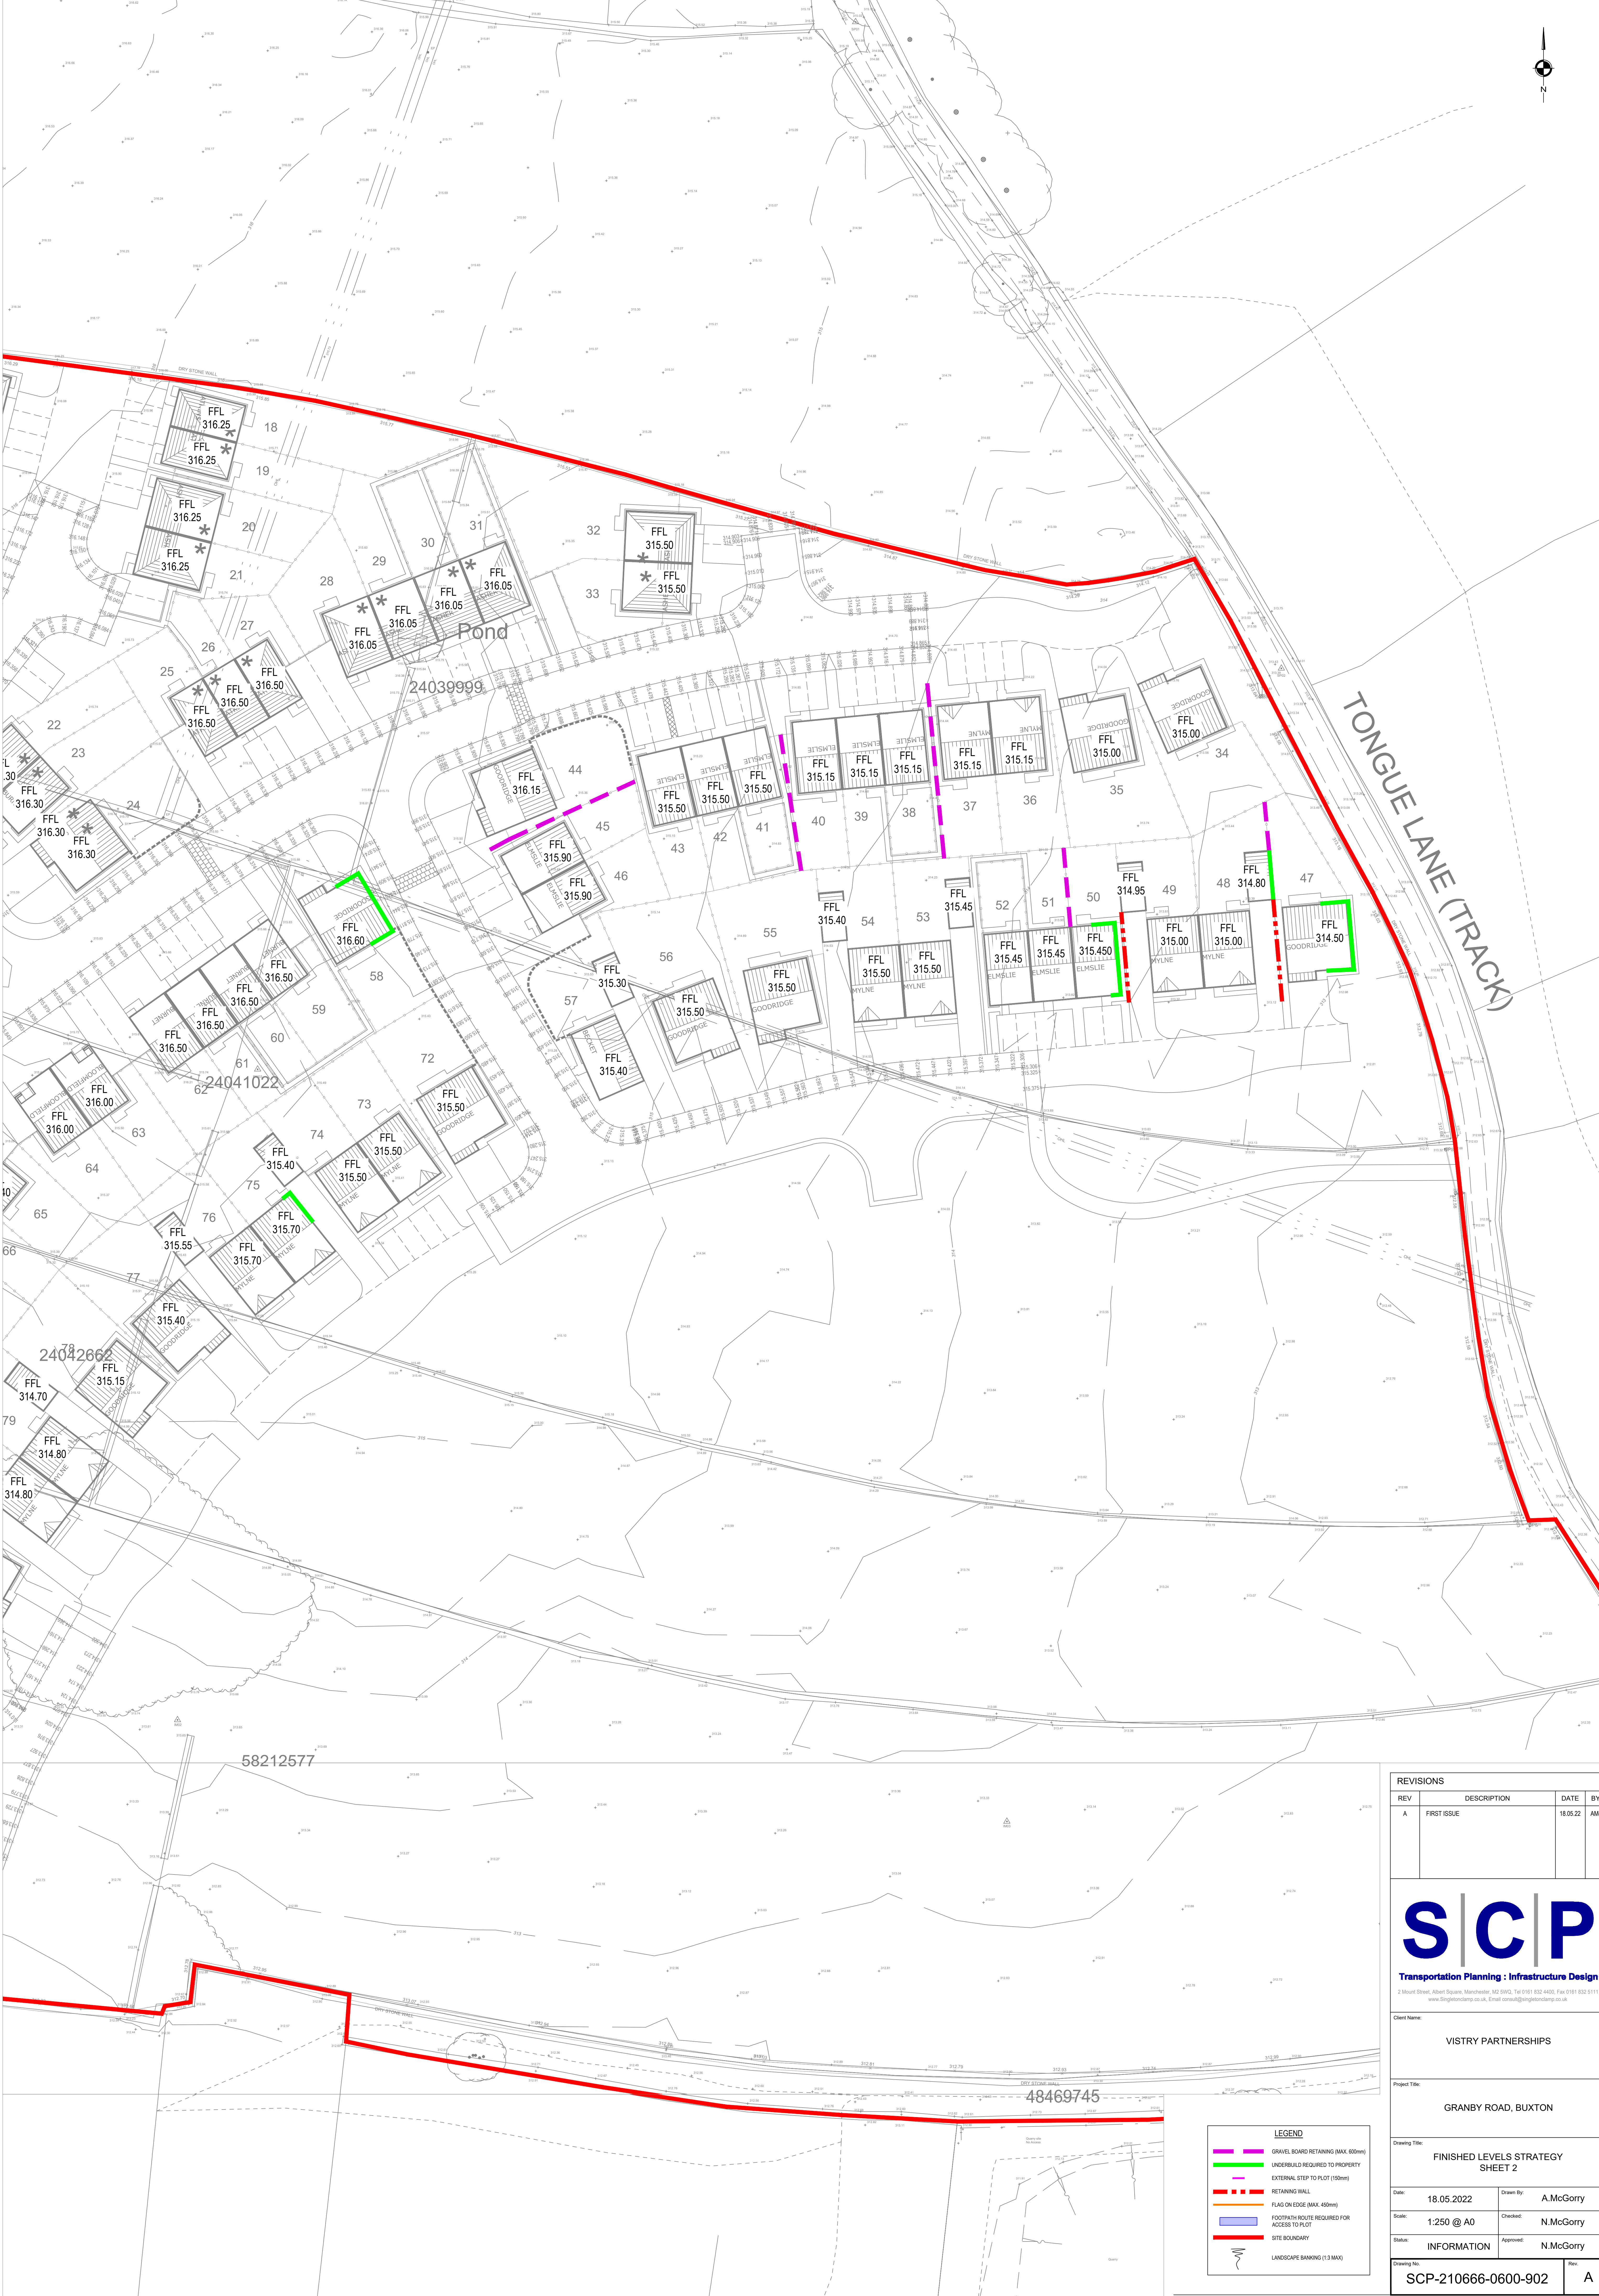

LEGEND	
	GRAVEL BOARD RETAINING (MAX. 600mm)
	UNDERBUILD REQUIRED TO PROPERTY
	EXTERNAL STEP TO PLOT (150mm)
	RETAINING WALL
	FLAG ON EDGE (MAX. 450mm)
	FOOTPATH ROUTE REQUIRED FOR ACCESS TO PLOT
	SITE BOUNDARY
	LANDSCAPE BANKING (1:3 MAX)

REVISIONS			
REV	DESCRIPTION	DATE	BY
A	FIRST ISSUE	18.05.22	AMc

SCP
Transportation Planning - Infrastructure Design
2 Mount Street, Albert Square, Manchester, M2 6WQ, Tel: 0161 832 4400, Fax: 0161 832 8111
www.scpplanning.co.uk, Email: enquire@scpplanning.co.uk

Client Name:	
VISTRY PARTNERSHIPS	
Project Title:	
GRANBY ROAD, BUXTON	
Drawing Title:	
FINISHED LEVELS STRATEGY SHEET 2	
Date:	18.05.2022
Drawn By:	A.McGorry
Scale:	1:250 @ A0
Checked:	N.McGorry
Status:	INFORMATION
Approved:	N.McGorry
Drawing No:	SCP-210666-0600-902
Rev:	A