

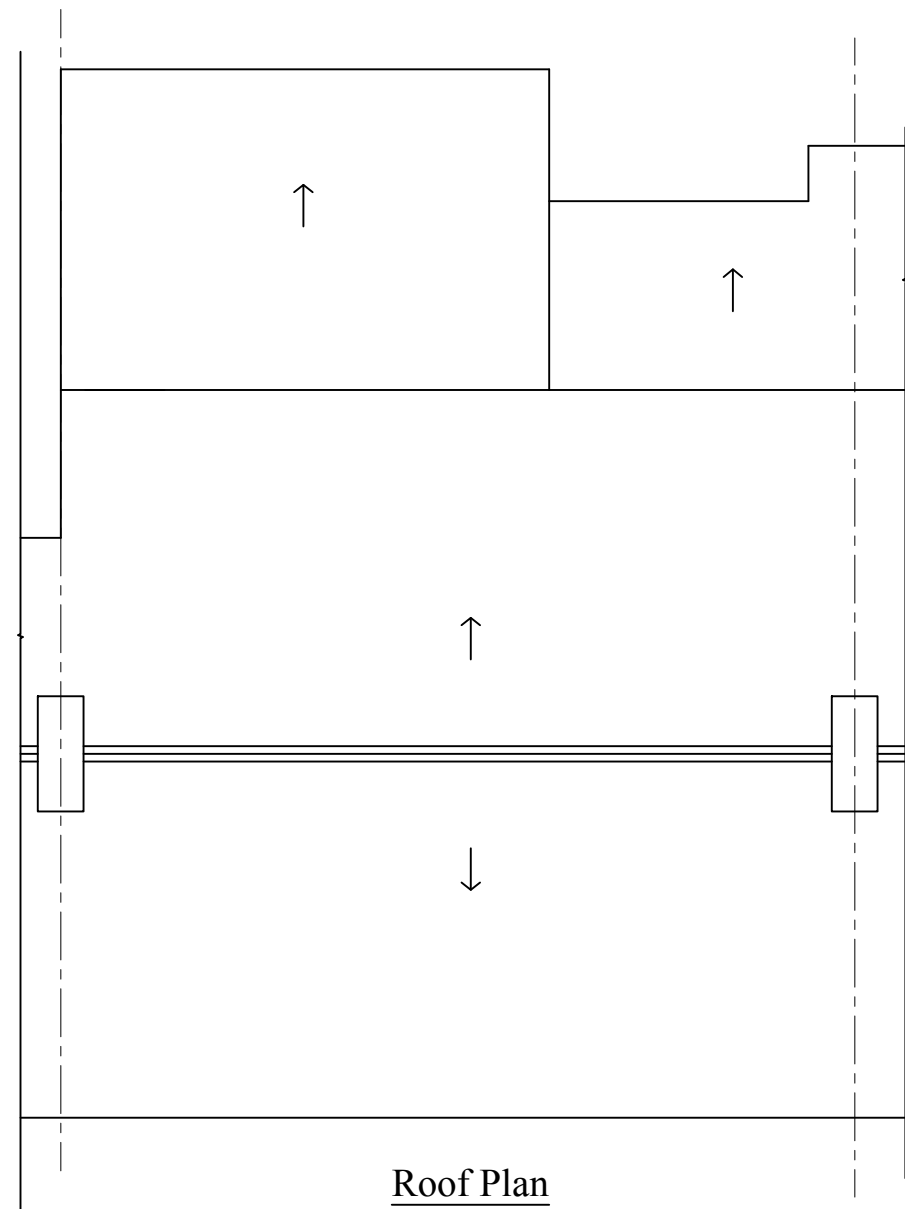
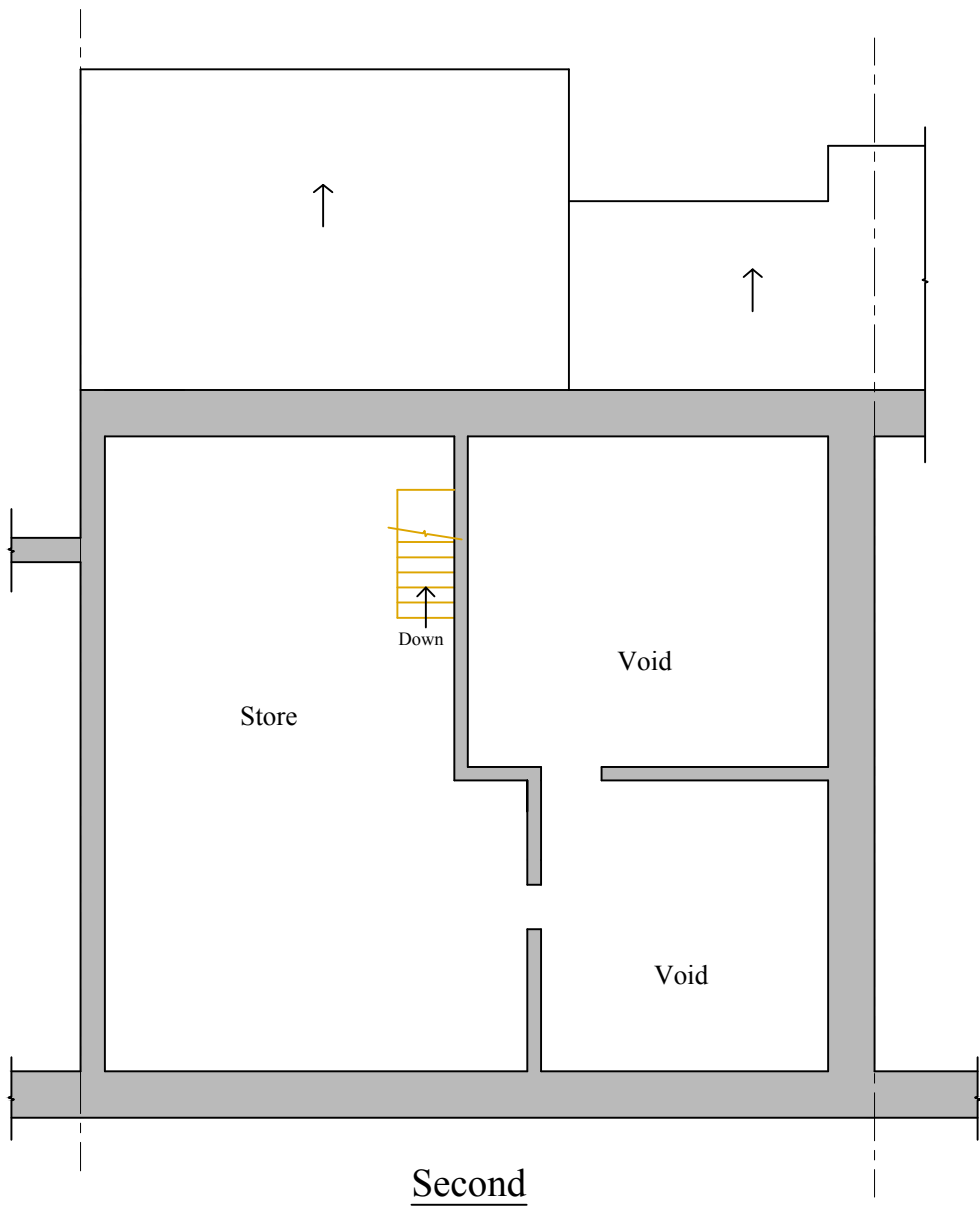
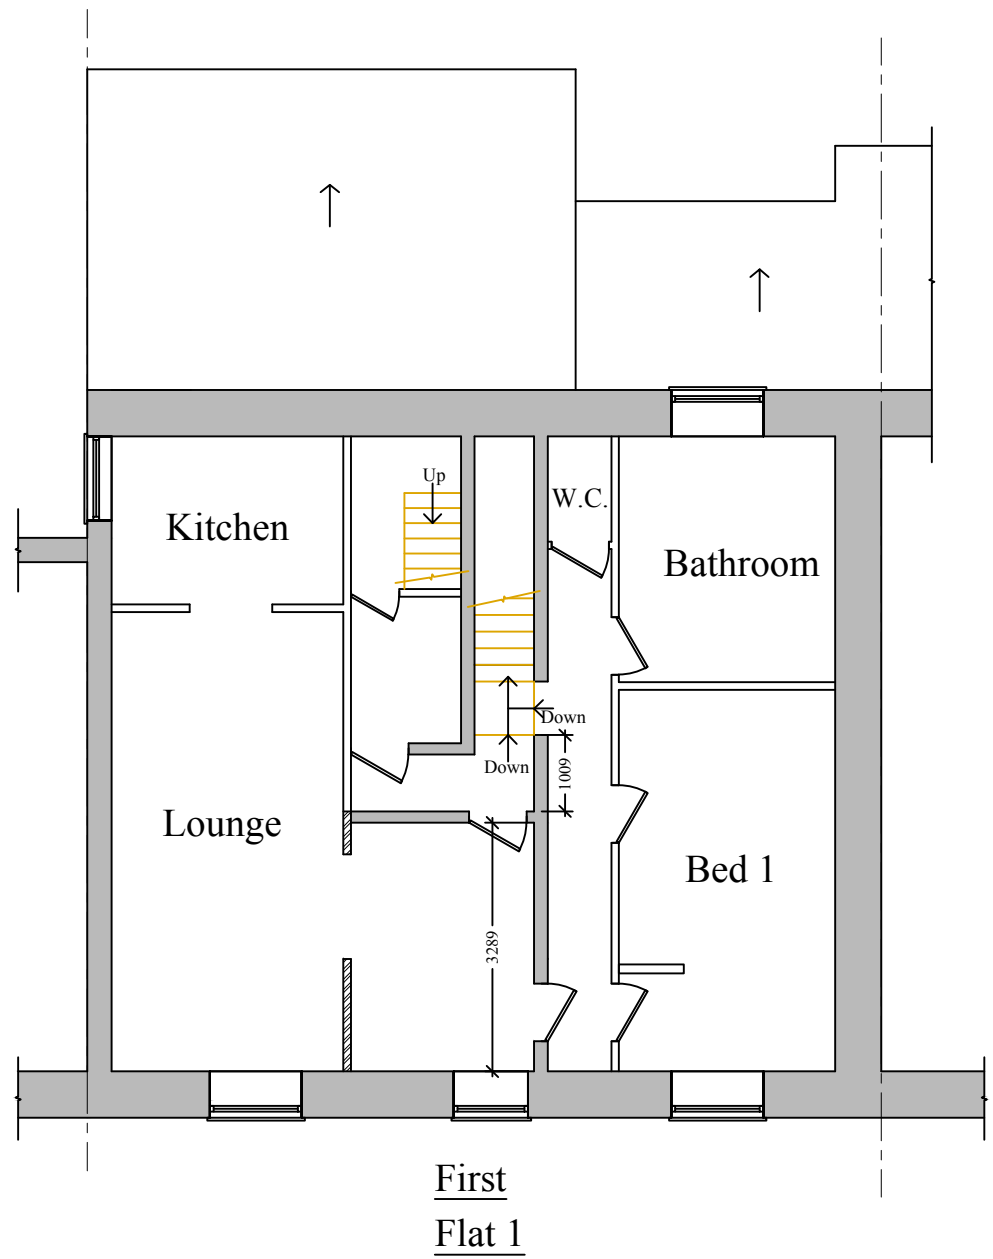
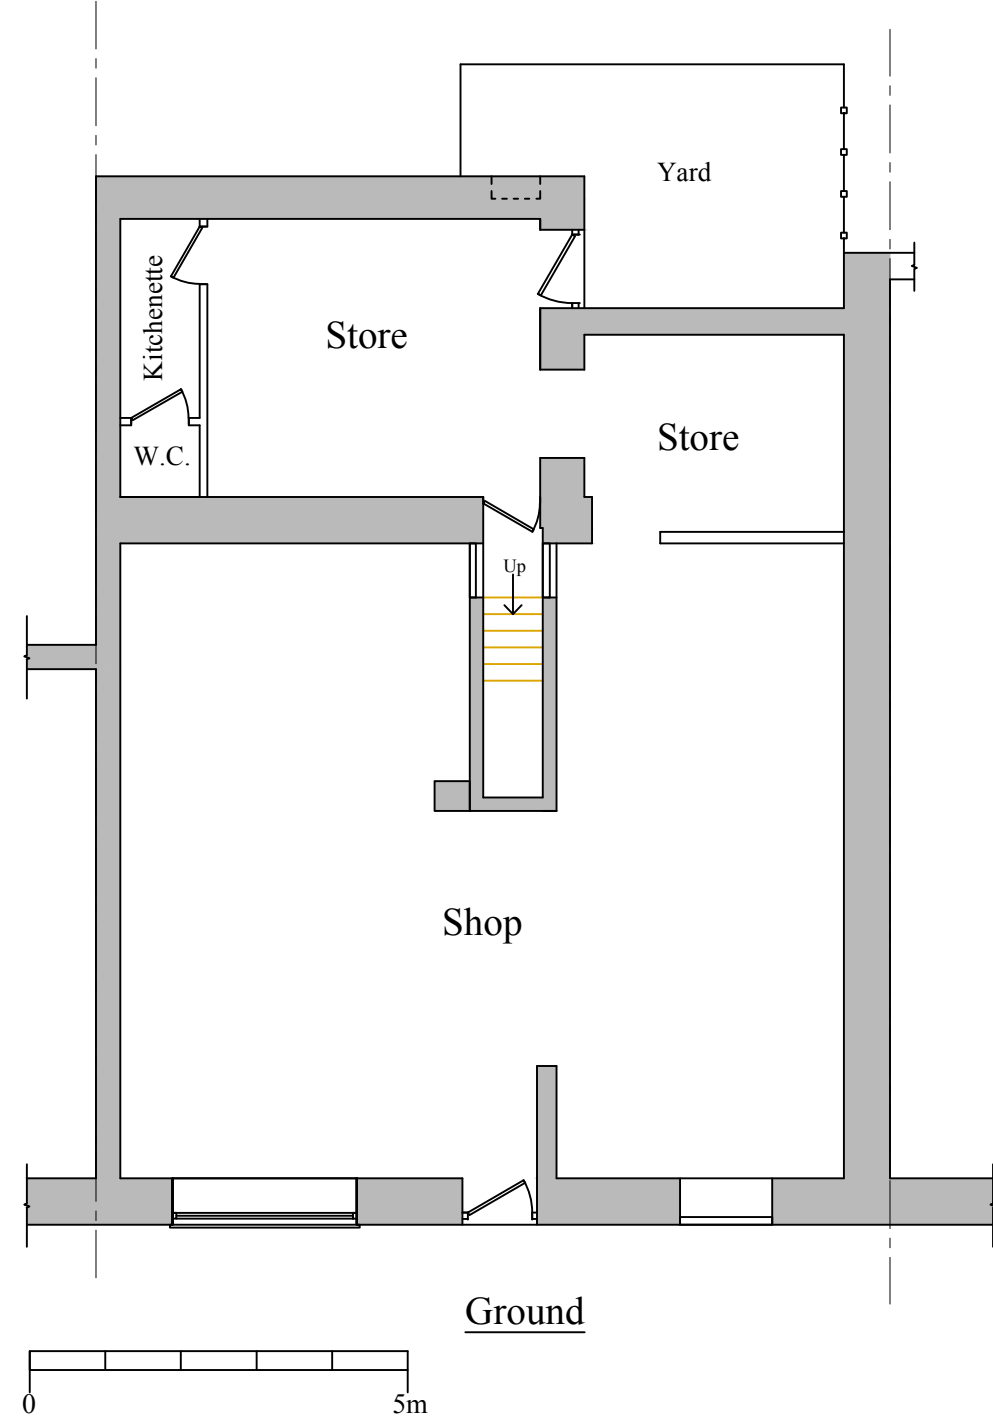
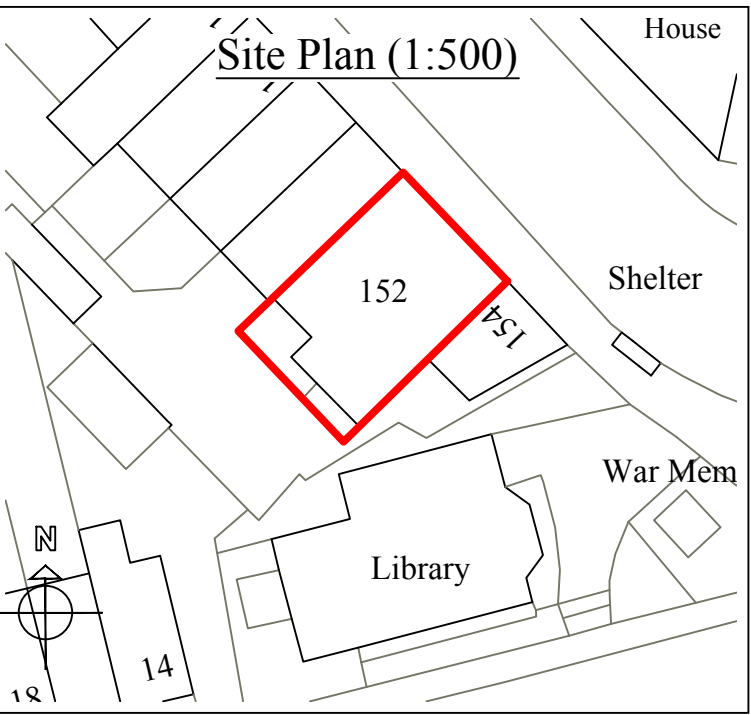
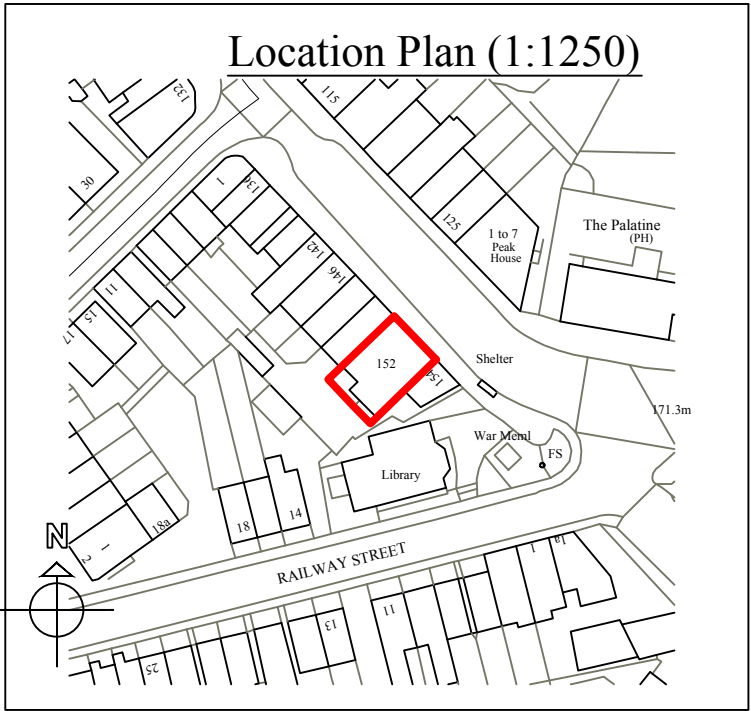
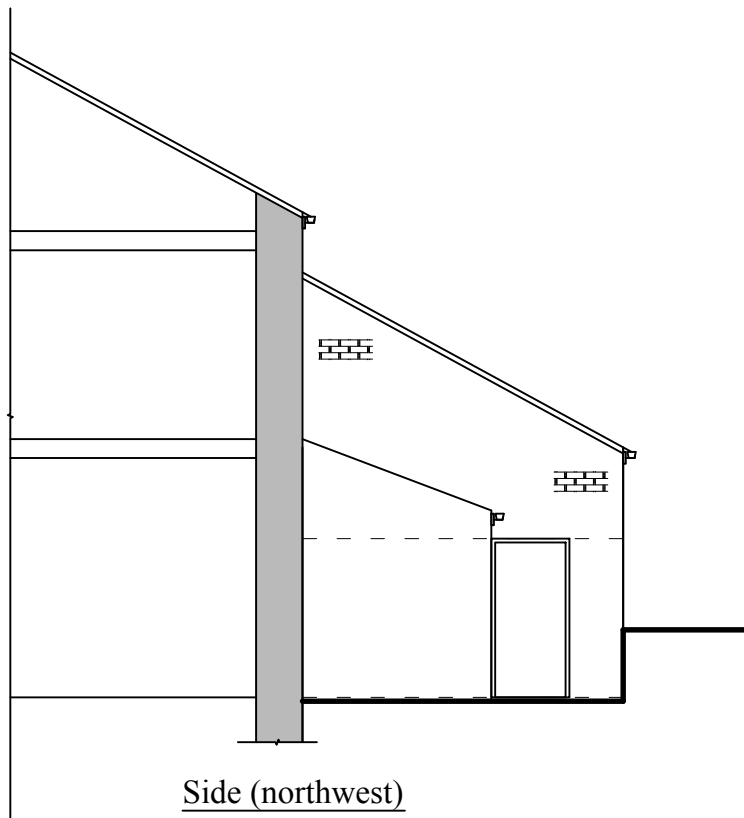


Roof: Blue Slate/Concrete Tiles
Walls: Stone/Brick/Render
Joinery: PVCu framed

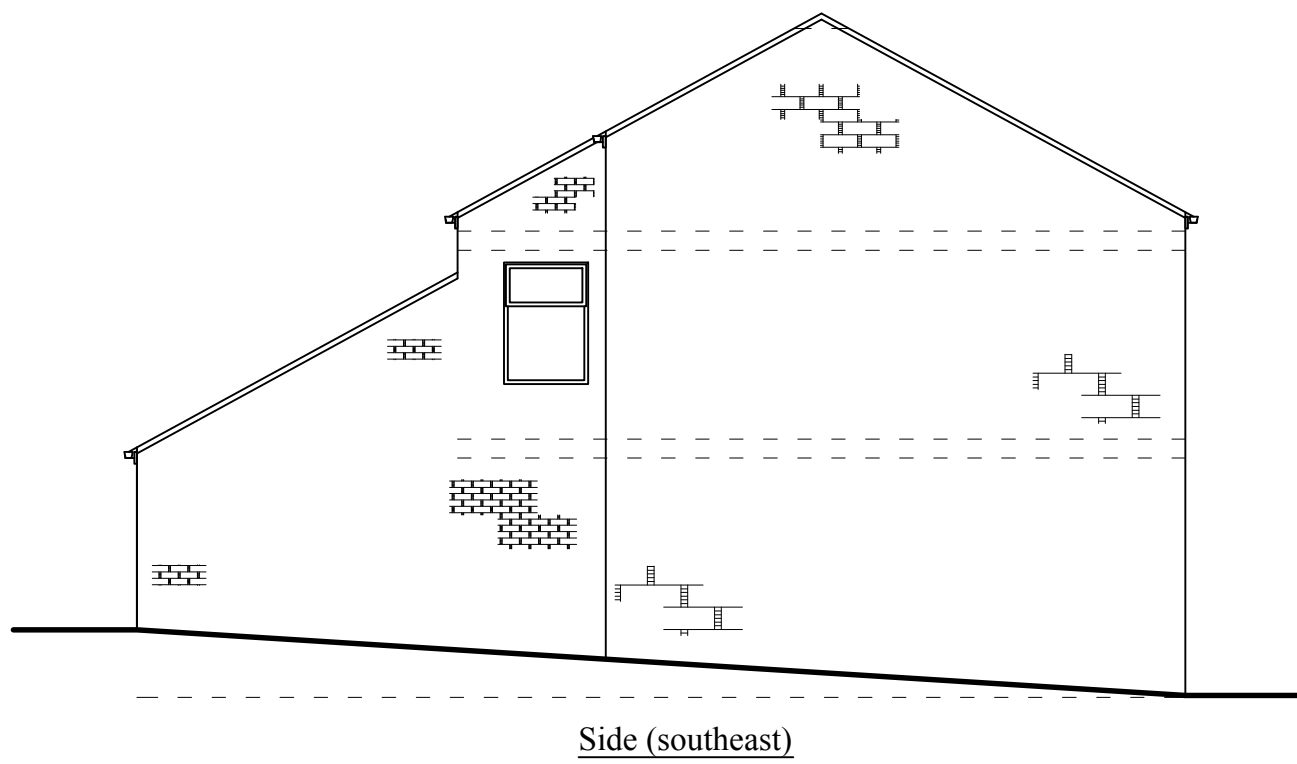

Planning

This drawing is the Copyright of SJ Design Limited.
All dimensions must be checked on site.
All materials and workmanship are to be in accordance with prevailing British Standards, Codes of Practice, Building Regulations, manufacturers and Institution recommendations and all to the complete satisfaction of SJ Design Limited.

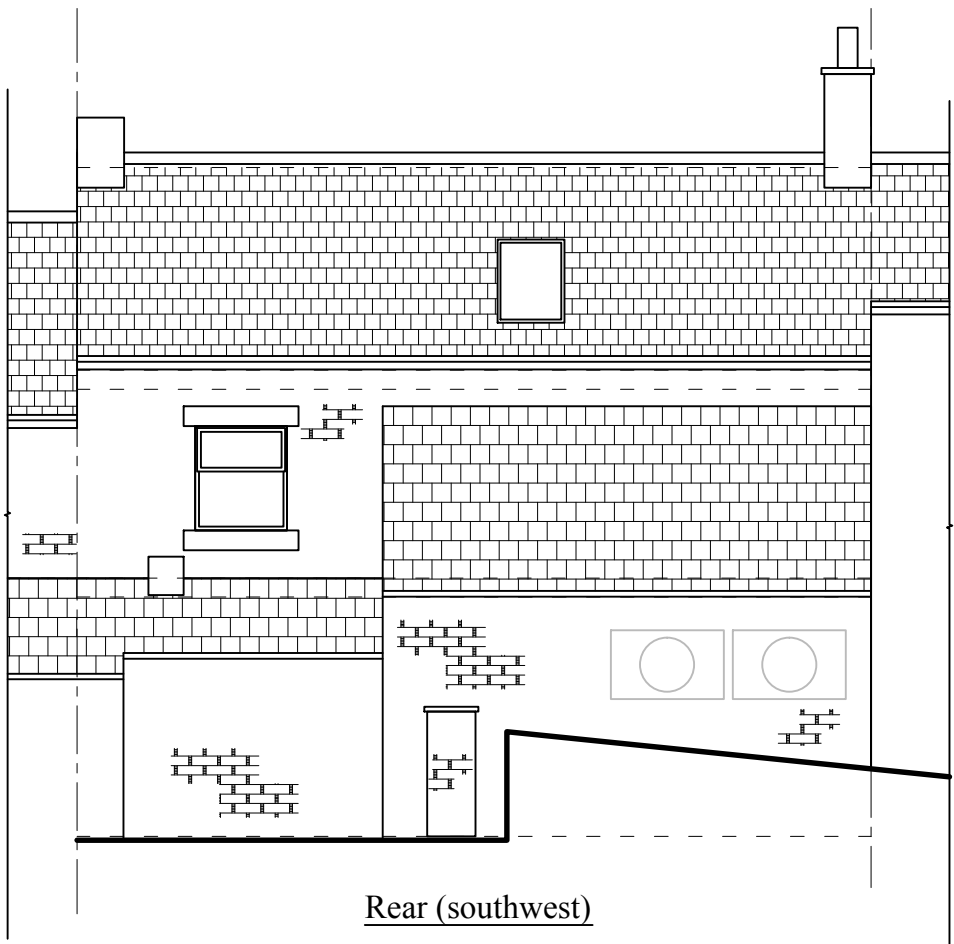

Building Design & Surveying Consultants
The Old Co-Op Building, Church Street,
Hayfield, High Peak SK23 2JE
Tel: 01663 742903 Fax: 01663 751247
Mobile: 07984 007 087 Email: info@sjdesign.net
www.sjdesign.net

Client: **Muhammed Hussein**
Job Title:
Proposed extension and loft conversion
Hadfield Local
152 Station Road
Hadfield
High Peak
SK13 1AA

Drawing Title:
Existing Plans

Scale:
1:100; @A1 unless marked
Date: July 2022 Drawn by: SJ

Drawing No.	Rev.
101	