


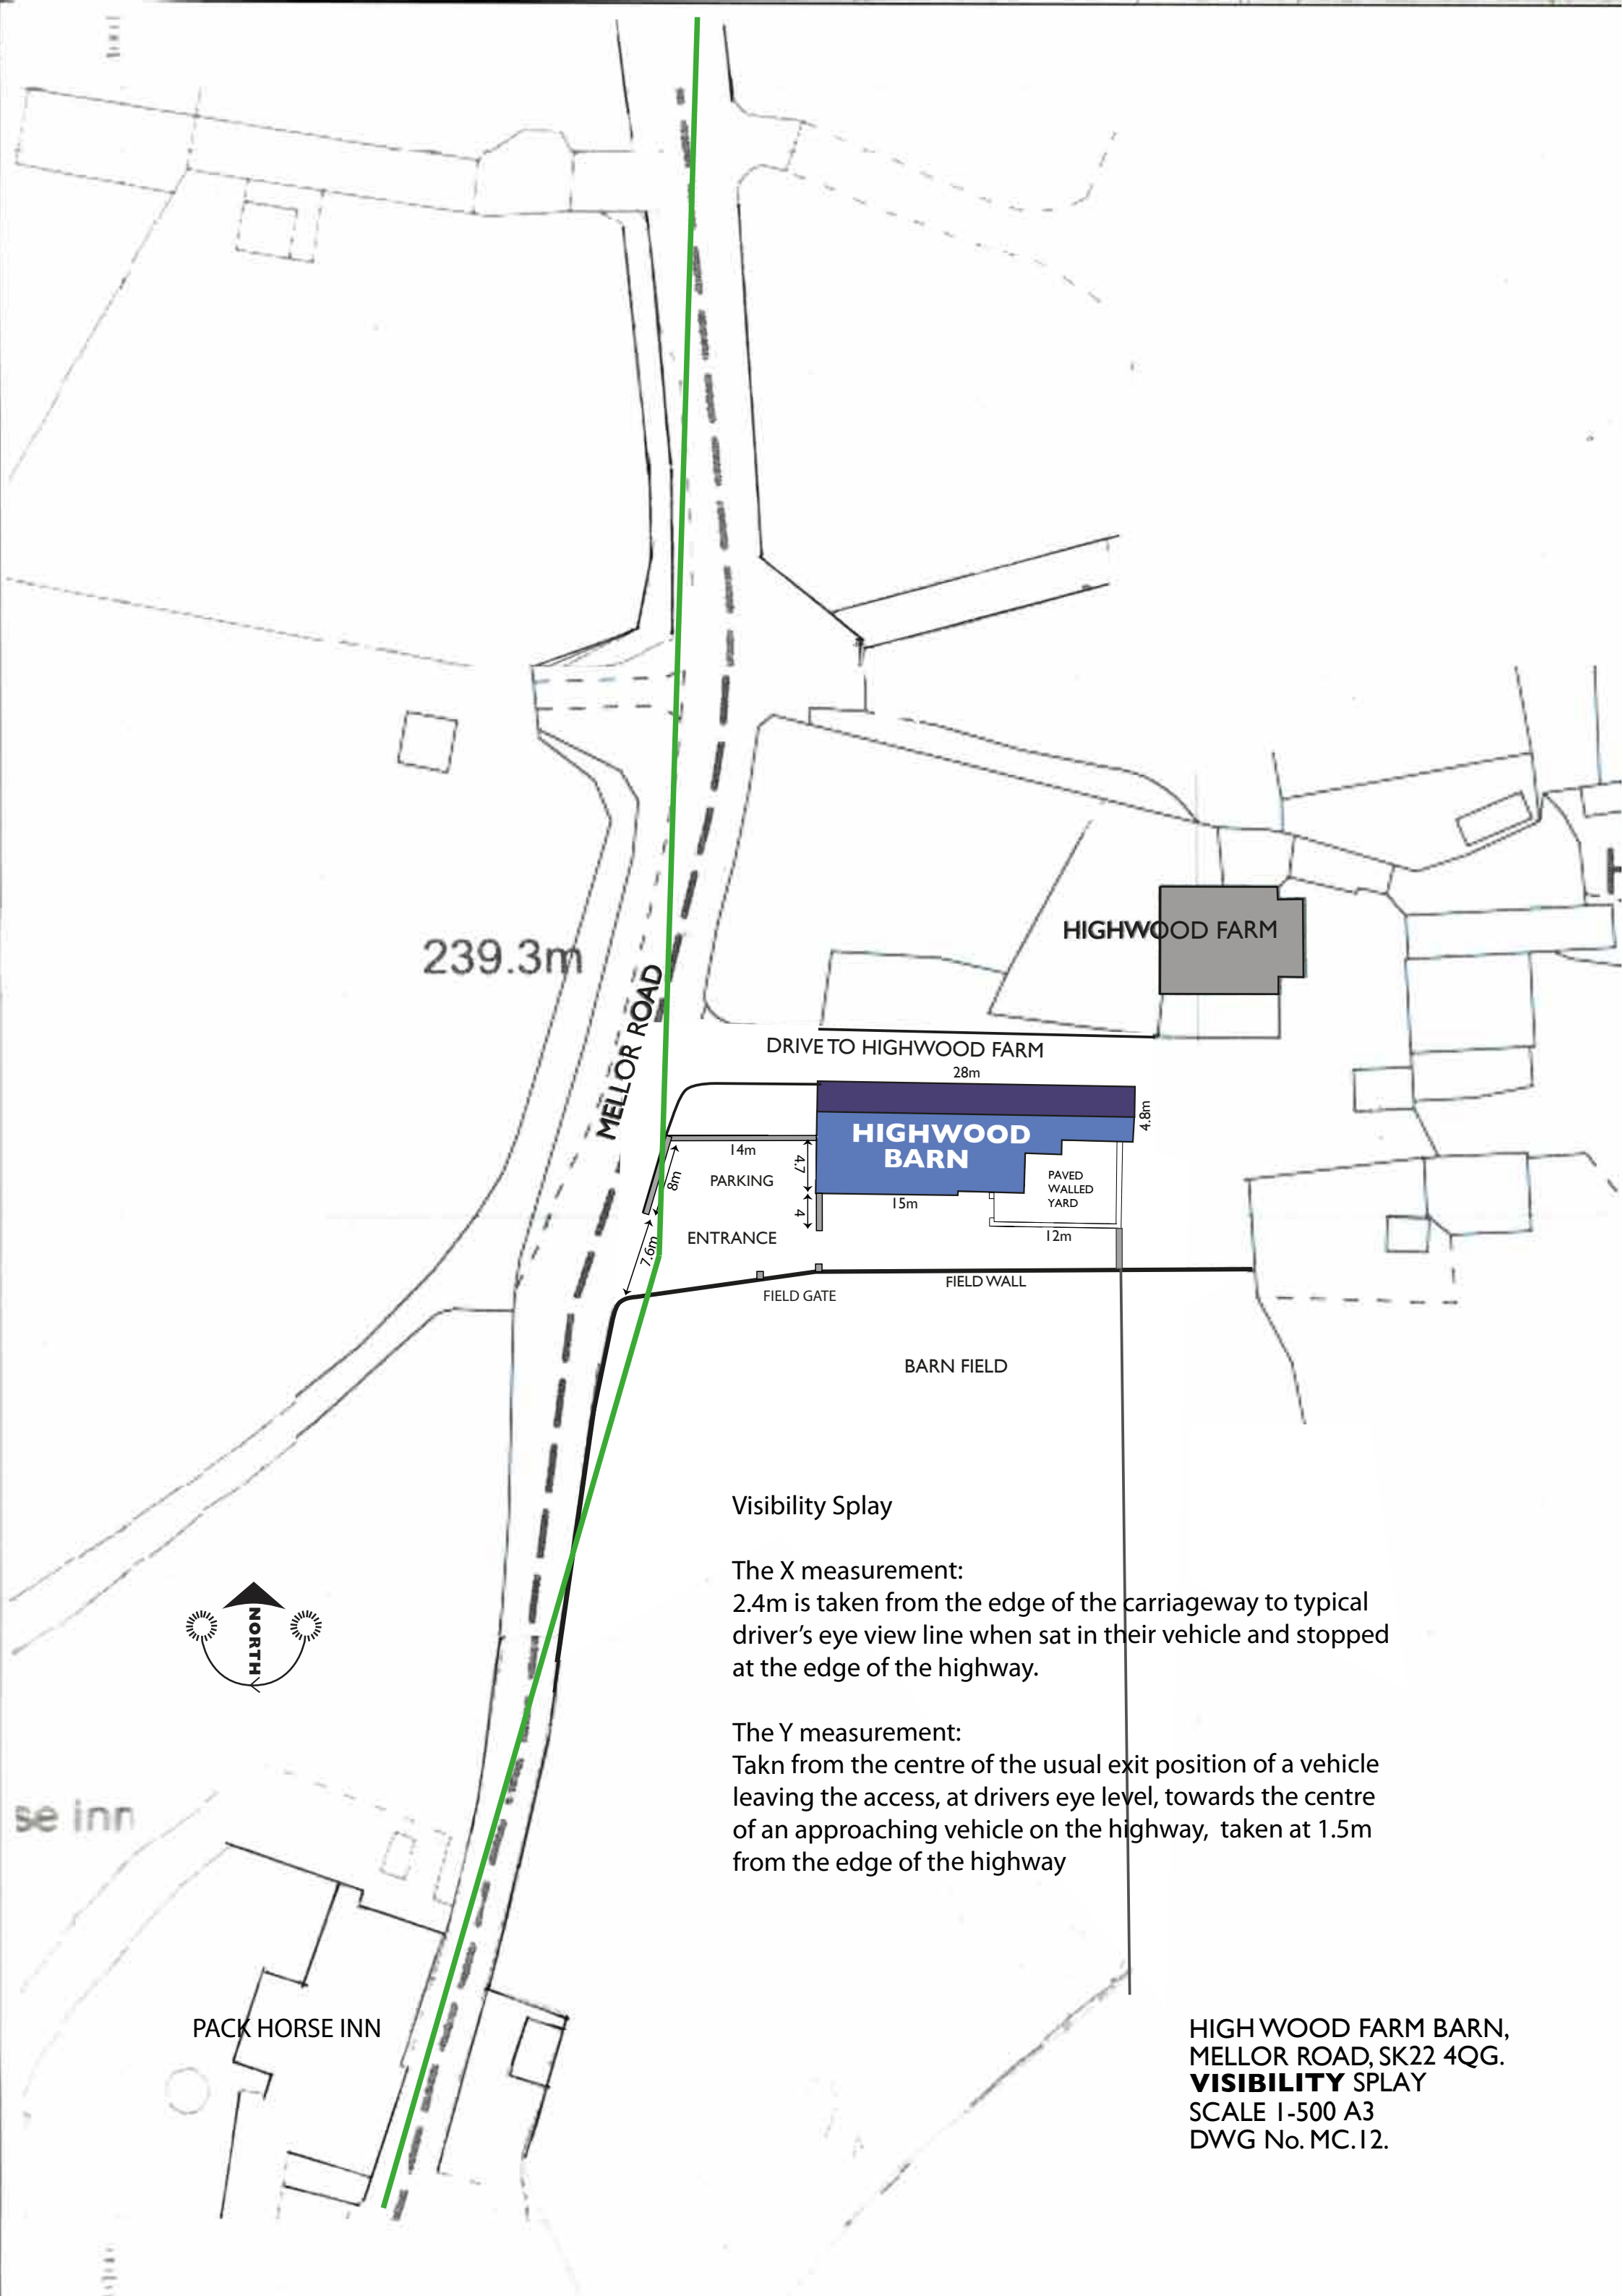

### Visibility Splay

The X measurement:  
2.4m is taken from the edge of the carriageway to typical driver's eye view line when sat in their vehicle and stopped at the edge of the highway.

The Y measurement:  
Taken from the centre of the usual exit position of a vehicle leaving the access, at drivers eye level, towards the centre of an approaching vehicle on the highway, taken at 1.5m from the edge of the highway

HIGHWOOD FARM BARN,  
MELLOR ROAD, SK22 4QG.  
**VISIBILITY SPLAY**  
SCALE 1-500 A3  
DWG No. MC.12.