
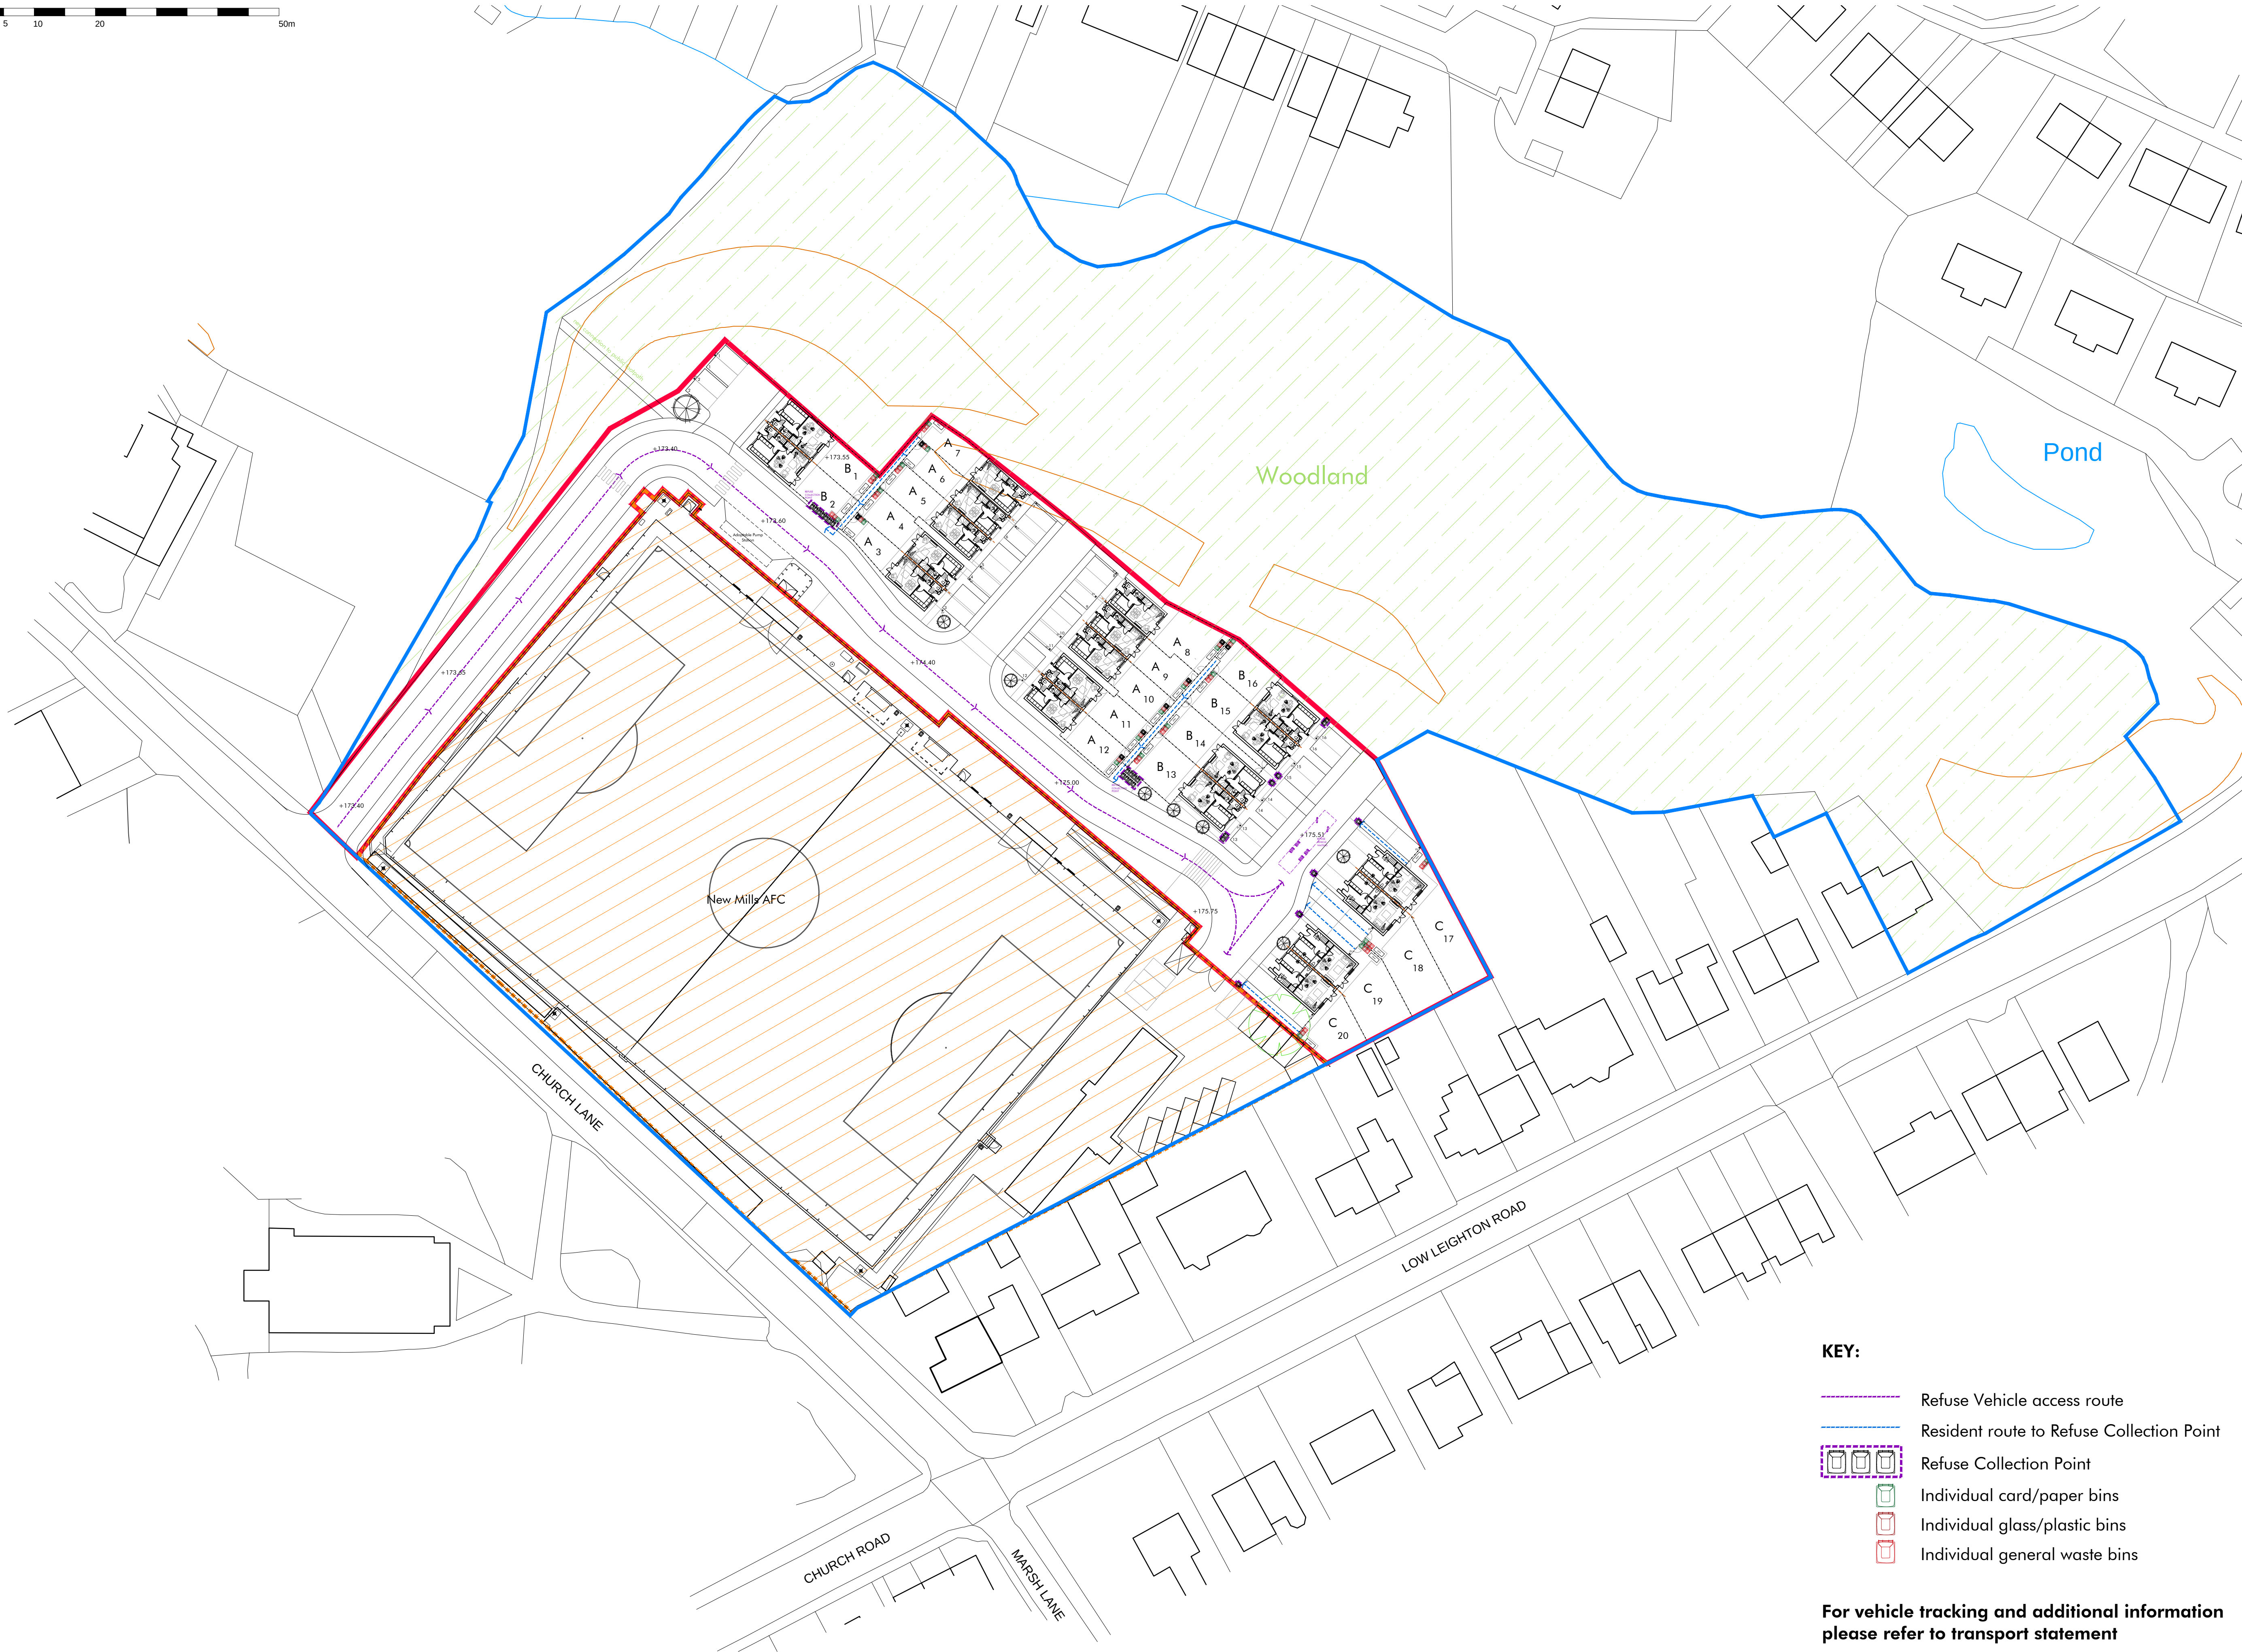


REV.	DESCRIPTION	DATE	DRAWN
1	Site Block revision	17.08.22	IW
2	General amendments	19.08.22	IW
3	General amendments	23.08.22	IW

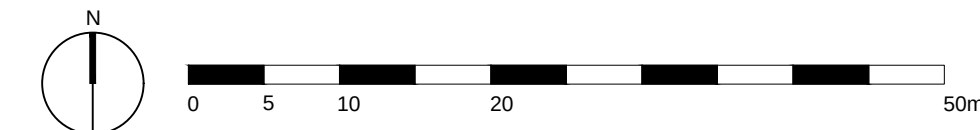

KEY:

- Refuse Vehicle access route
- Resident route to Refuse Collection Point
- Refuse Collection Point
- Individual card/paper bins
- Individual glass/plastic bins
- Individual general waste bins

For vehicle tracking and additional information
please refer to transport statement

CHESHIRE	SURREY	SHEFFIELD	LIVERPOOL	MANCHESTER
Market Court 20-24 Church St Altrincham WA14 4DW 0161 929 7622	100 High St Esher Surrey KT10 9QJ 01372 203 335	Electric Works 3 Concourse Way Sheffield S1 2BJ 0114 250 7983	AvenueHQ 17 Mann Island Liverpool L3 1BP 0151 662 0122	All Work & Social XYZ Building 2 Hardman Boulevard M3 3AQ 0161 929 7622

CHURCH LANE, NEW MILLS
CITYHEART

PROPOSED SITE MASTERPLAN - REFUSE STRATEGY
DWG: 21061 (PL) 056 C
DATE: 31.05.22
SCALE: 1:500 @ A1 DRAWN: IW