
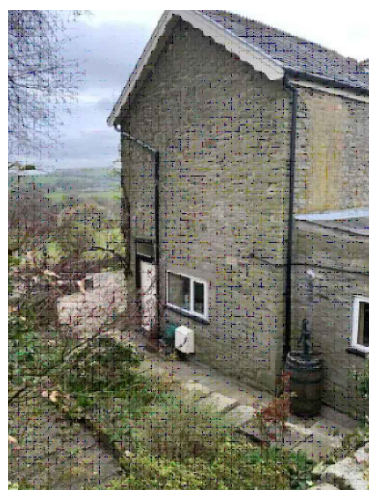
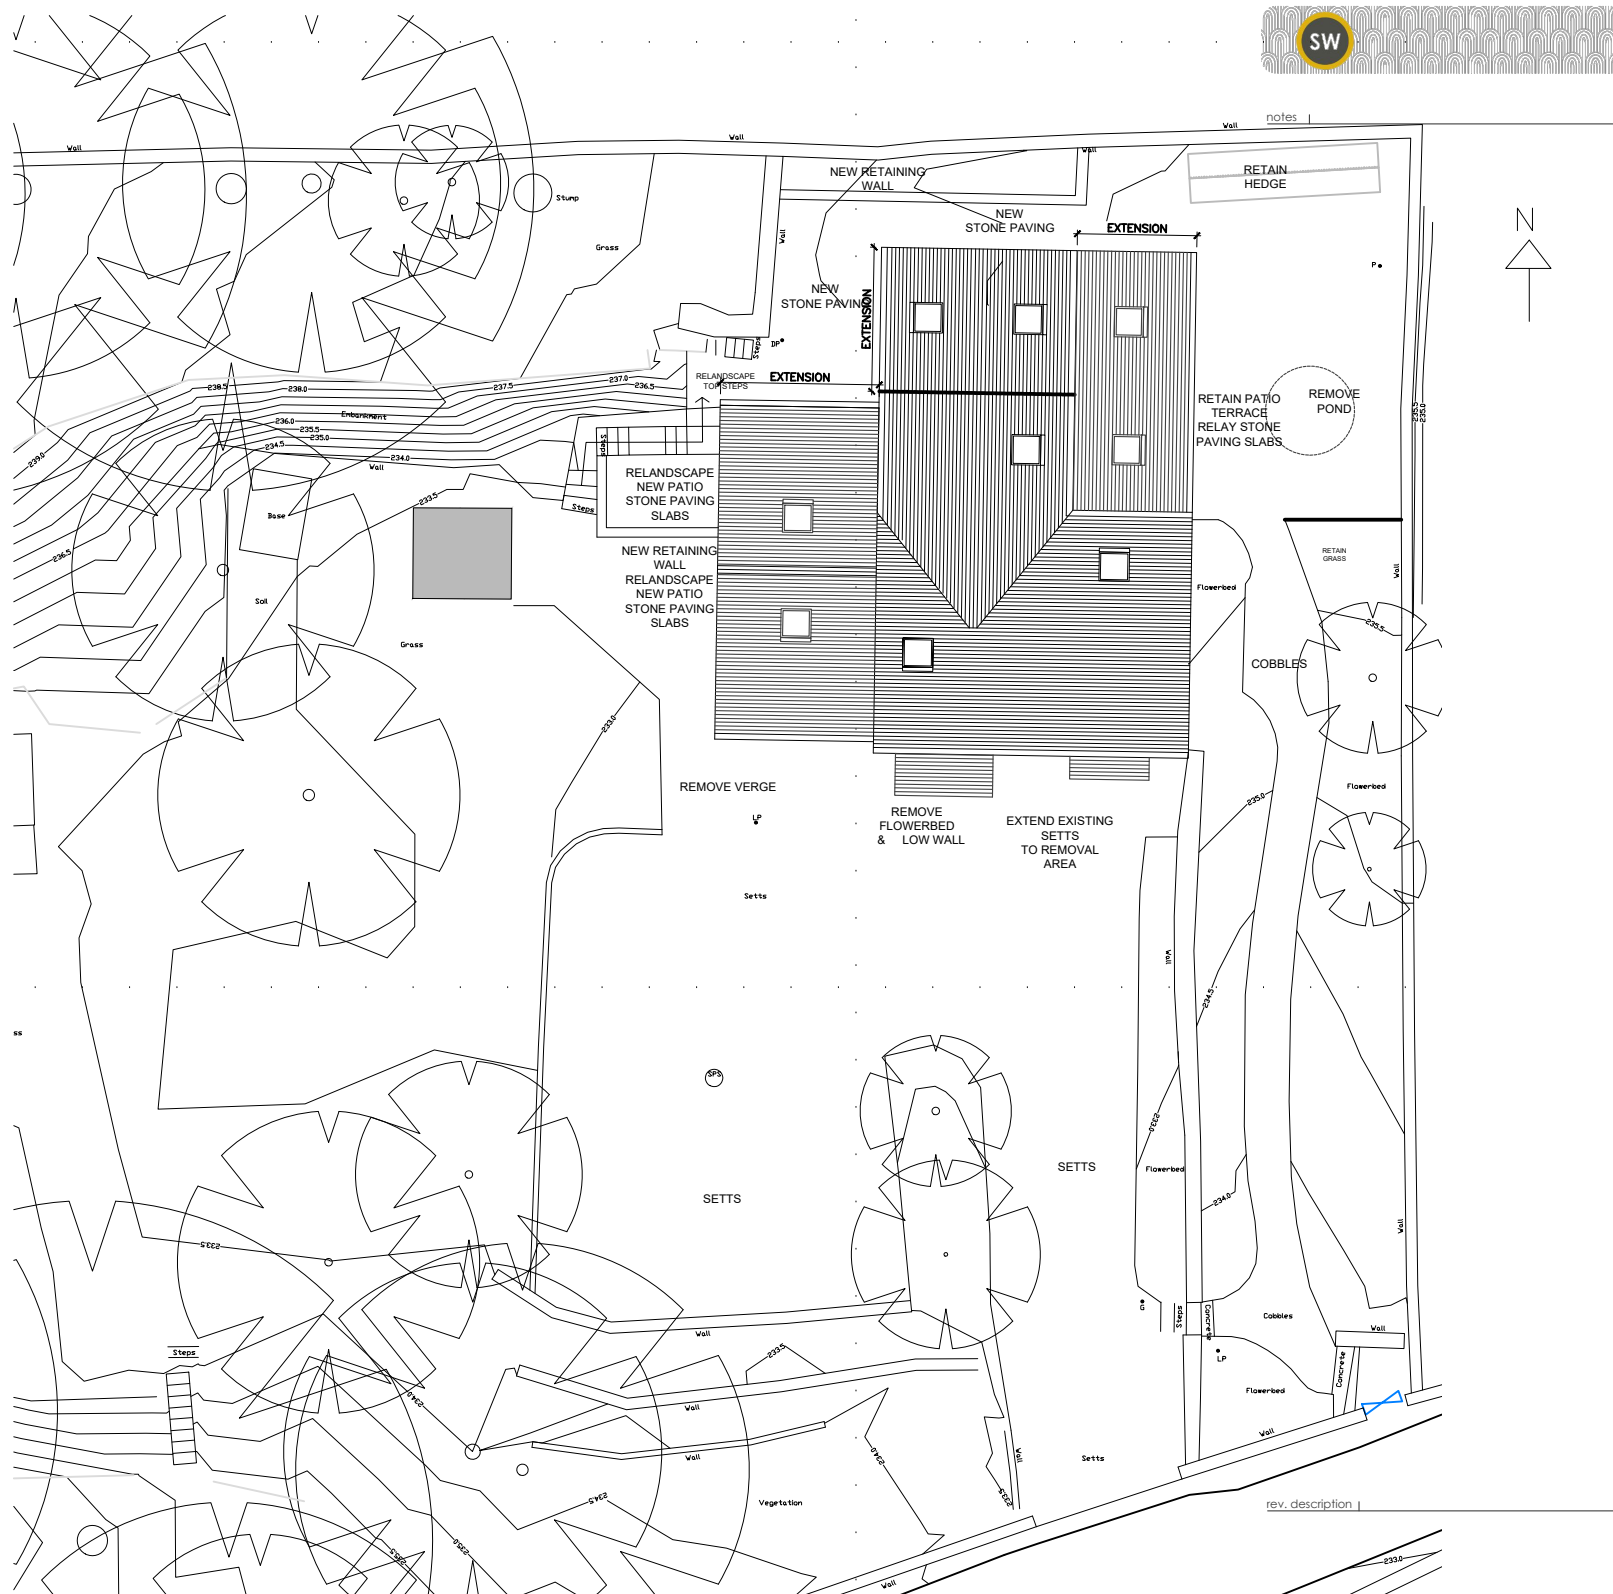


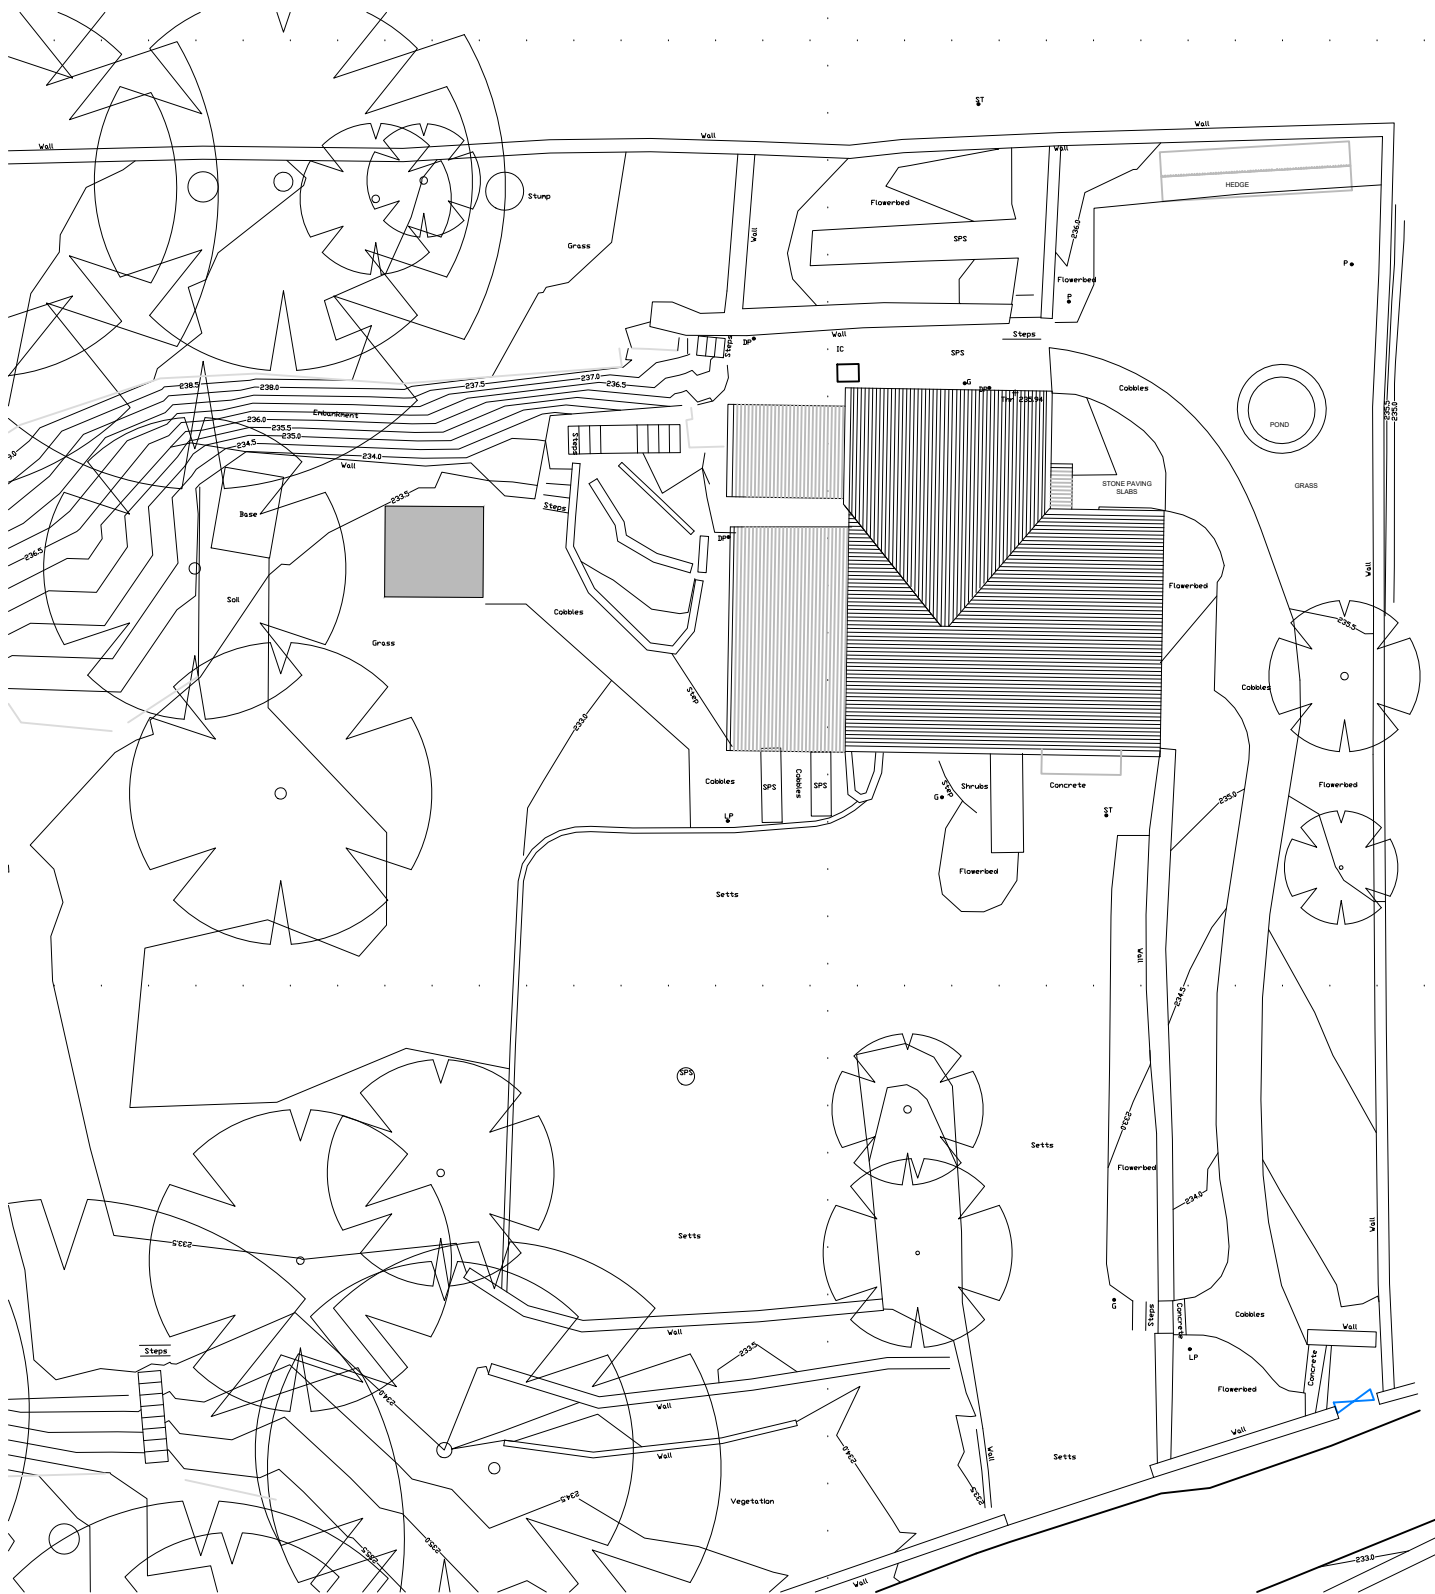

rev.	description
