


Notes

All dimensions are to be checked on site prior to construction, manufacture of any components and ordering of materials and equipment.


Any discrepancies are to be reported to the architect for clarification.

All materials and workmanship to be in accordance with the current British Standards and codes of practice.

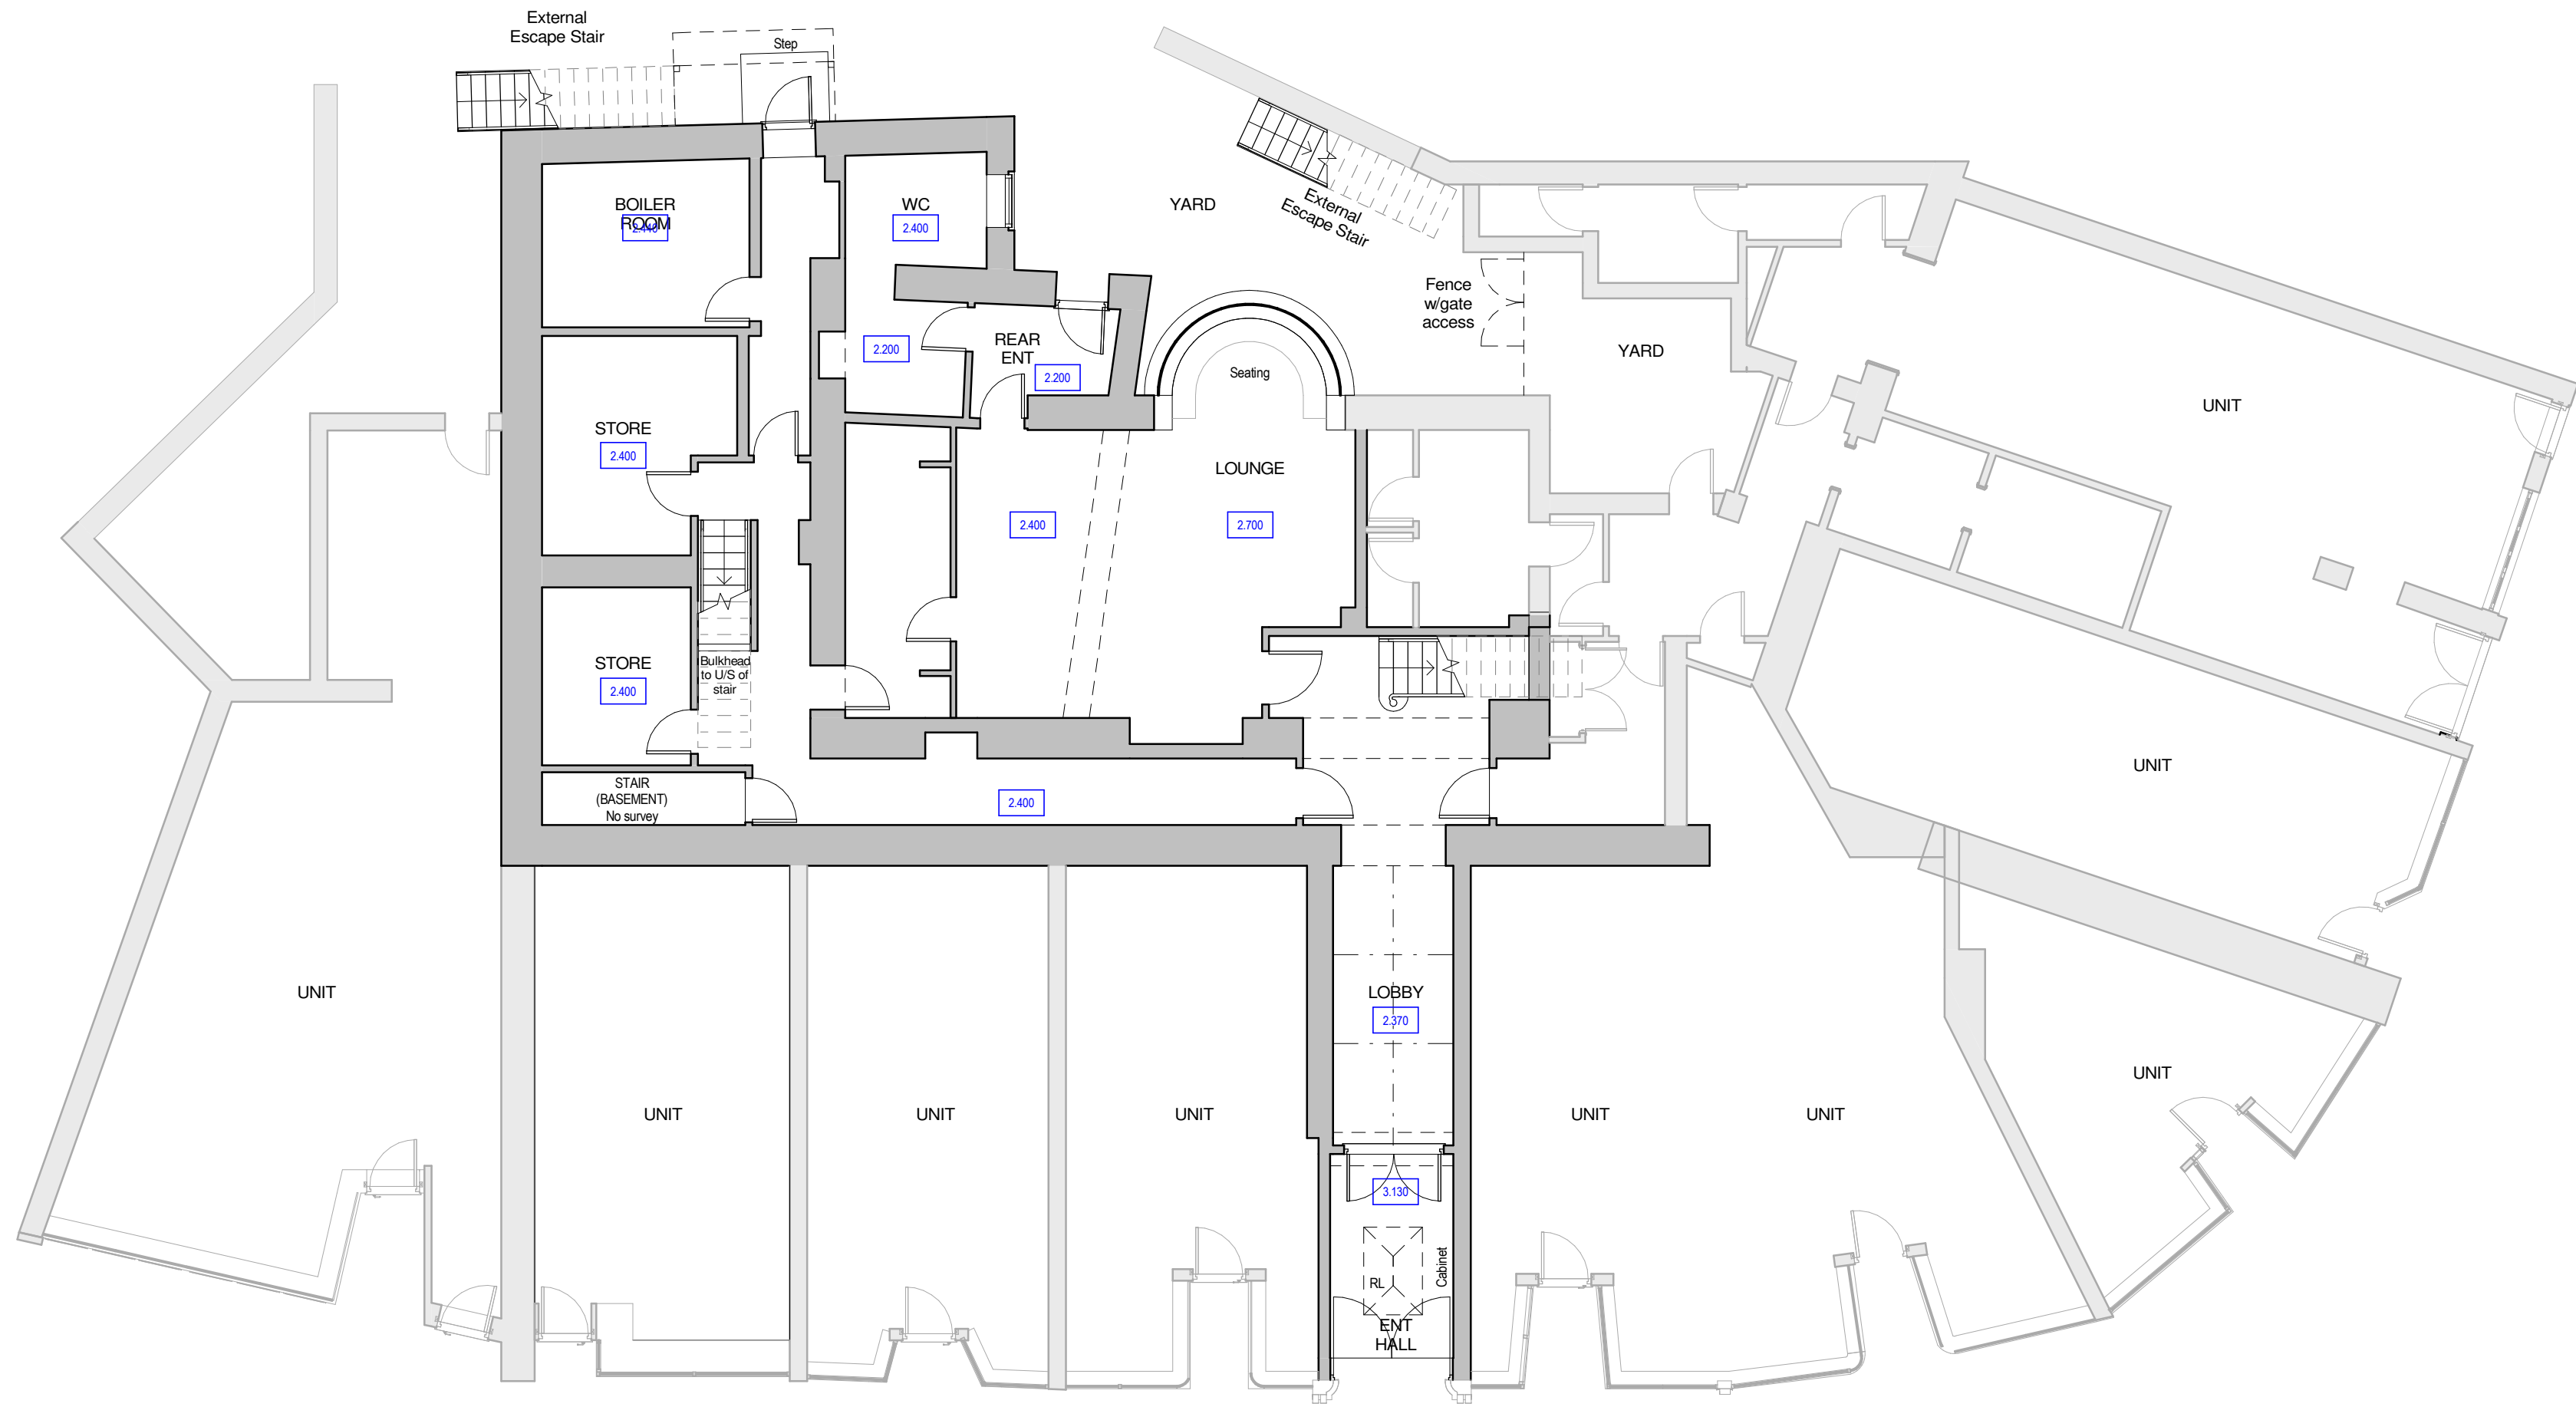

Ground Floor GA - Existing

Scale: 1 : 100

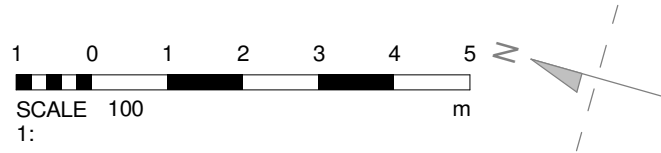

09.08.22		SHD	Planning Issue
Rev	Date	Drawn By	Comments
Client			
Owner			
Project			
Grove Hotel, Buxton			
Drawing			
Existing Ground Floor GA			
Revision		Purpose	
A		Planning	
Drawing Number			
E001			
Job No.		Scale	Date
SHD/BX-GH-01		1 : 100 @ A1	August 2022
Suitability		Suitability	
-		-	
Drawn By			
SHD			

