


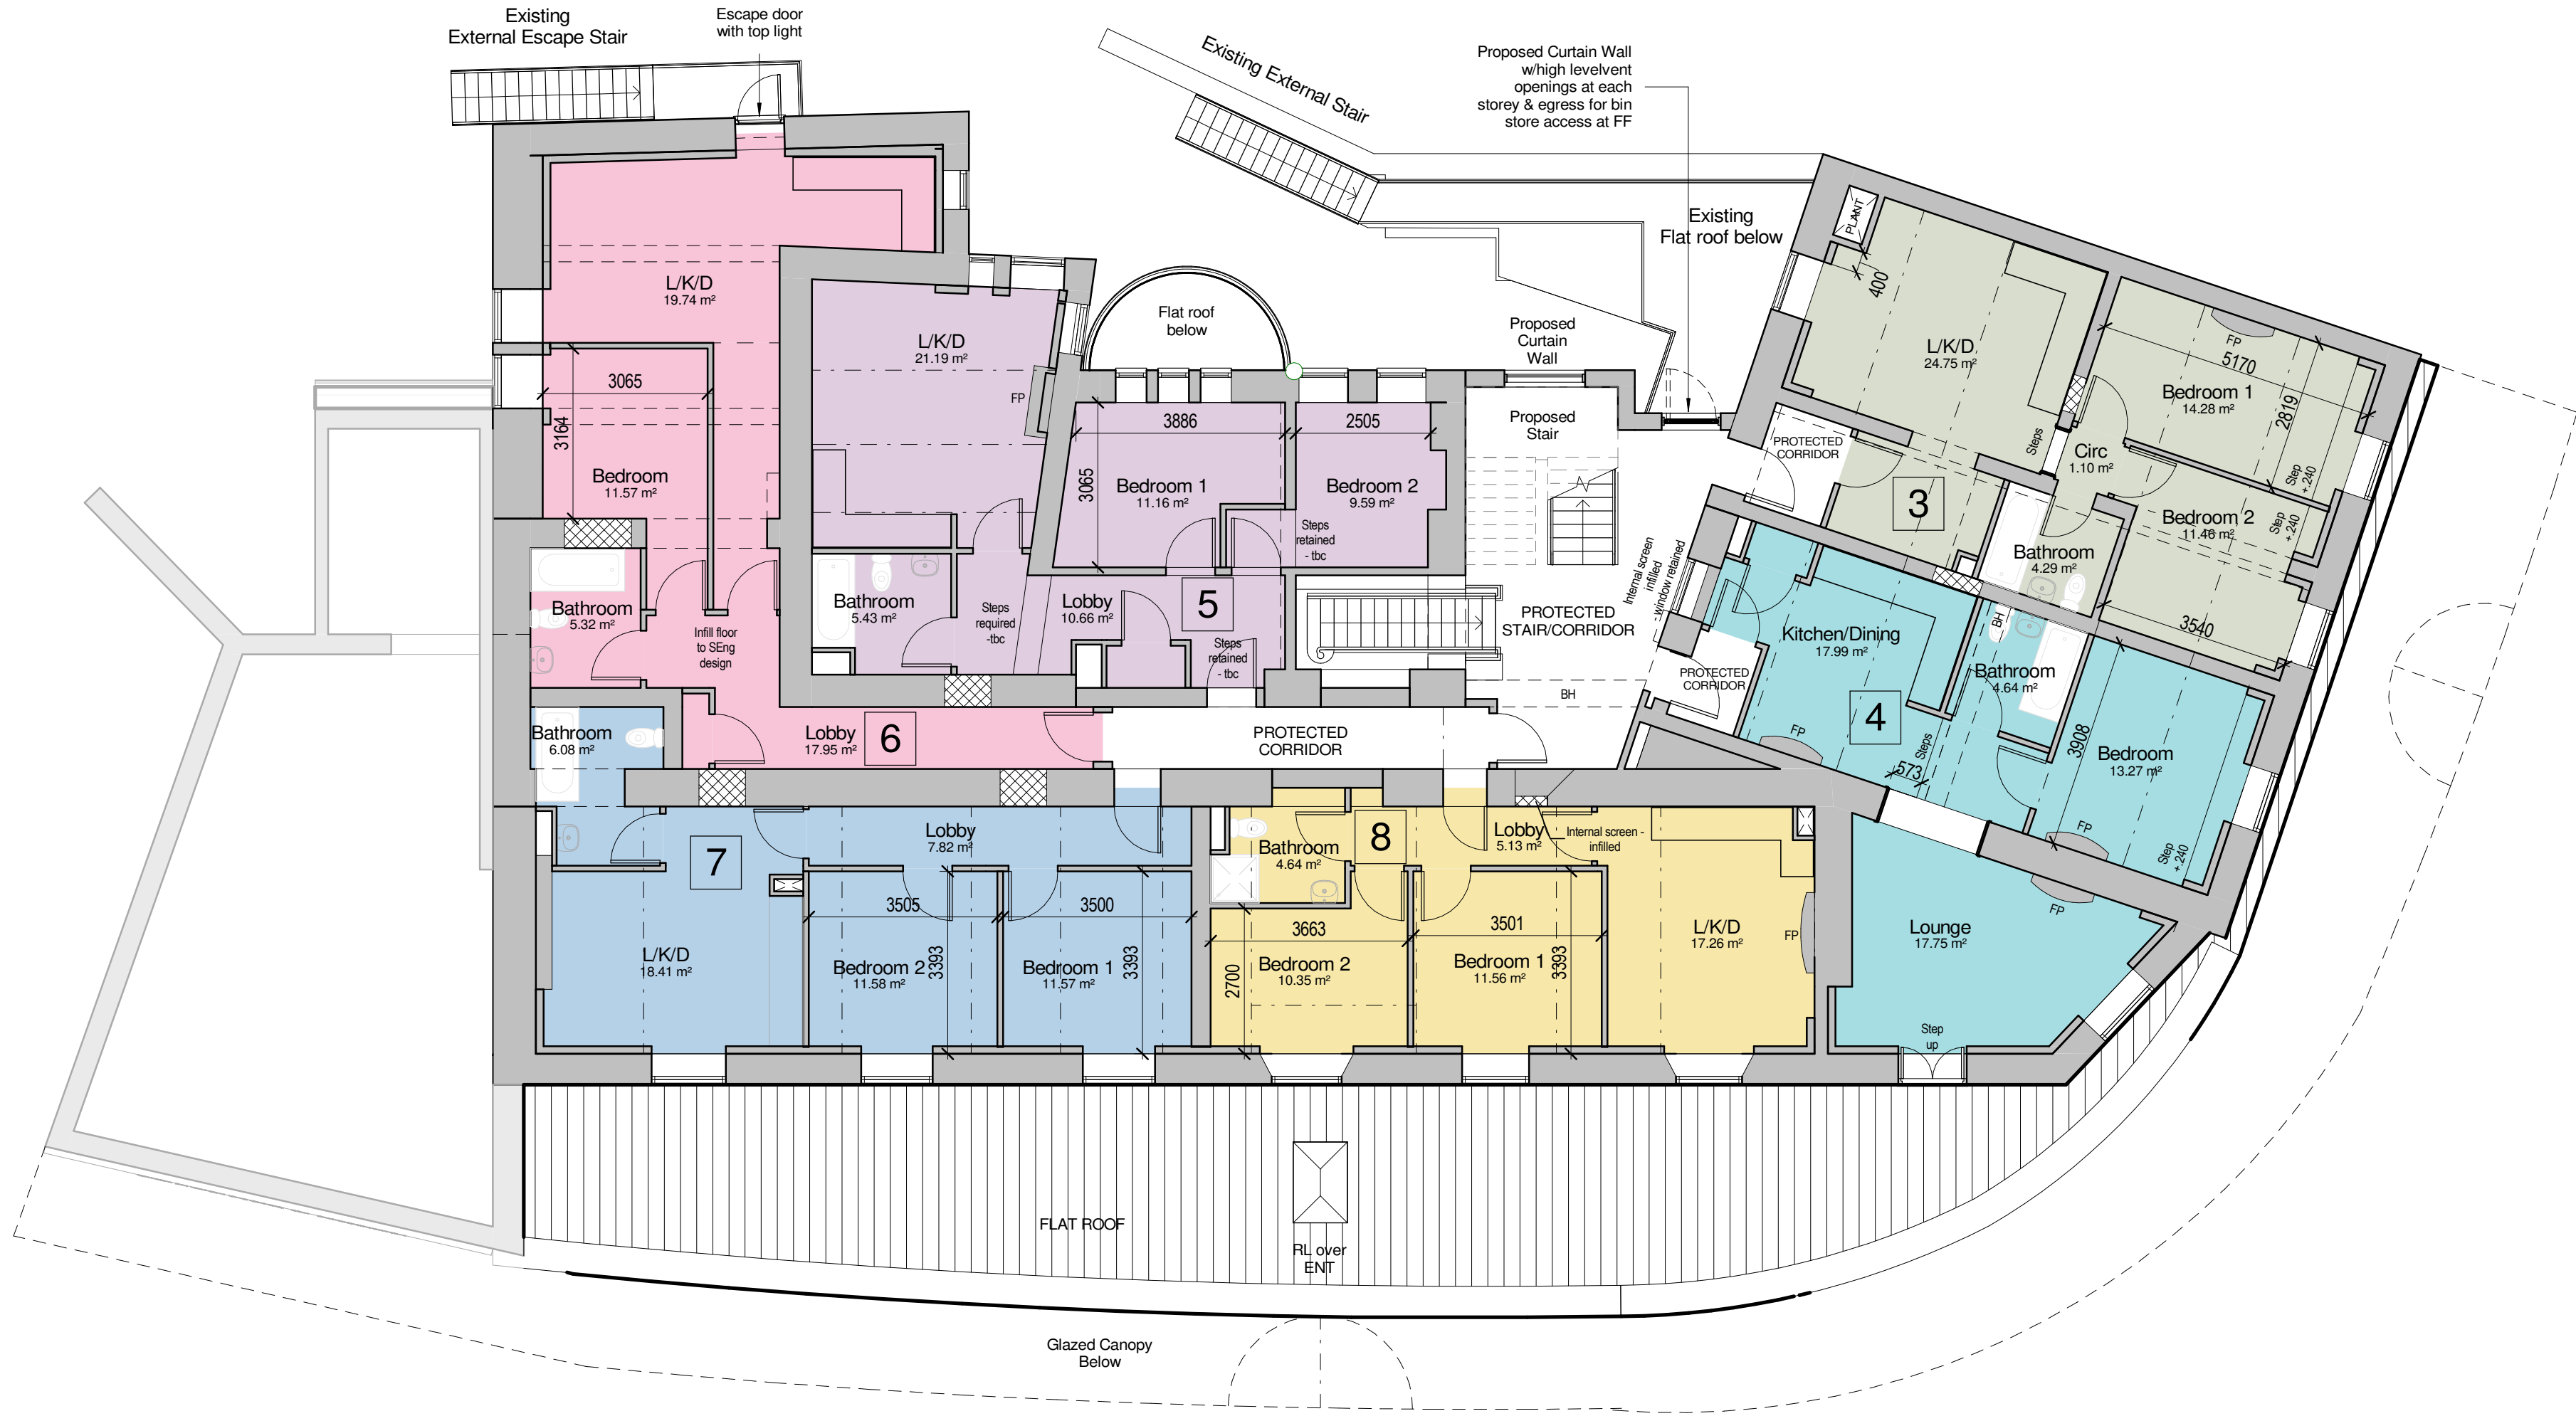


Apartment Key

- Unit 3
- Unit 4
- Unit 5
- Unit 6
- Unit 7
- Unit 8

First Floor GA - Proposed

Scale: 1 : 100

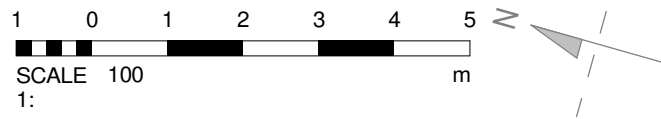

Room Schedule - Unit 3

Department	Name	Level	Area	Area ft²
1F				
Unit 3	Bathroom	1F	4 m²	46 ft²
Unit 3	Bedroom 1	1F	14 m²	154 ft²
Unit 3	Bedroom 2	1F	11 m²	123 ft²
Unit 3	Circ	1F	1 m²	12 ft²
Unit 3	L/K/D	1F	25 m²	266 ft²
Grand total: 5			56 m²	601 ft²

Room Schedule - Unit 4

Department	Name	Level	Area	Area ft²
1F				
Unit 4	Bathroom	1F	5 m²	50 ft²
Unit 4	Bedroom	1F	13 m²	143 ft²
Unit 4	Kitchen/Dining	1F	18 m²	194 ft²
Unit 4	Lounge	1F	18 m²	191 ft²
Unit 4	Store	1F	1 m²	9 ft²
Grand total: 5			54 m²	587 ft²

Room Schedule - Unit 5

Department	Name	Level	Area	Area ft²
1F				
Unit 5	Bathroom	1F	5 m²	58 ft²
Unit 5	Bedroom 1	1F	11 m²	120 ft²
Unit 5	Bedroom 2	1F	10 m²	103 ft²
Unit 5	L/K/D	1F	21 m²	228 ft²
Unit 5	Lobby	1F	11 m²	115 ft²
Unit 5	Store	1F	1 m²	12 ft²
Grand total: 6			59 m²	637 ft²

Room Schedule - Unit 6

Department	Name	Level	Area	Area ft²
1F				
Unit 6	Bathroom	1F	5 m²	57 ft²
Unit 6	Bedroom	1F	12 m²	125 ft²
Unit 6	L/K/D	1F	20 m²	213 ft²
Unit 6	Lobby	1F	18 m²	193 ft²
Unit 6	Store	1F	1 m²	8 ft²
Grand total: 5			55 m²	595 ft²

Room Schedule - Unit 7

Department	Name	Level	Area	Area ft²
1F				
Unit 7	Bathroom	1F	6 m²	65 ft²
Unit 7	Bedroom 1	1F	12 m²	125 ft²
Unit 7	Bedroom 2	1F	12 m²	125 ft²
Unit 7	L/K/D	1F	18 m²	198 ft²
Unit 7	Lobby	1F	8 m²	84 ft²
Grand total: 5			55 m²	597 ft²

Room Schedule - Unit 8

Department	Name	Level	Area	Area ft²
1F				
Unit 8	Bathroom	1F	5 m²	50 ft²
Unit 8	Bedroom 1	1F	12 m²	124 ft²
Unit 8	Bedroom 2	1F	10 m²	111 ft²
Unit 8	L/K/D	1F	17 m²	186 ft²
Unit 8	Lobby	1F	5 m²	55 ft²
Grand total: 5			49 m²	527 ft²

Notes

All dimensions are to be checked on site prior to construction, manufacture of any components and ordering of materials and equipment.

Any discrepancies are to be reported to the architect for clarification.

All materials and workmanship to be in accordance with the current British Standards and codes of practice.

C	09.08.22	SHD	Planning Issue
B	19.07.22	SHD	Updated Issue
A	14.01.22	SHD	Preliminary Issue

Rev	Date	Drawn By	Comments
-----	------	----------	----------

Client

Owner

Project

Grove Hotel, Buxton

Drawing

Proposed First Floor GA

Revision	Purpose
C	Planning

Drawing Number

P101

Job No.	Scale	Date
SHD/BX-GH-01	1 : 100 @ A1	August 2022

Suitability	Suitability
-	-

Drawn By			
SHD			

