

Notes

All dimensions are to be checked on site prior to construction, manufacture of any components and ordering of materials and equipment.

Any discrepancies are to be reported to the architect for clarification.


All materials and workmanship to be in accordance with the current British Standards and codes of practice.

Room Schedule - Unit 1

Department	Name	Level	Area	Area ft²
GF				
Unit 1	Bathroom	GF	8 m²	85 ft²
Unit 1	Bedroom	GF	12 m²	127 ft²
Unit 1	L/K/D	GF	19 m²	203 ft²
Unit 1	Lobby	GF	9 m²	98 ft²
Unit 1	Store	GF	1 m²	9 ft²
Grand total: 5			48 m²	522 ft²

Room Schedule - Unit 2

Department	Name	Level	Area	Area ft²
GF				
Unit 2	Bathroom	GF	5 m²	54 ft²
Unit 2	Bedroom	GF	13 m²	143 ft²
Unit 2	Circ	GF	2 m²	17 ft²
Unit 2	L/K/D	GF	29 m²	315 ft²
Grand total: 4			49 m²	529 ft²

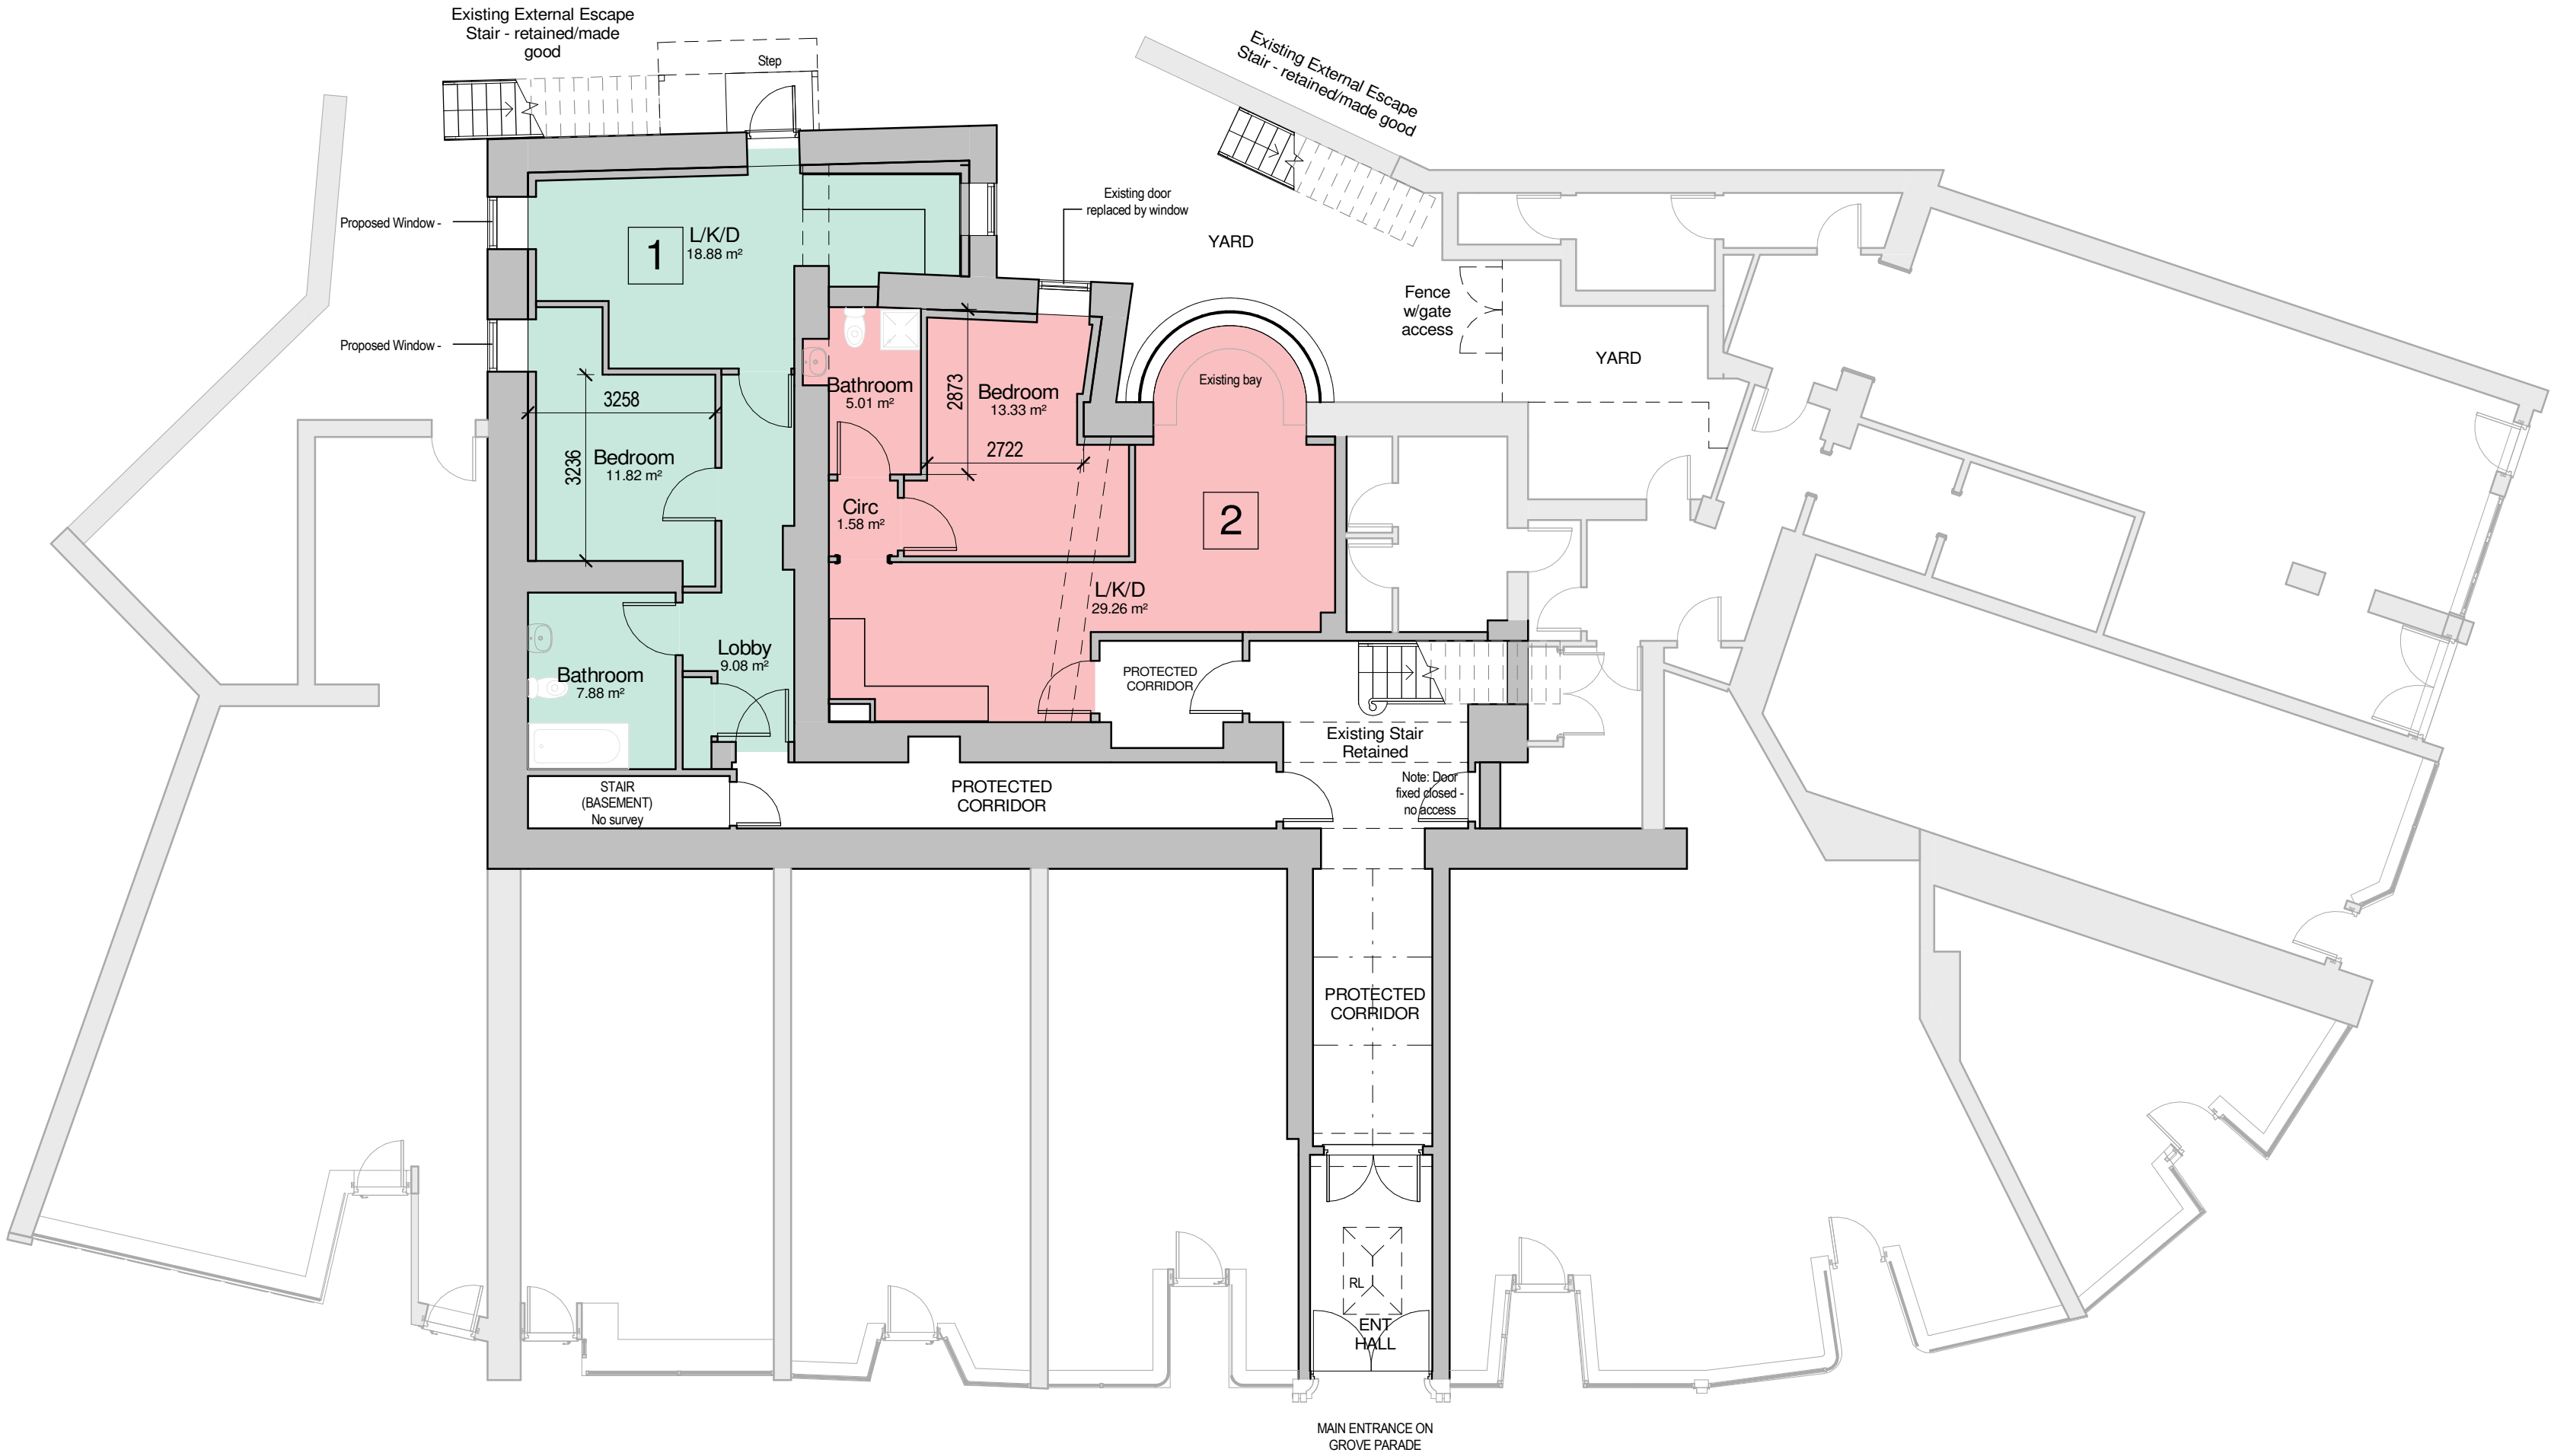


Apartment Key

- Unit 1
- Unit 2

Ground Floor GA - Proposed

Scale: 1 : 100

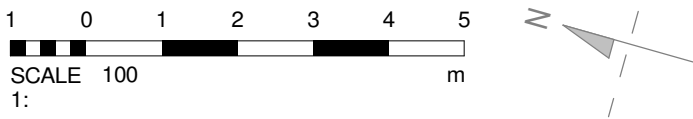

	09.08.22	SHD	Planning Issue
B	19.07.22	SHD	Updated Issue
A	14.01.22	SHD	Preliminary Issue
Rev	Date	Drawn By	Comments
Client			
Owner			
Project			
Grove Hotel, Buxton			
Drawing			
Proposed Ground Floor GA			
Revision		Purpose	
C		Planning	
Drawing Number			
P001			
Job No.		Scale	Date
SHD/BX-GH-01		1 : 100 @ A1	August 2022
Suitability		Suitability	
-		-	
Drawn By			
SHD			

