
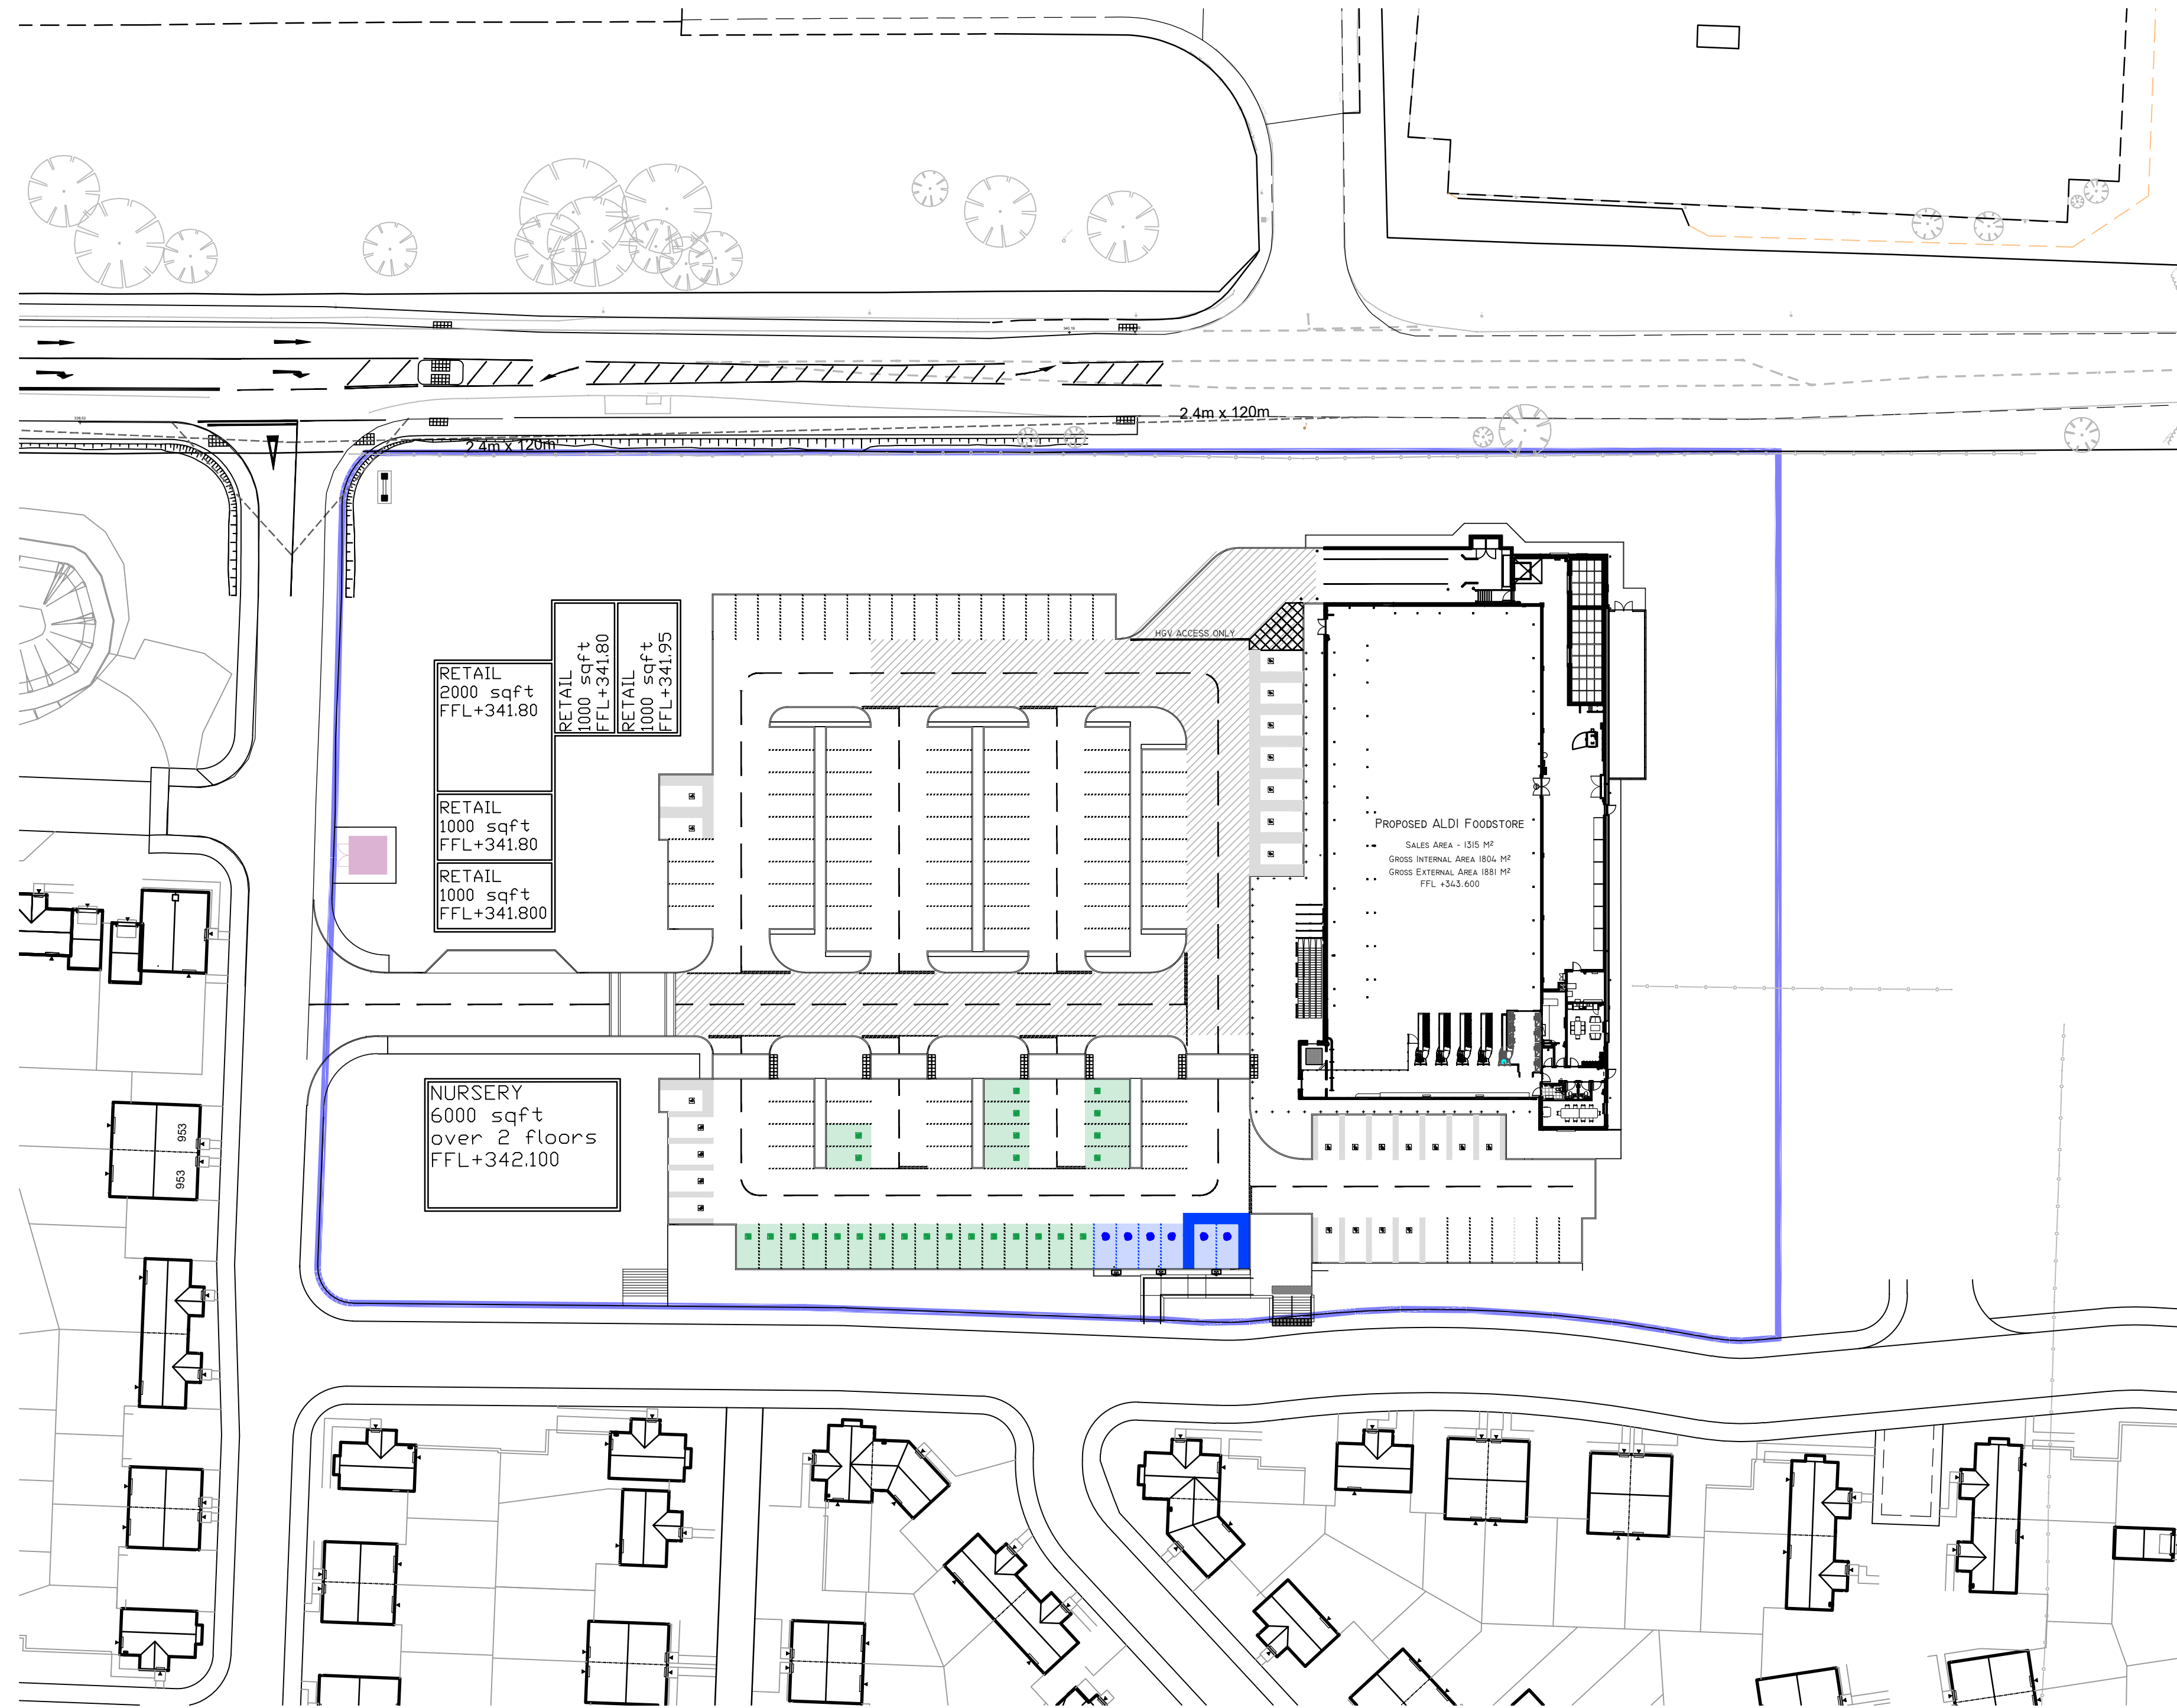


KEY

- 6x FULLY-OPERATIONAL EVC POINTS
- PROVISION FOR 26x FUTURE EVC POINTS

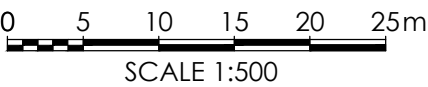

PROPOSED EVC POINTS - 1:500

Rev	Date	Description	Rev By	Chk'd By
B	29/09/22	Annotation updated	CMB	DJE
A	03/08/22	EVC bays repositioned	CMB	DJE
Project Title		PROPOSED ALDI FOODSTORE FOXLOW FARM BUXTON		
Client		ALDI STORES LTD.		
Status		PLANNING		
Scale		1:500	Drawing Size	
Date		07/2022	Drawn By	CMB
			Checked	DJE
Drawing Title		CONDITION 31: Proposed EVC Points		
Job-Dwg No		2703BOL-111	Rev	B
☐ 2 St. Johns North, Wakefield, WF1 3QA t. 01924 291800 ☒ Carvers Warehouse, 77 Dale Street, Manchester, M1 2HG t. 0161 2388555 ☐ The Old Rectory, 79 High Street, Newport Pagnell, MK16 8AB t. 01908 211577 ☐ 101 London Road, Reading, RG1 5BY t. 0118 9507700 ☐ 10 Gees Court, St Christophers Place, London, W1U 1JJ t. 0207 4091215				
ALDI THE HARRIS PARTNERSHIP ARCHITECTS www.harrispartnership.com				