


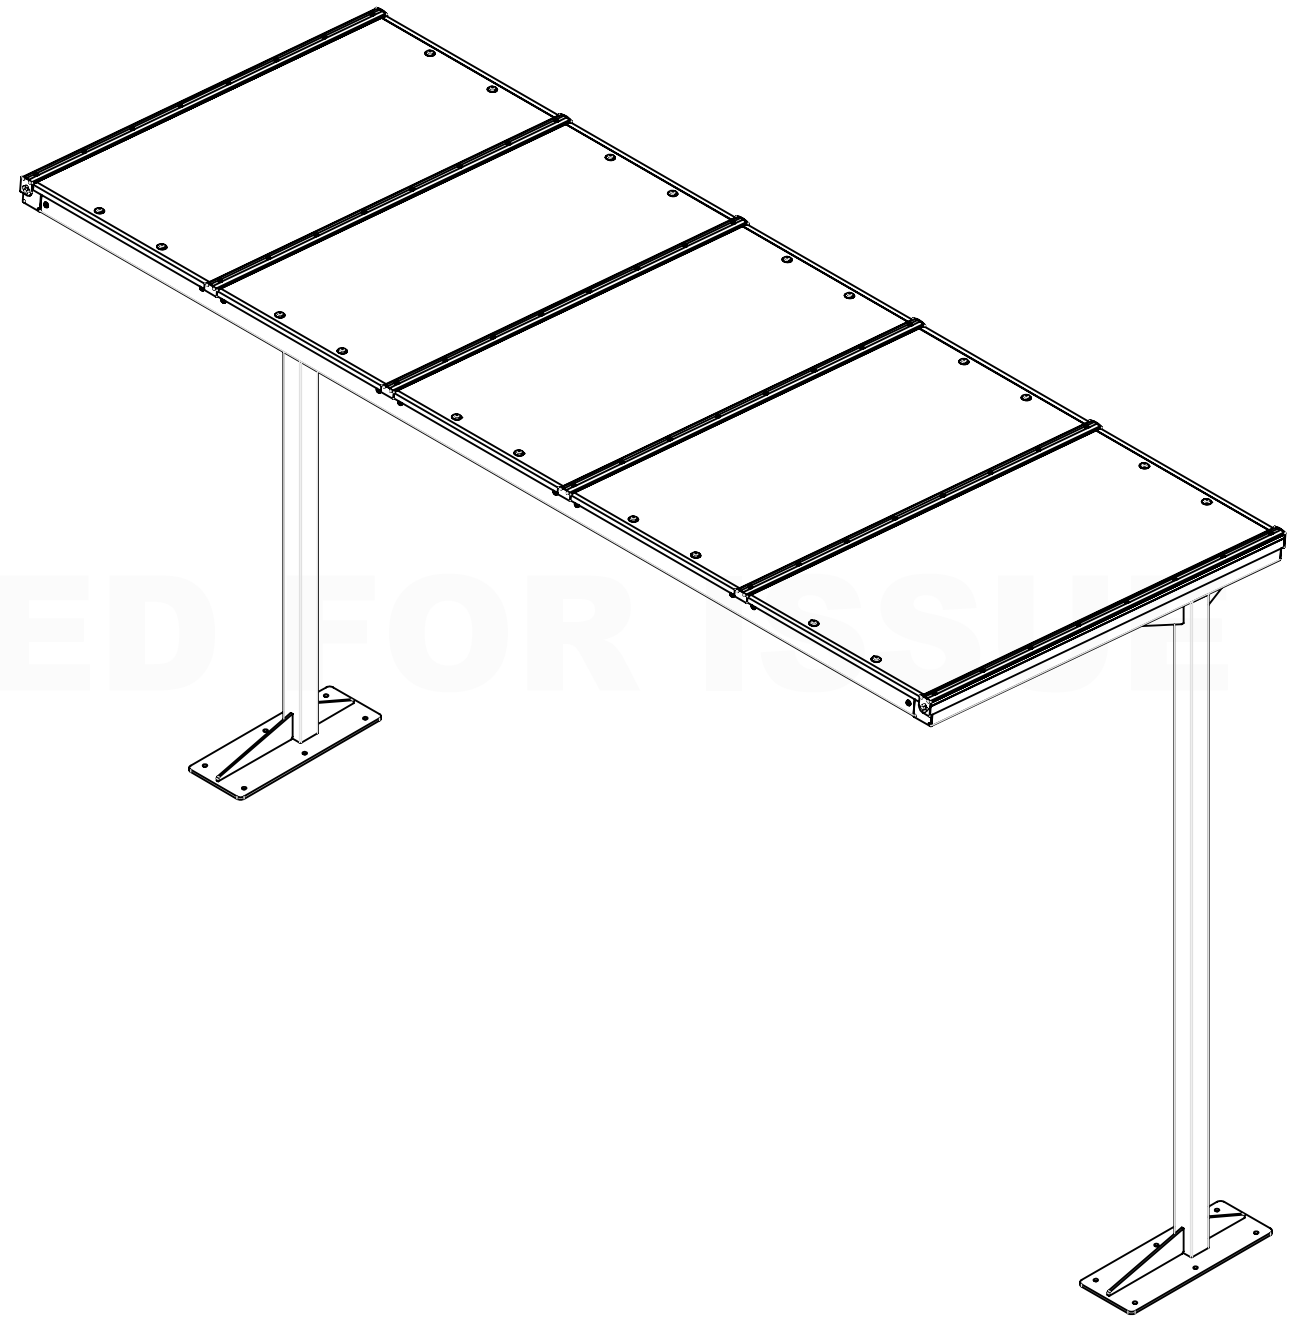





PRODUCT OVERVIEW:
HERON CANOPY_5m BAYS OS272 - PROPOSED CANOPIES 1 and 3



Adlington Business Park, London Road, Adlington, Cheshire, SK10 4NL
Tel: 01625 322 888 | enquiries@bsfg.co.uk

DRAWING NUMBER: BSSGA2995-1_0	Doc. TYPE GA	SHEET: SHEET 1 OF 2	SCALE: 1:30 @A3	DRW: OS	DATE: 27/07/2021
DRAWING TITLE: PRODUCT OVERVIEW - HERON CANOPY_5m BAYS OS272				CHK: JF	DATE: 05/10/2022
PART NUMBER: HERON CANOPY_5m BAYS OS272				APP: JF	DATE: 05/10/2022
PART CONFIGURATION: 1x BAY				DRAWING STATUS: APPROVED FOR ISSUE	
BSFG JOB NUMBER: OS272	3rd ANGLE PROJECTION		DO NOT SCALE FROM DRAWING DIMENSIONS IN mm UNLESS STATED OTHERWISE	Doc.REV:	0

REVISIONS					
REV.	BY	DESCRIPTION	DATE	CHKD	APVD

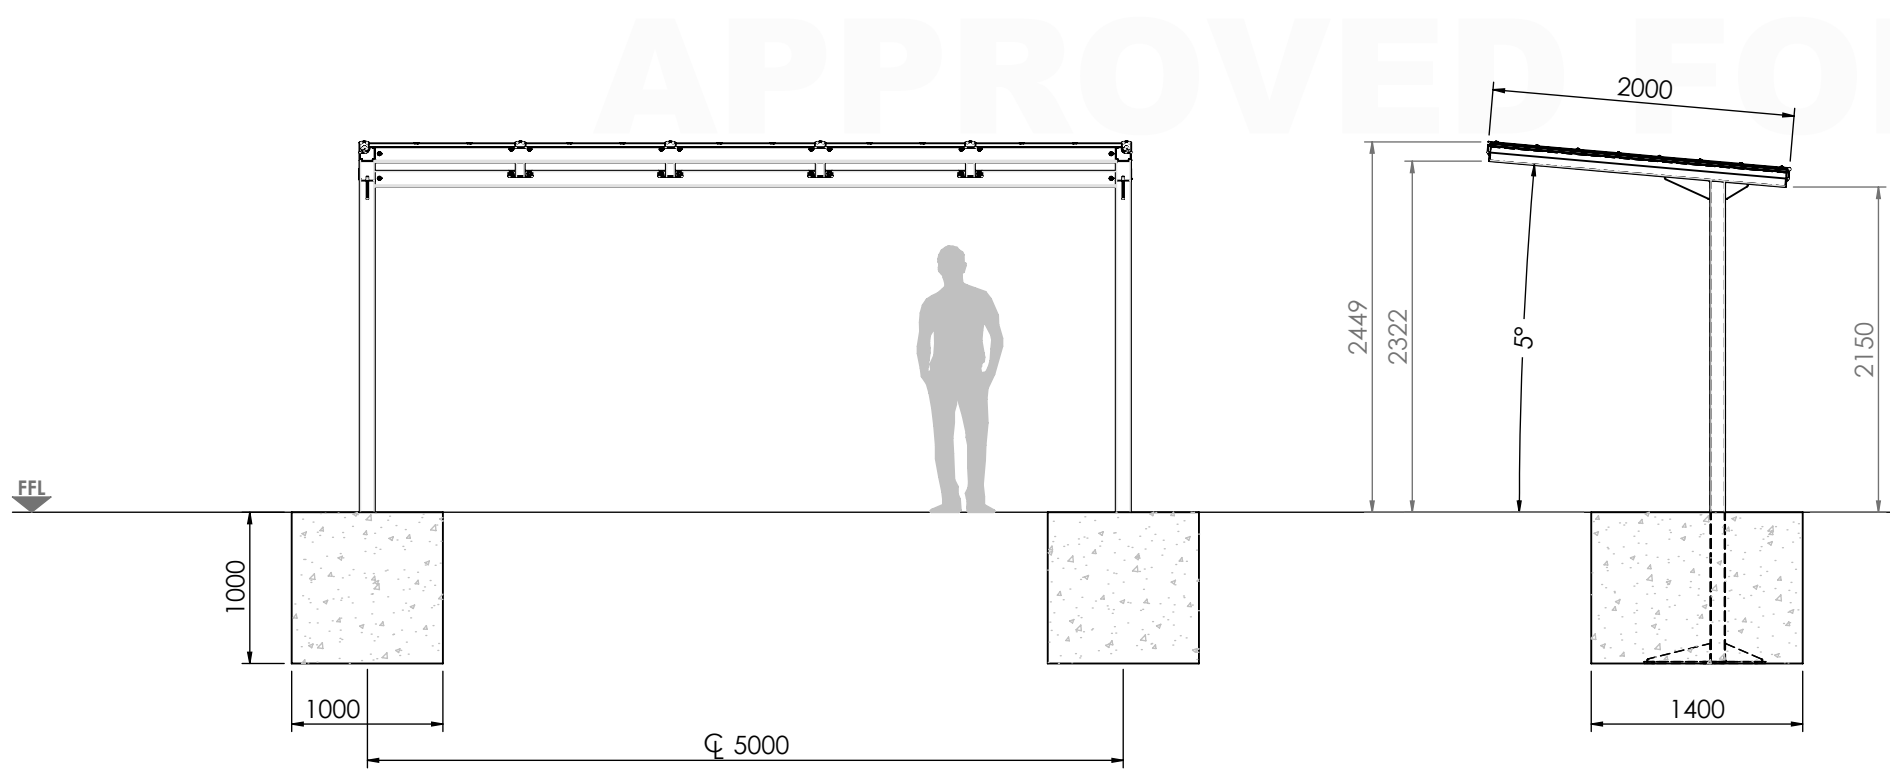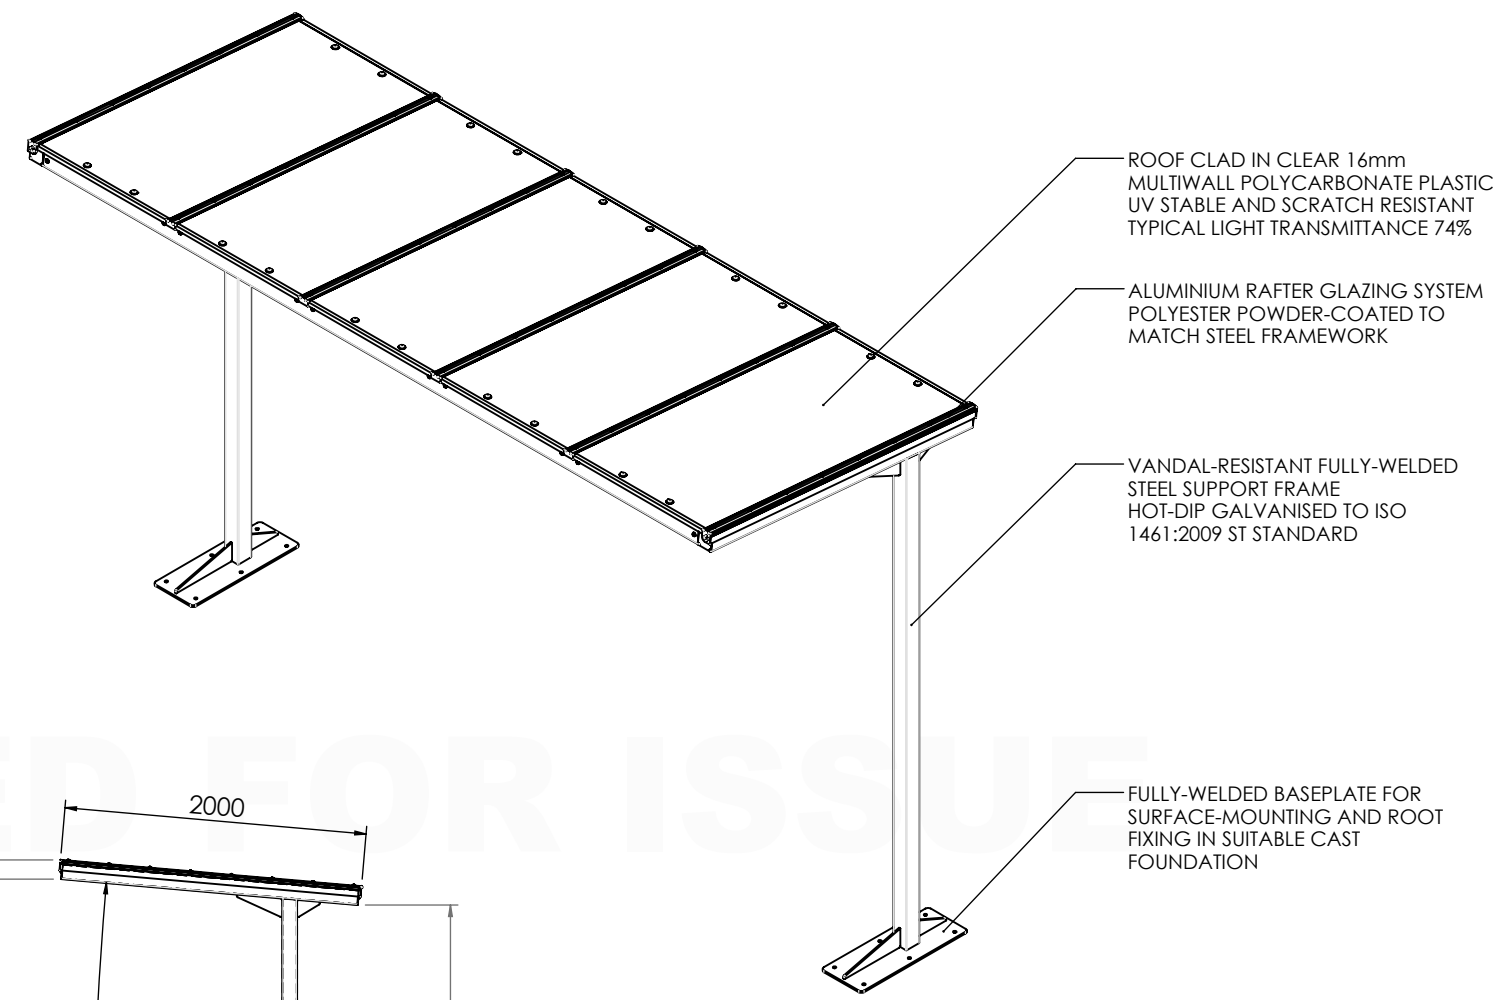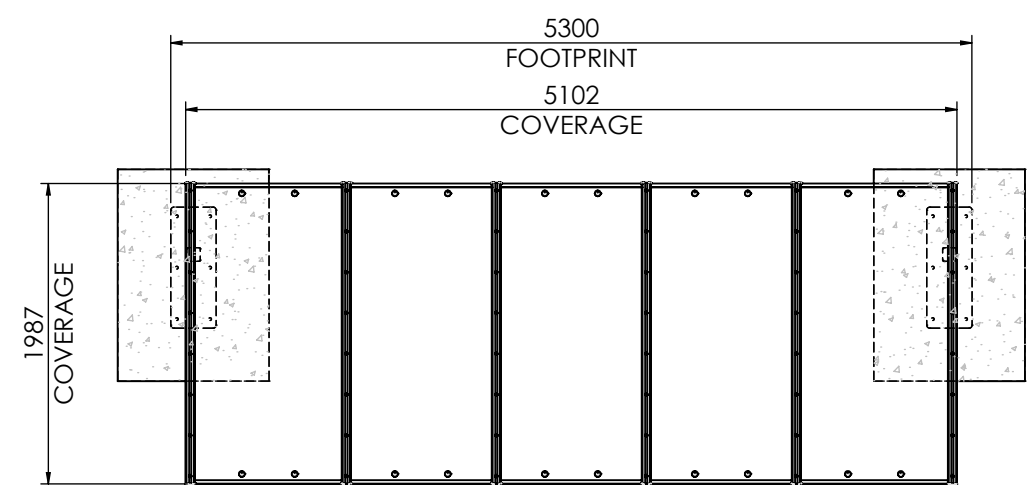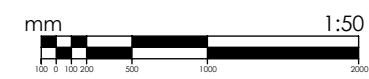

INSTALLATION:
RECOMMENDED Min. FOUNDATION AS SHOWN IN
C30/37 CONCRETE. **SITE ENGINEER TO DETERMINE
APPROPRIATE SIZE AND COMPOSITION OF ANY
FOUNDATIONS BASED ON LOCAL GROUND
CONDITIONS.**

UNLESS OTHERWISE SPECIFIED CANOPY ROOF MUST BE
Min. 150mm CLEAR OF ANY ADJACENT STRUCTURE

INSTALLATION Via **ROOT FIXING**

APPROXIMATE TOTAL WEIGHT: 335.5 kg

SHELTERING ITEM SUPPLIED AS KIT TO BE ASSEMBLED
ANY GROUND FIXINGS SUPPLIED BY OTHERS

GENERAL ARRANGEMENT:
HERON CANOPY_5m BAYS OS272 - PROPOSED CANOPIES 1 and 3



Adlington Business Park, London Road, Adlington, Cheshire, SK10 4NL
Tel: 01625 322 888 | enquiries@bsfg.co.uk

DRAWING NUMBER: BSSGA2995-2_0	Doc. TYPE GA	SHEET: SHEET 2 OF 2	SCALE: 1:50 @A3	DRW: OS	DATE: 27/07/2021
DRAWING TITLE: 1x BAY - HERON CANOPY_5m BAYS OS272				CHK: JF	DATE: 05/10/2022
PART NUMBER: HERON CANOPY_5m BAYS OS272				APP: JF	DATE: 05/10/2022
PART CONFIGURATION: 1x BAY				DRAWING STATUS: APPROVED FOR ISSUE	
BSFG JOB NUMBER: OS272	3rd ANGLE PROJECTION	DO NOT SCALE FROM DRAWING DIMENSIONS IN mm UNLESS STATED OTHERWISE		Doc.REV: 0	

NOTES:
APPROXIMATE WEIGHT - 335.5kg

PRODUCTS WILL BE SUPPLIED WITH A SMALL IDENTIFICATION LABEL. IF YOU WOULD LIKE THIS REMOVED PRIOR TO DELIVERY PLEASE SPECIFY AT TIME OF ORDER