


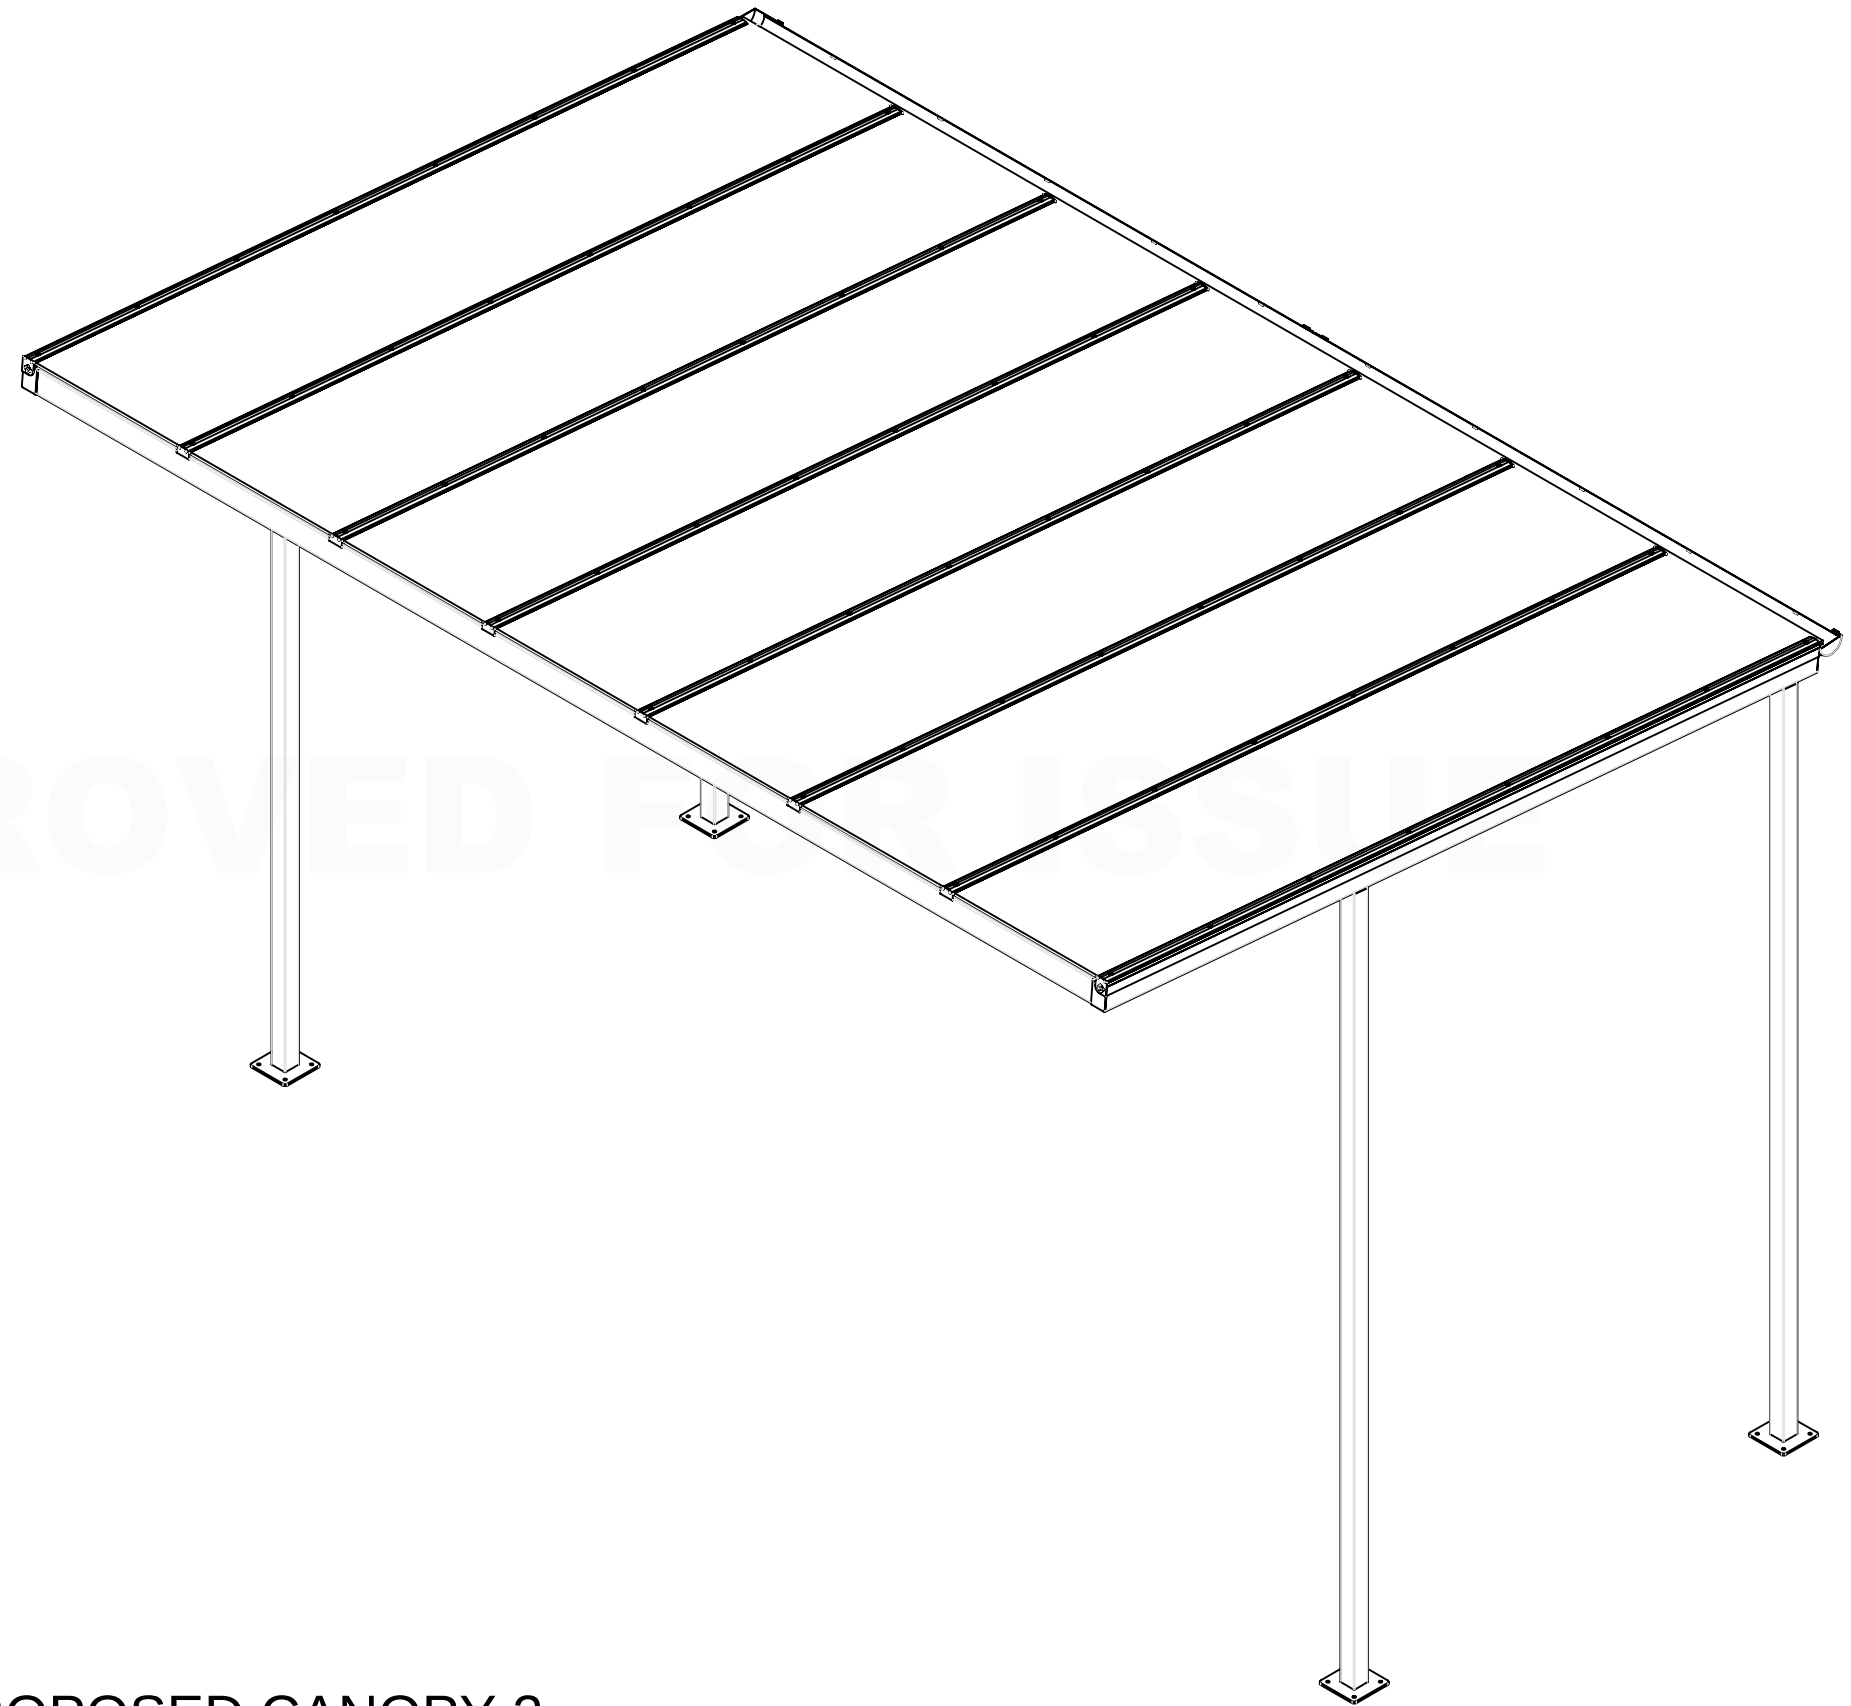





PRODUCT OVERVIEW:
BEXLEY MONOPITCH CANOPY - PROPOSED CANOPY 2



Adlington Business Park, London Road, Adlington, Cheshire, SK10 4NL
Tel: 01625 322 888 | enquiries@bsfg.co.uk

BSFG Doc. NUMBER: BSSGA2996-1_0	Doc. TYPE GA	SHEET: SHEET 1 OF 2	SCALE: 1:30 @A3	DRW: OS	DATE: 05/10/2022
BSFG Doc. TITLE: PRODUCT OVERVIEW - BEXLEY MONOPITCH CANOPY				CHK: JF	DATE: 05/10/2022
PART NUMBER: BEXLEY MONOPITCH CANOPY				APP: JF	DATE: 05/10/2022
PART CONFIGURATION: na				BSFG Doc. STATUS: APPROVED FOR ISSUE	
BSFG JOB NUMBER: OS272	3rd ANGLE PROJECTION	DO NOT SCALE FROM DRAWING DIMENSIONS IN mm UNLESS STATED OTHERWISE		BSFG Doc. REV: 0	

REVISIONS					
REV.	BY	DESCRIPTION	DATE	CHKD	APVD

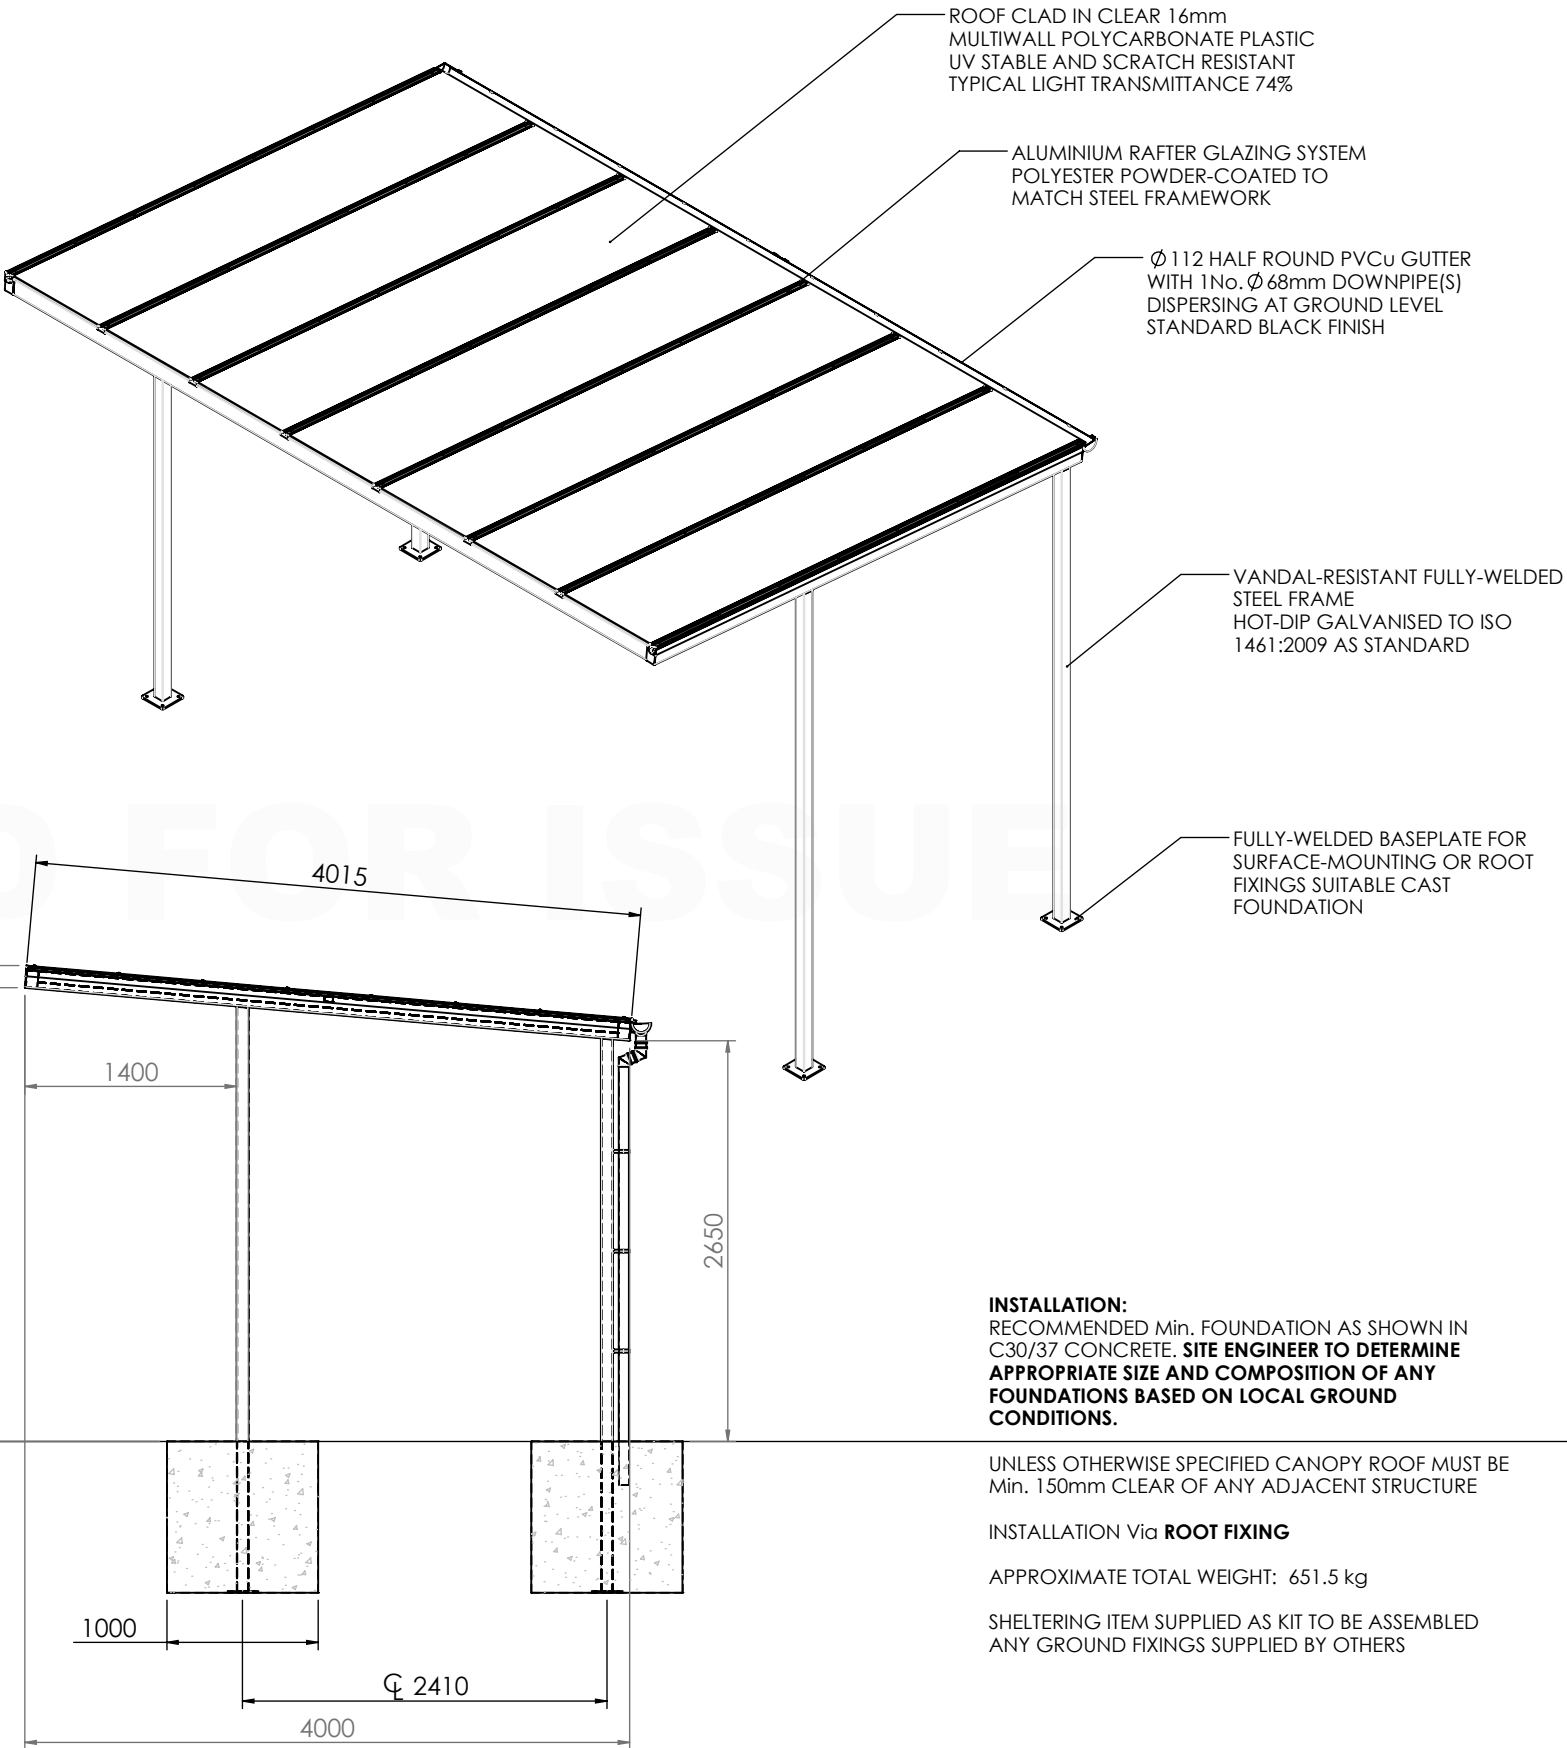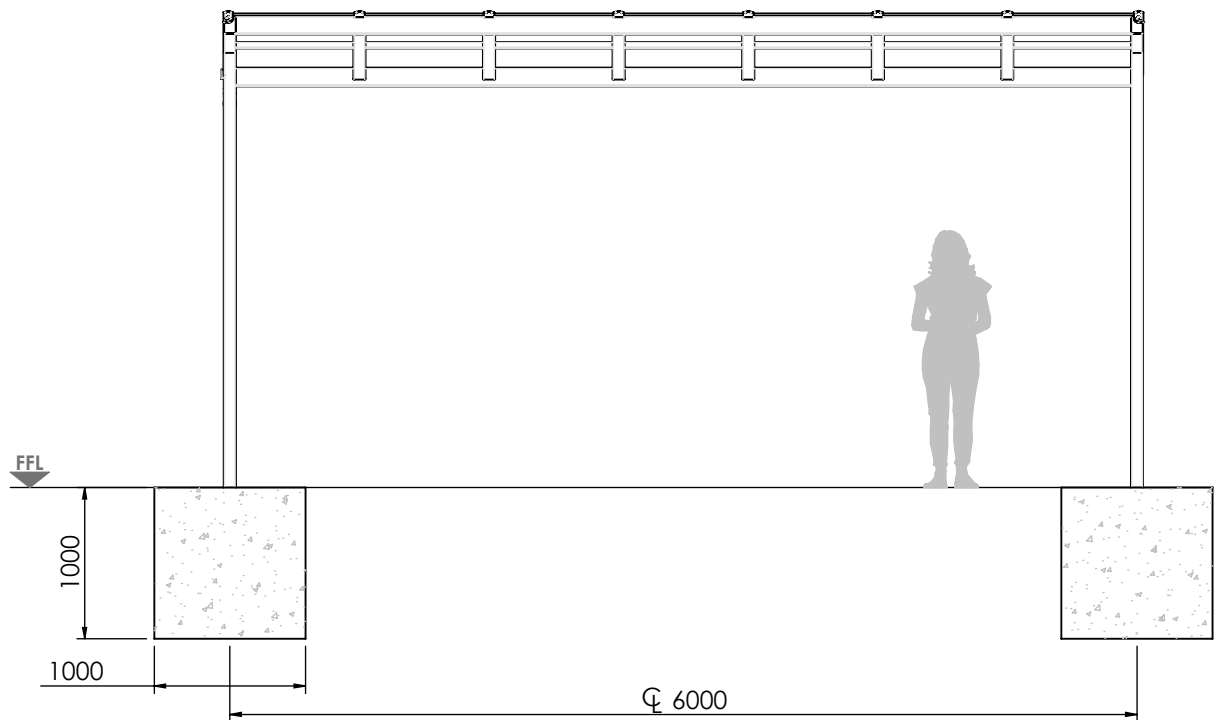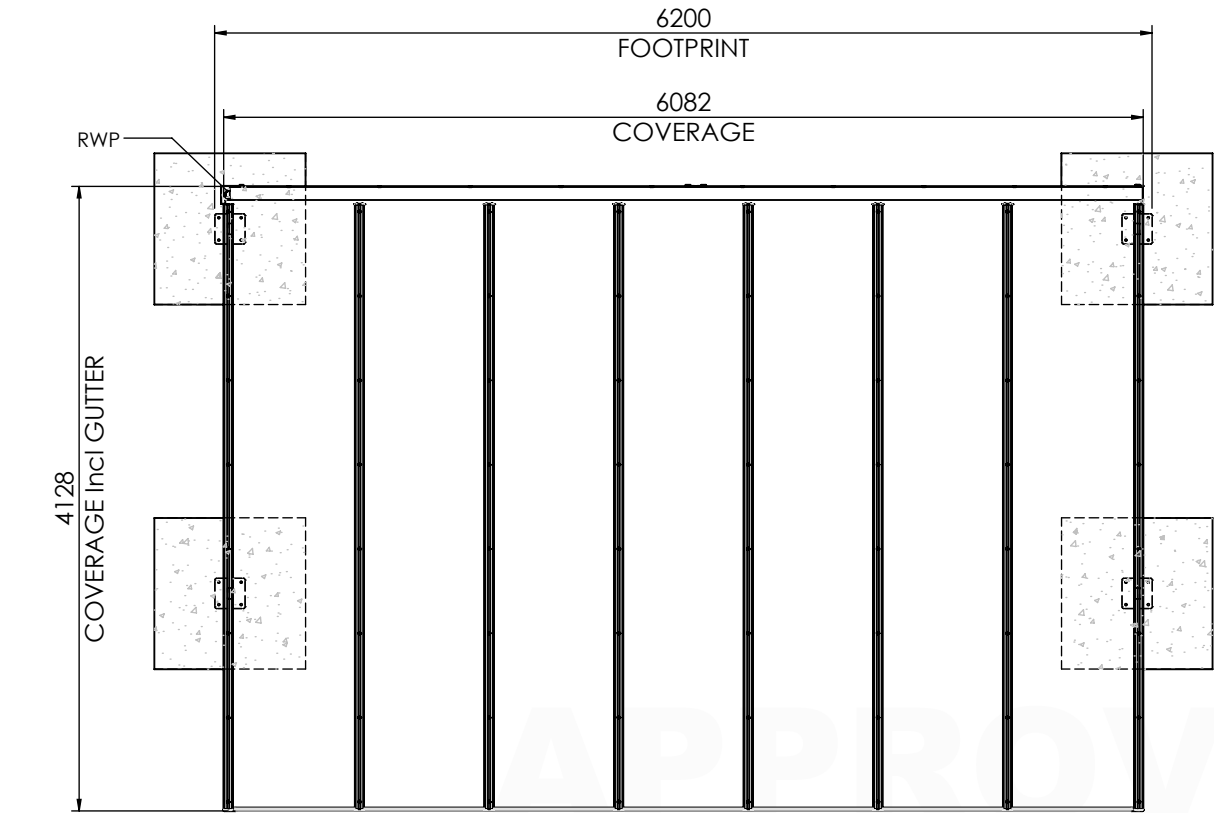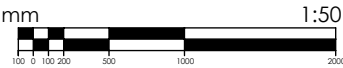

INSTALLATION:
RECOMMENDED Min. FOUNDATION AS SHOWN IN
C30/37 CONCRETE. **SITE ENGINEER TO DETERMINE
APPROPRIATE SIZE AND COMPOSITION OF ANY
FOUNDATIONS BASED ON LOCAL GROUND
CONDITIONS.**

UNLESS OTHERWISE SPECIFIED CANOPY ROOF MUST BE
Min. 150mm CLEAR OF ANY ADJACENT STRUCTURE

INSTALLATION Via **ROOT FIXING**
APPROXIMATE TOTAL WEIGHT: 651.5 kg

SHELTERING ITEM SUPPLIED AS KIT TO BE ASSEMBLED
ANY GROUND FIXINGS SUPPLIED BY OTHERS

GENERAL ARRANGEMENT:
BEXLEY MONOPITCH CANOPY - PROPOSED CANOPY 2



Adlington Business Park, London Road, Adlington, Cheshire, SK10 4NL
Tel: 01625 322 888 | enquiries@bsfg.co.uk

BSFG Doc. NUMBER: BSSGA2996-2_0		Doc. TYPE GA	SHEET: SHEET 2 OF 2	SCALE: 1:50 @A3	DRW: OS	DATE: 05/10/2022
BSFG Doc. TITLE: GENERAL ARRANGEMENT - BEXLEY MONOPITCH CANOPY					CHK: JF	DATE: 05/10/2022
PART NUMBER: BEXLEY MONOPITCH CANOPY					APP: JF	DATE: 05/10/2022
PART CONFIGURATION: na					BSFG Doc. STATUS: APPROVED FOR ISSUE	
BSFG JOB NUMBER: OS272		3rd ANGLE PROJECTION			BSFG Doc.REV: 0	
DO NOT SCALE FROM DRAWING DIMENSIONS IN mm UNLESS STATED OTHERWISE						

REVISIONS					
REV.	BY	DESCRIPTION	DATE	CHKD	APVD
PRODUCTS WILL BE SUPPLIED WITH A SMALL IDENTIFICATION LABEL. IF YOU WOULD LIKE THIS REMOVED PRIOR TO DELIVERY PLEASE SPECIFY AT TIME OF ORDER					