



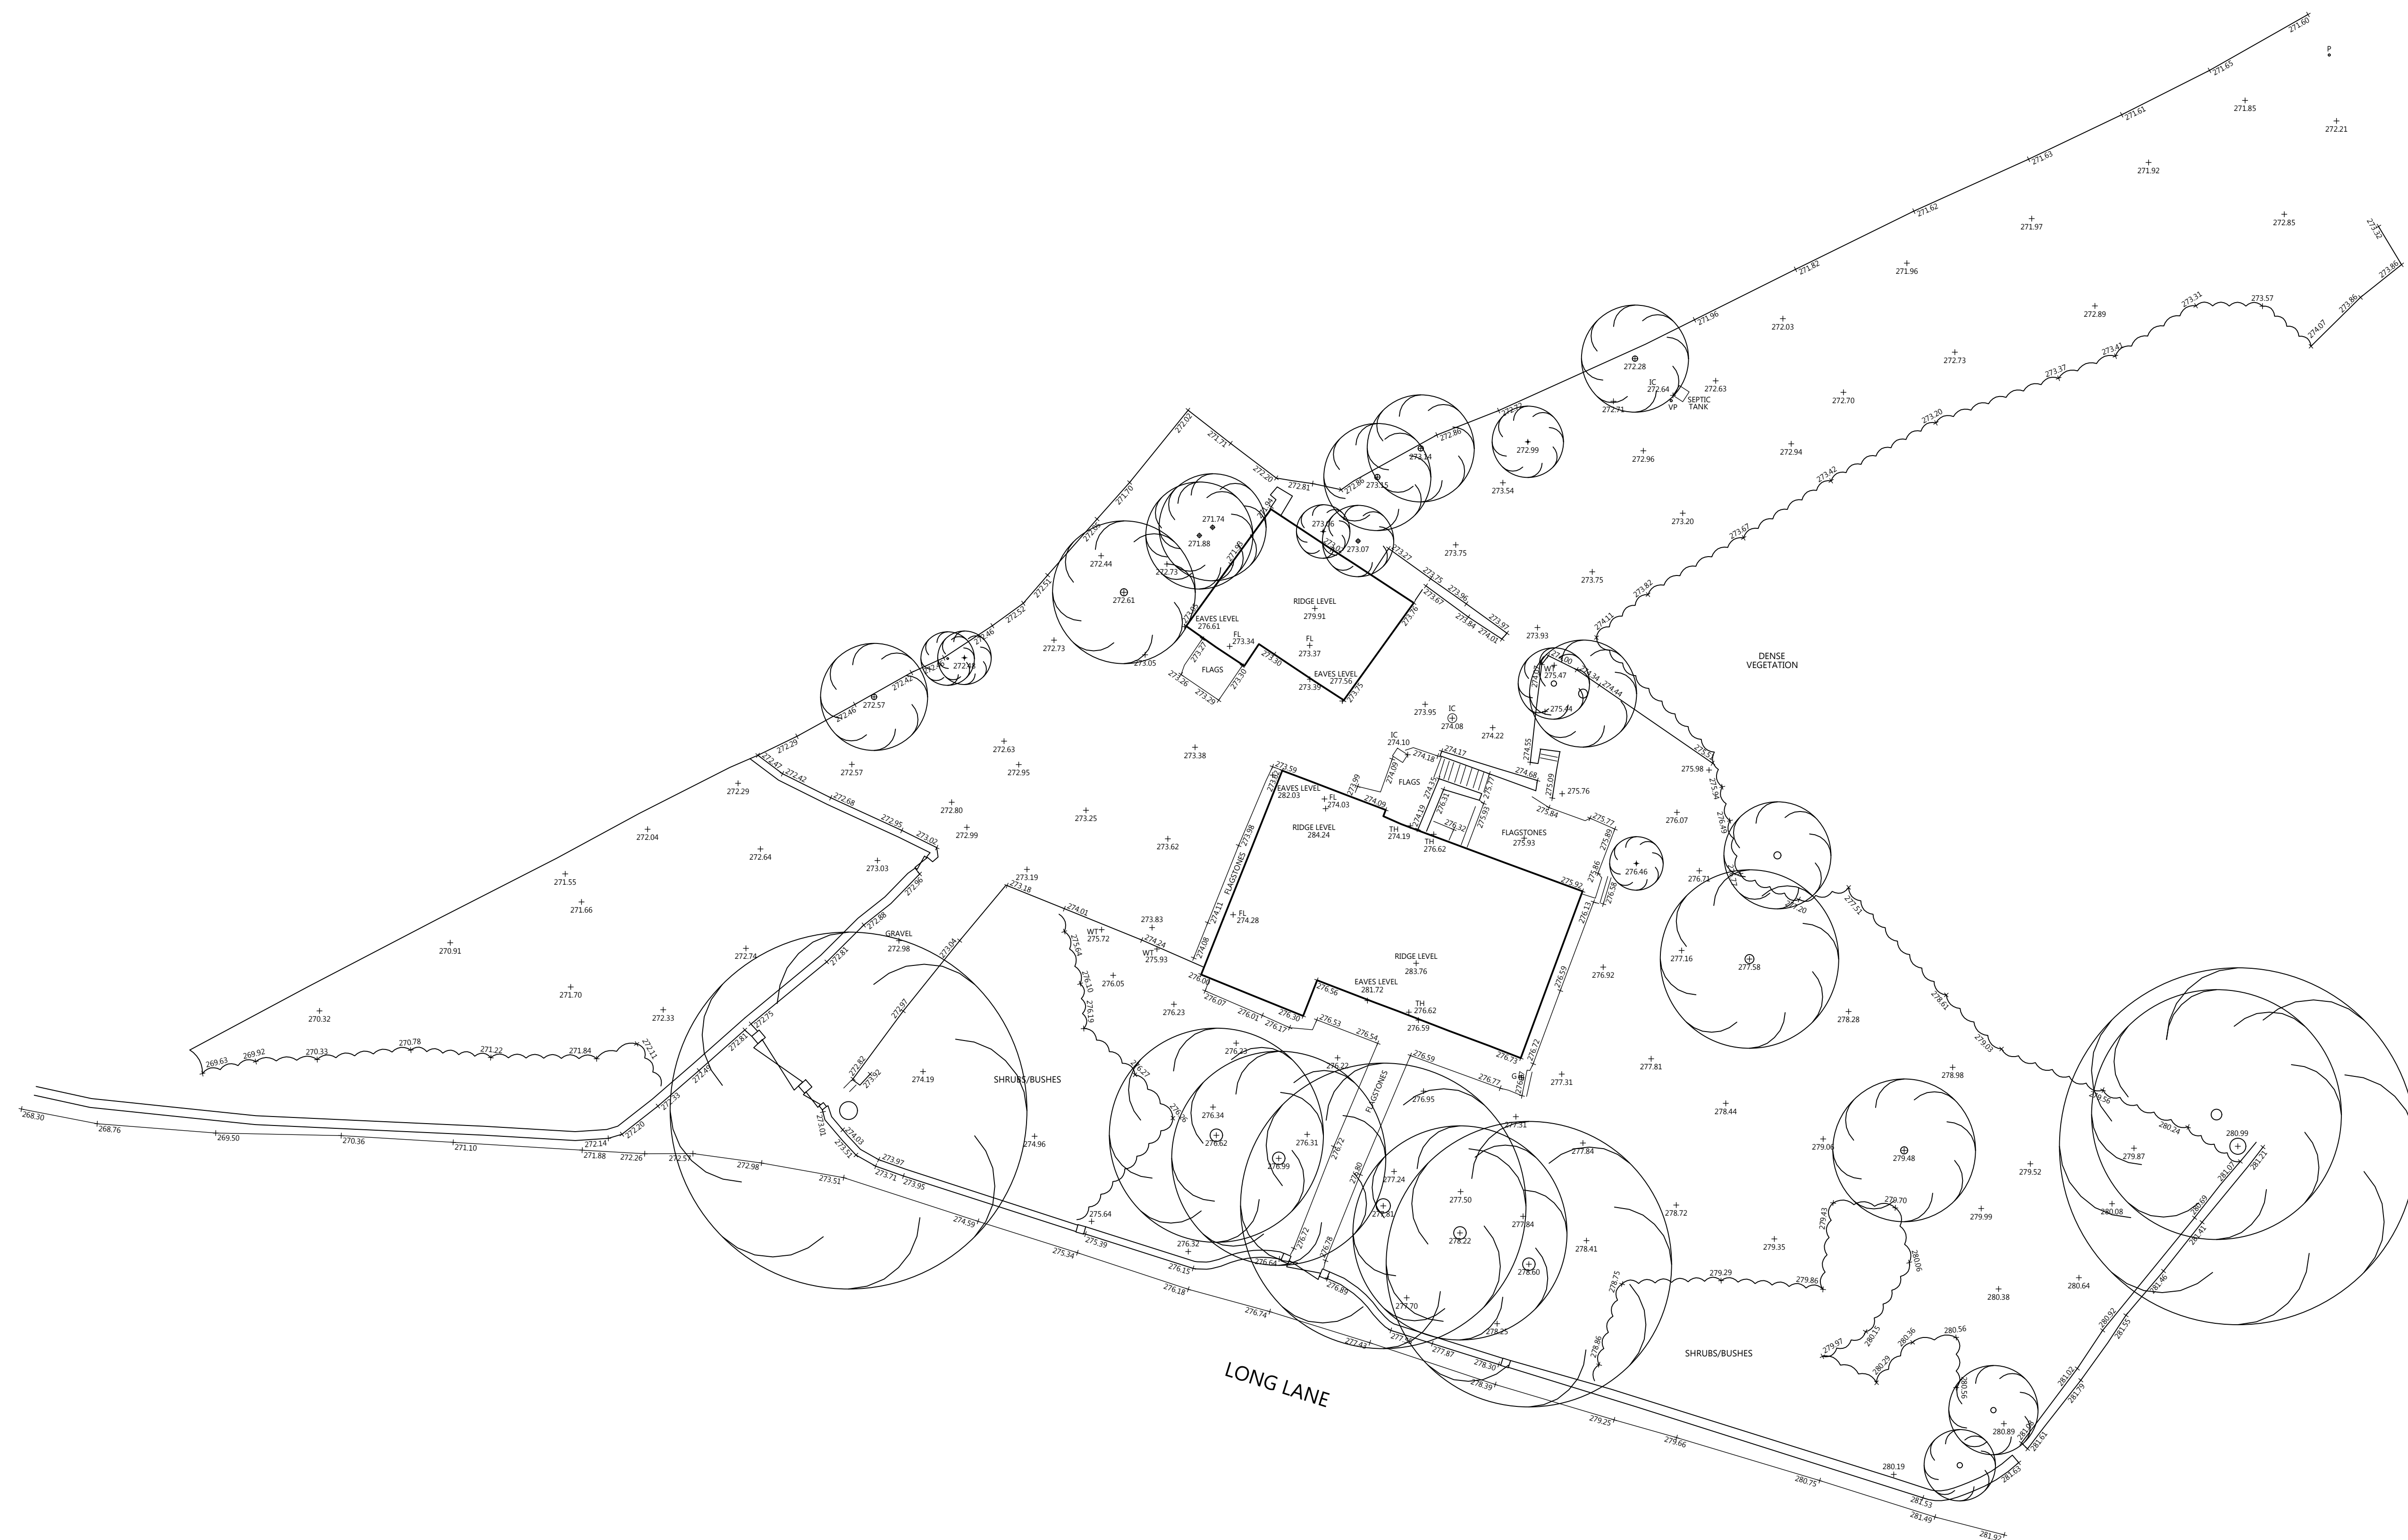

Project
Proposed Development At
Hollinknoll, Long Lane,
Chapel-en-le-Frith

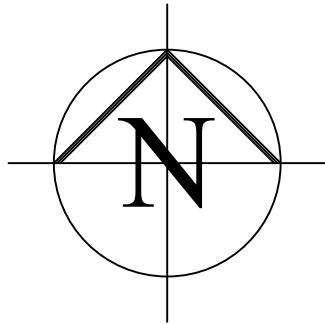

ARCHITECTURE

Title
Existing Site Layout

31 Chapel Brow Leyland Preston PR25 3NH
Tel 01772 467404 E Mail: info@pwlarchitecture.com

Scale 1:200@A1 + 1:400@A3	Date March 2022
Drawn CTA	Drwg No 1394-PL02

Hollinknoll, Chapel-en-le-Frith - Existing Site Layout