


BOUNDARY TREATMENT PLAN

Legend

- 1800mm high curved Stone wall.
- 1800mm high Stone wall.
- 1800mm high close boarded fence.
- Timber gates to be erected to rear gardens.
(as indicated on site layout).
- 1800mm high hit & miss fence
- Acoustic fencing

IMPORTANT NOTE:
COPYRIGHT OF THIS DRAWING BELONGS SOLELY TO BALDWIN DESIGN CONSULTANCY LTD.

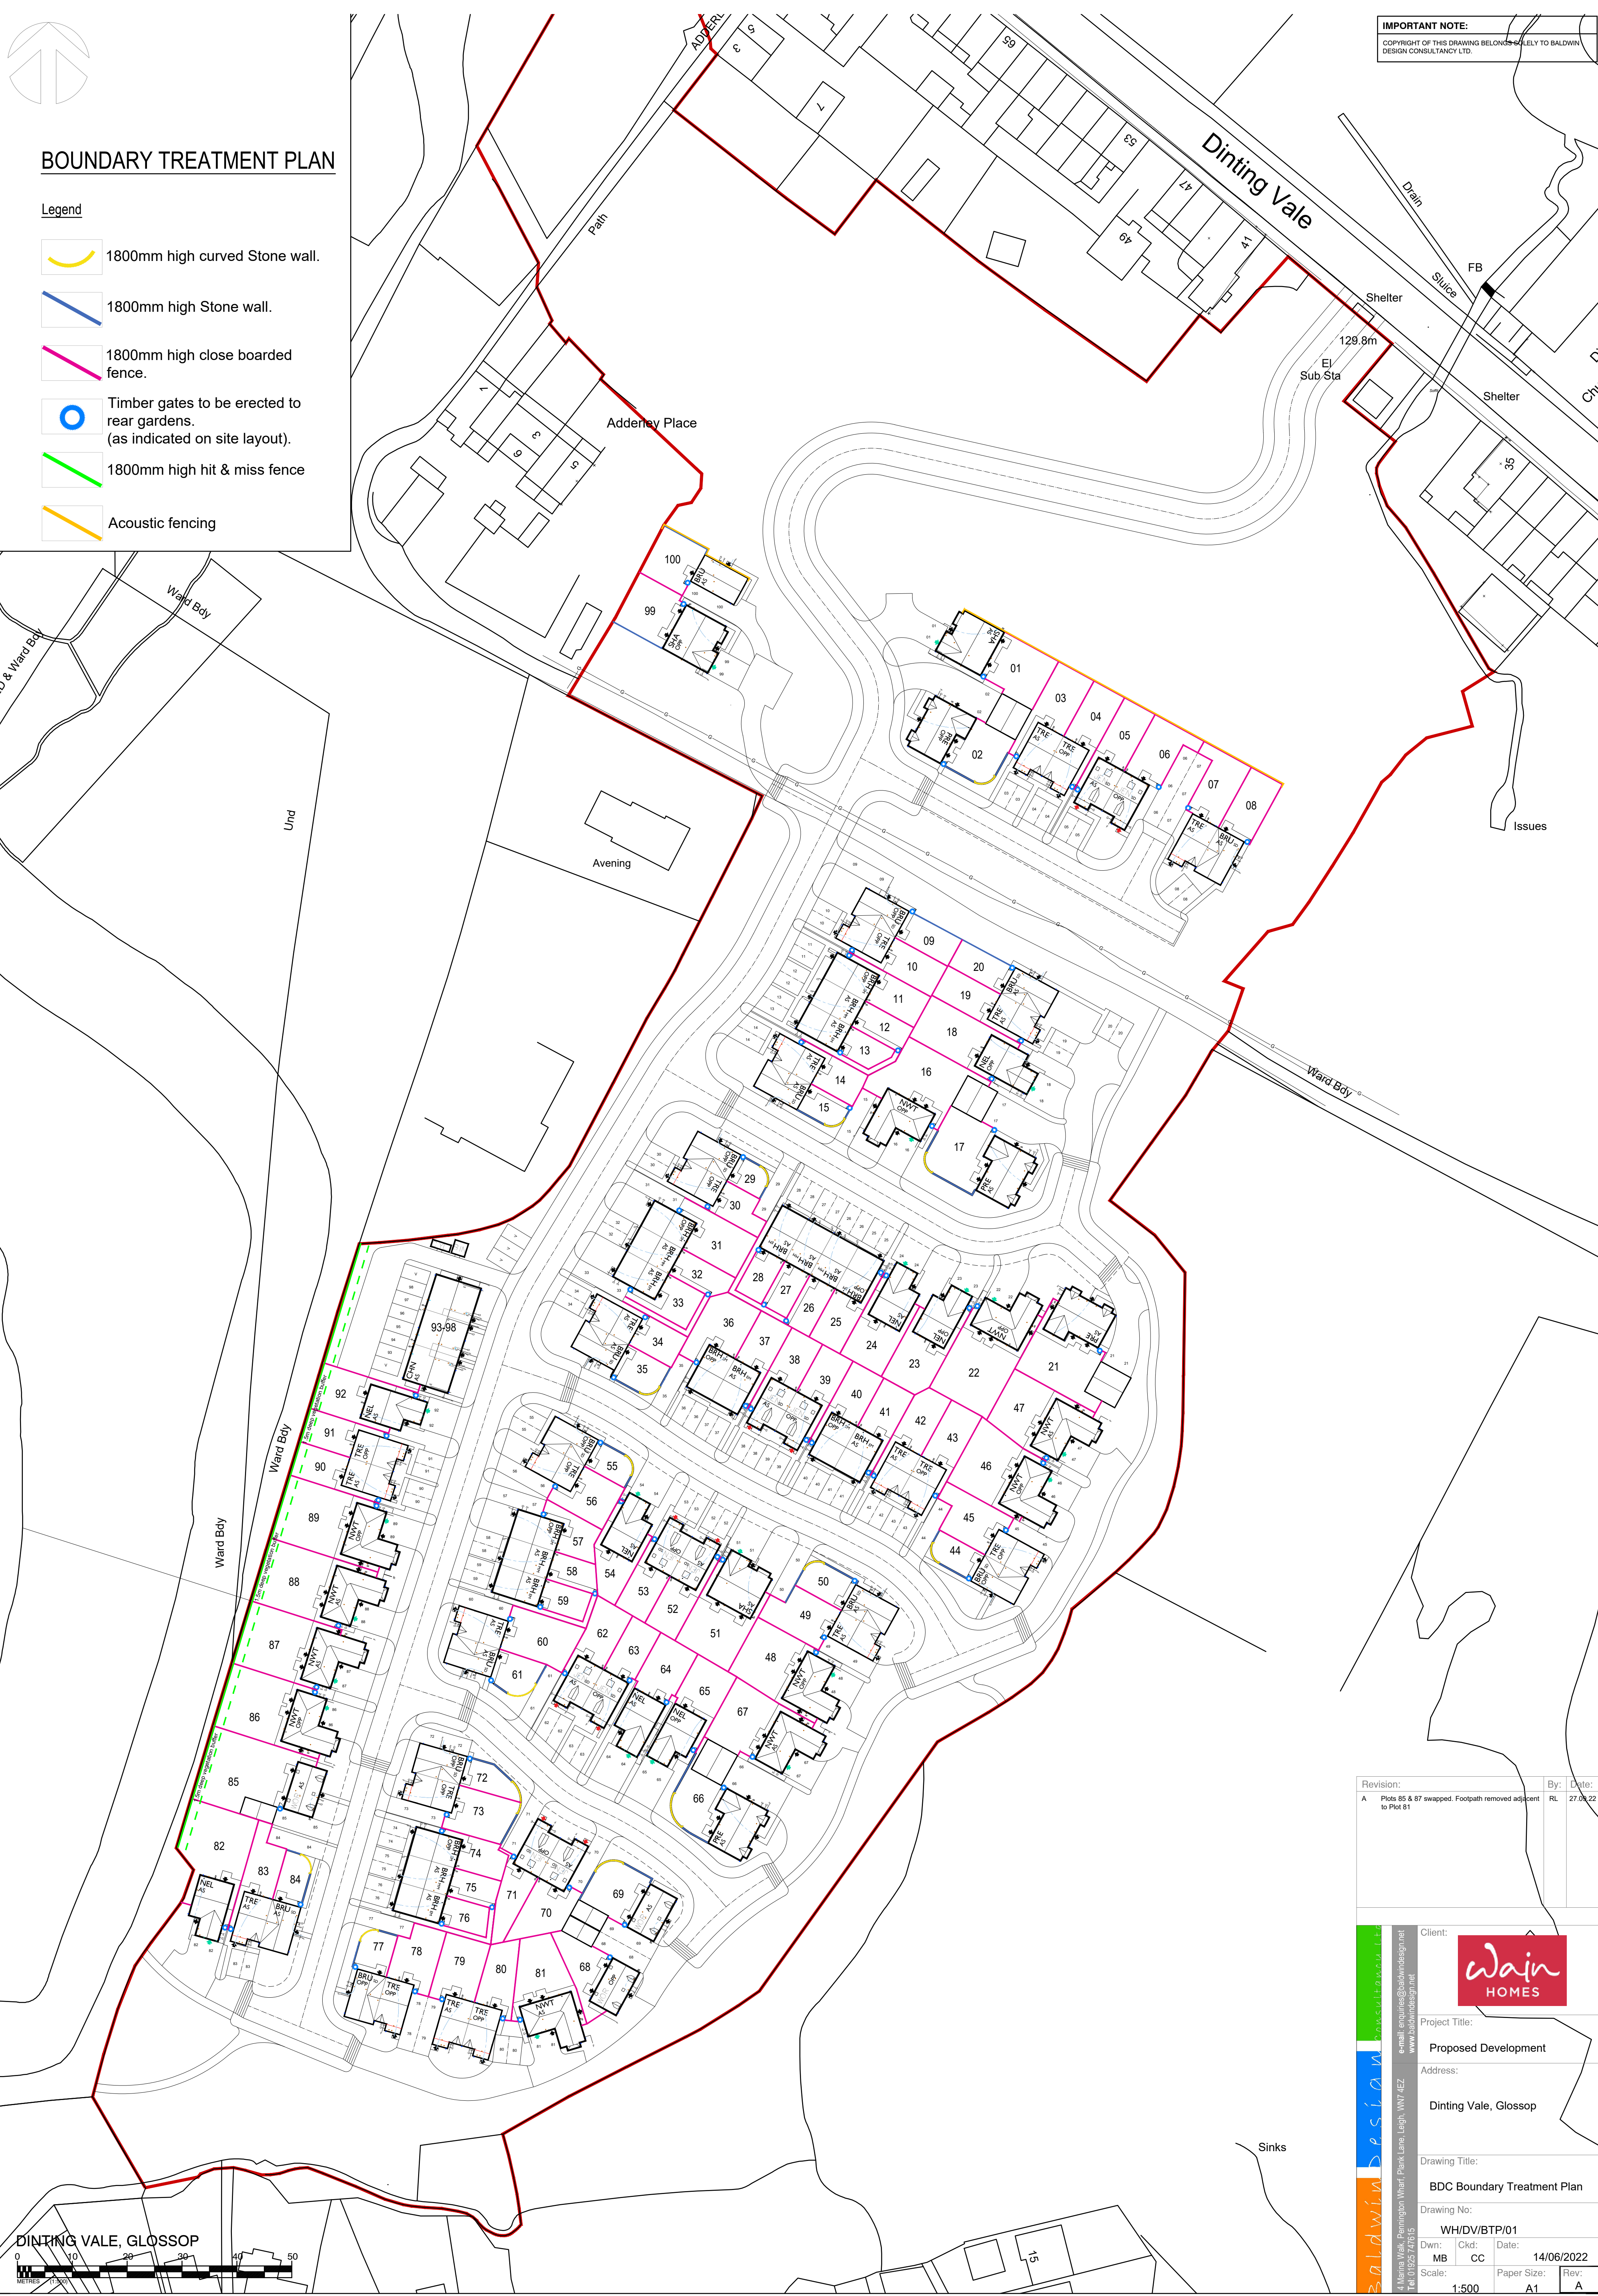

Revision:
A Plots 85 & 87 swapped. Footpath removed adjacent to Plot 81

By: RL
Date: 27.09.22

Baldwin Design

4 Marina Walk, Pennington Wharf, Pinfold Lane, Leigh, WNT4 4EZ
Tel: 01925 747615
e-mail: enquiries@baldwindesign.net
www.baldwindesign.net

Client:

Project Title:

Proposed Development

Address:

Dinting Vale, Glossop

Drawing Title:

BDC Boundary Treatment Plan

Drawing No:

WH/DV/BTP/01

Dwn: MB
Scale: 1:500

Clkd: CC

Date: 14/06/2022
Paper Size: A1
Rev: A