


Legend

- Indicates Bin Collection Point
- Line to delineate route of bin access
- Indicates where bins are to be stored

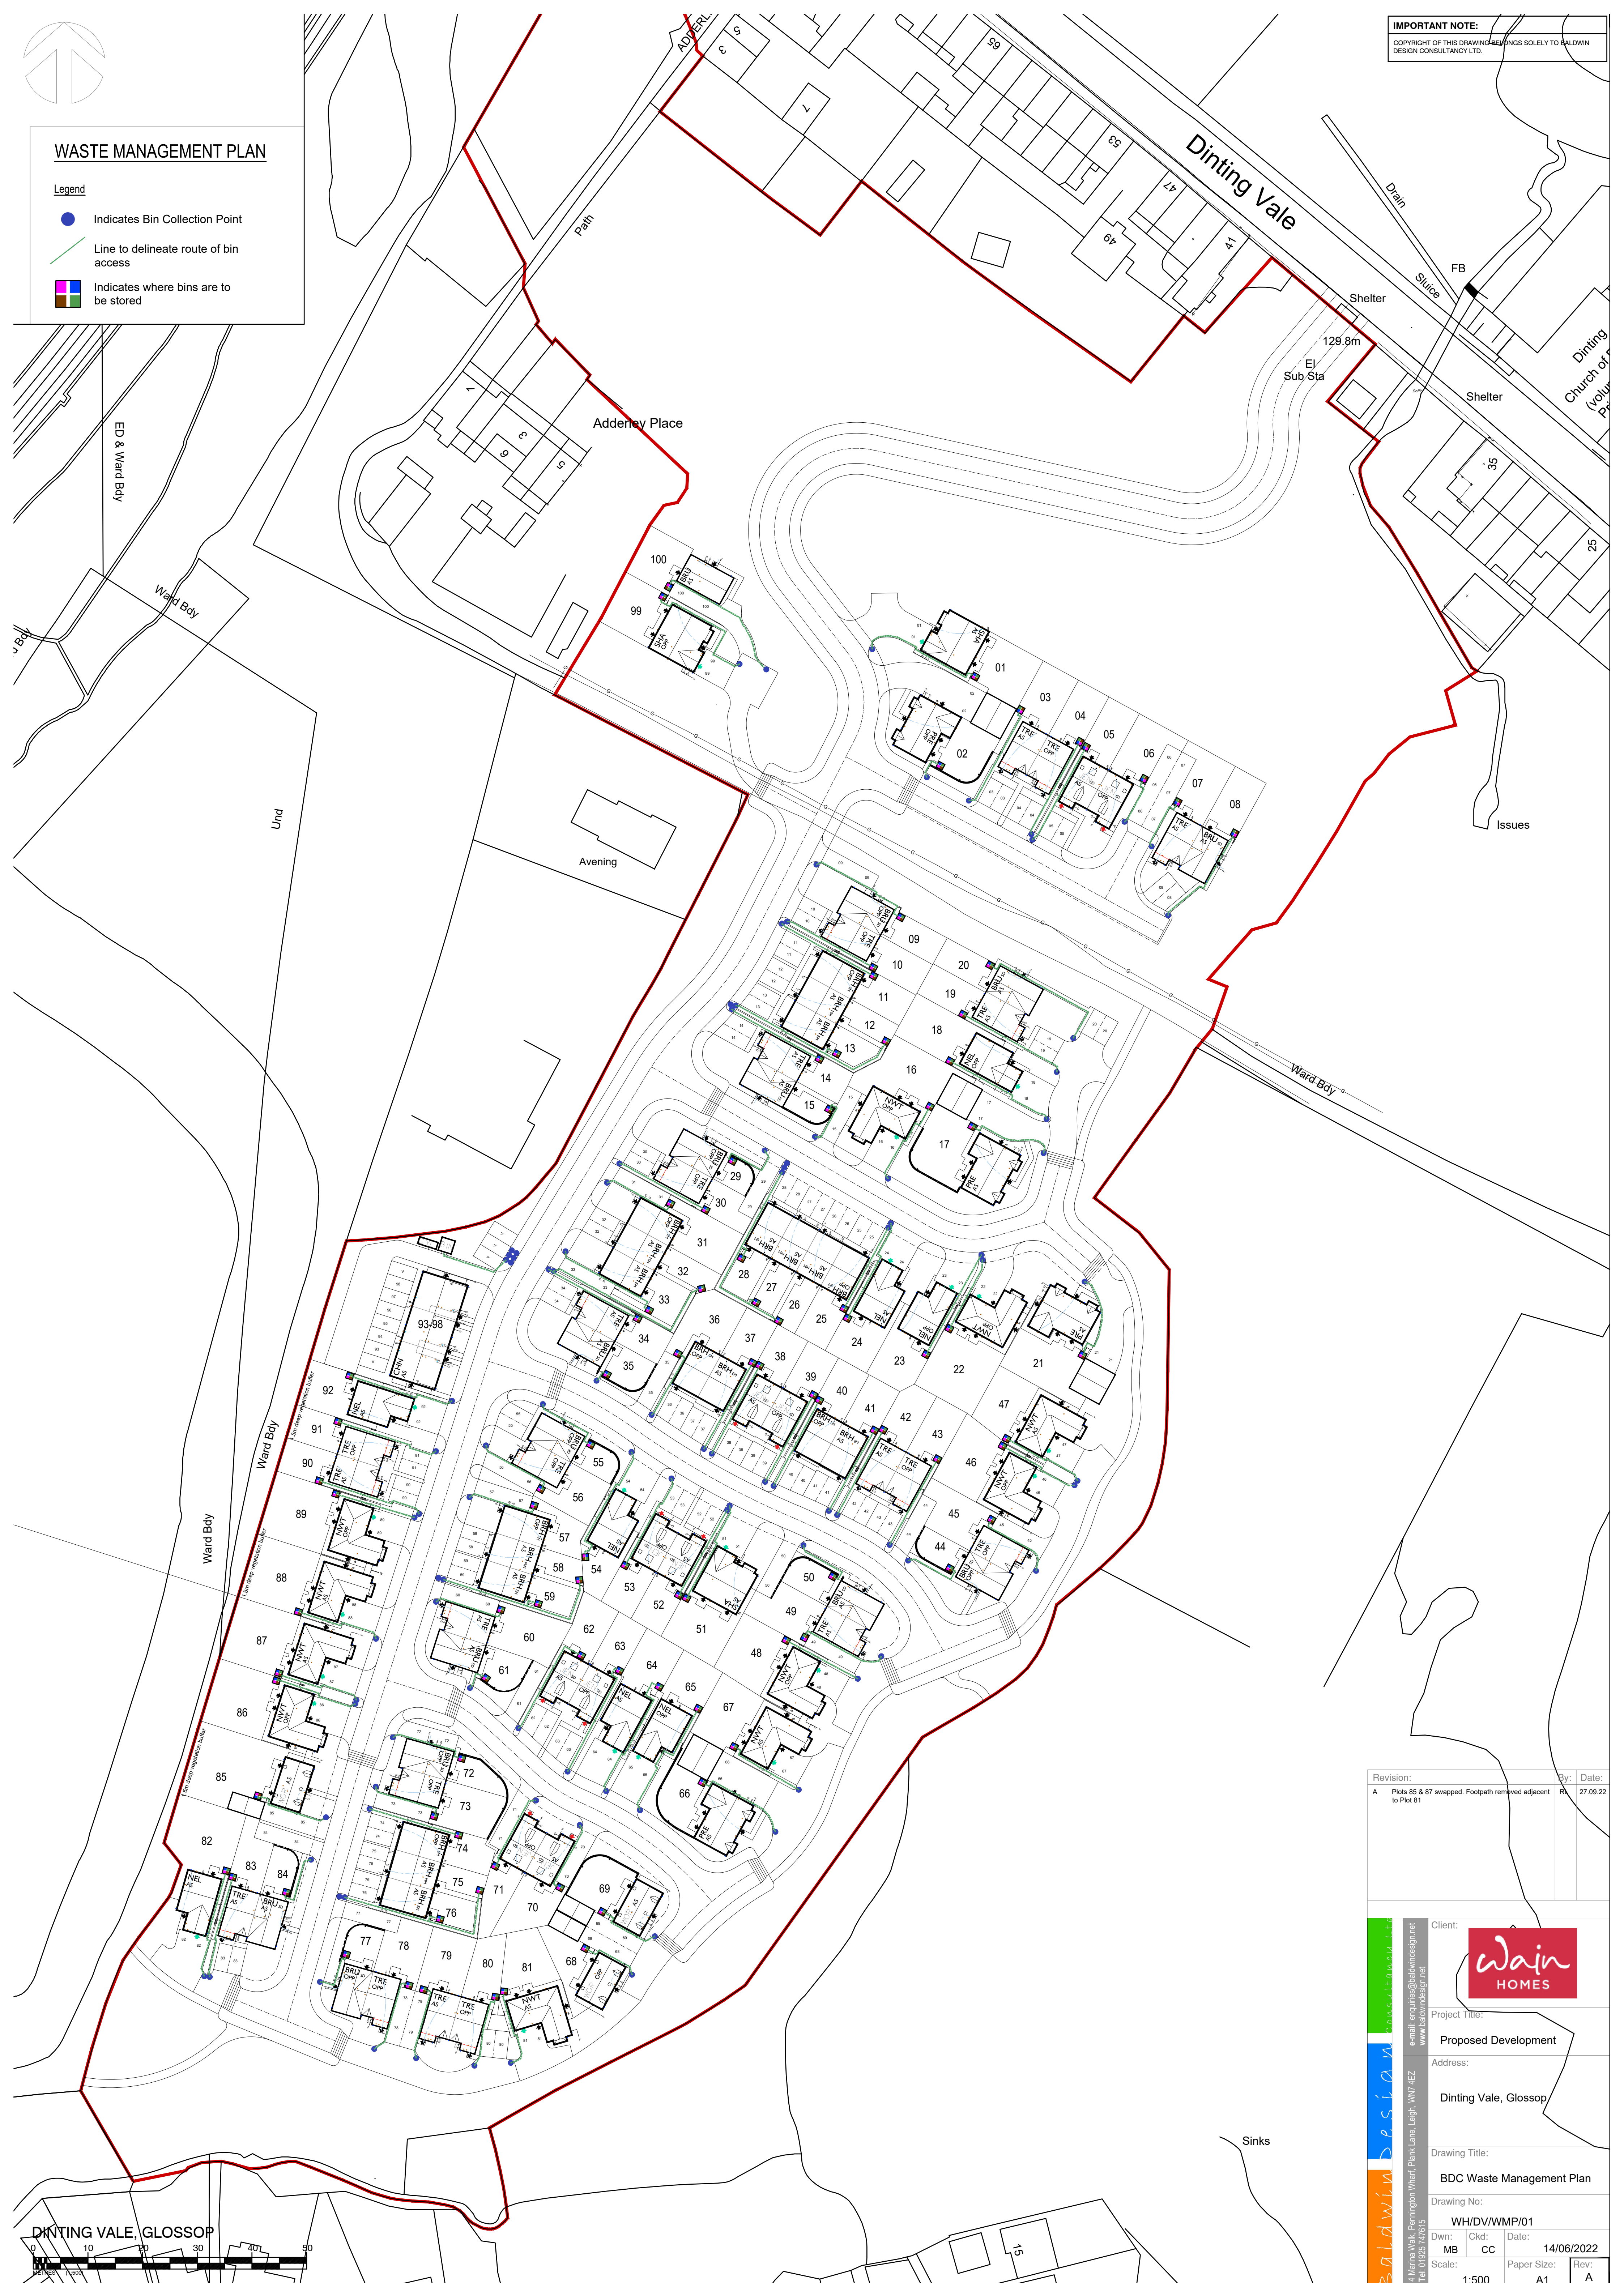

Revision:	By:	Date:
A Plots 85 & 87 swapped. Footpath removed adjacent to Plot 81	RA	27.09.22

Client: 

Project Title: _____

Proposed Development _____

Address:
Dinting Vale, Glossop

Drawing Title:

BDC Waste Management Plan

Drawing No:

WH/DV/WMP/01			
--------------	--	--	--

MB	CC	14/06/2022
----	----	------------

Scale.	Paper Size.	Rev.
1:500	A1	A