


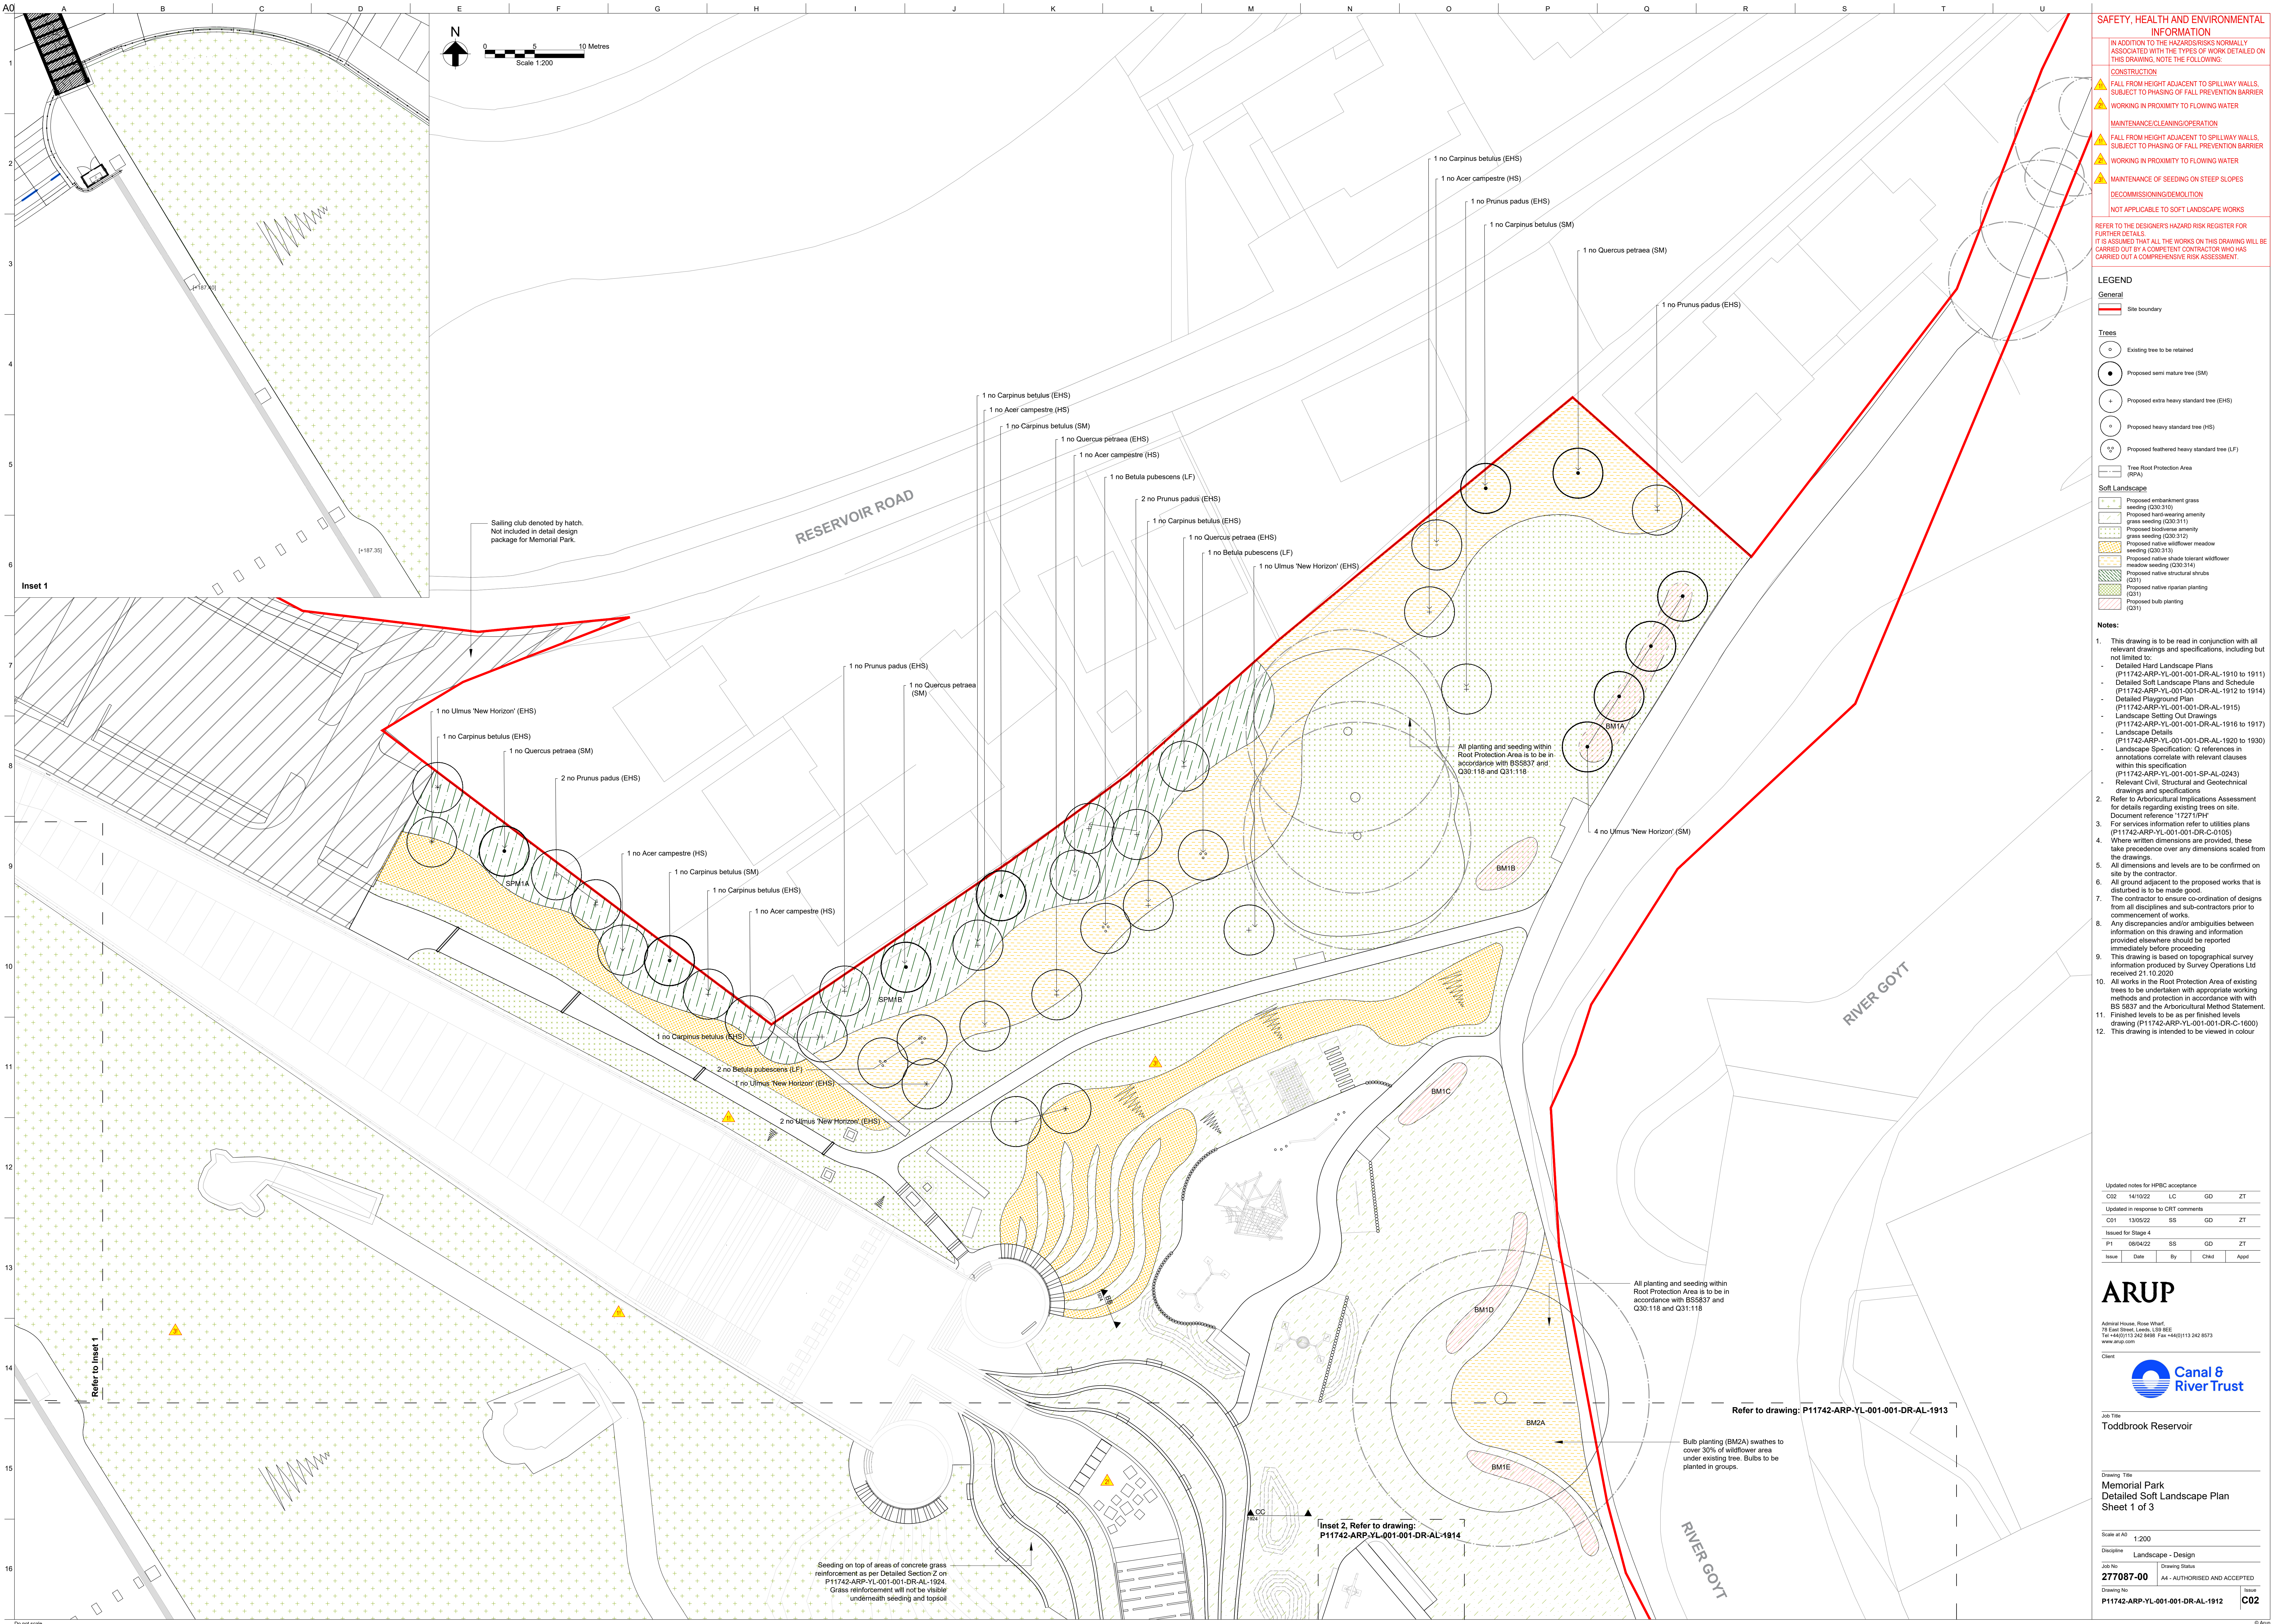

SAFETY, HEALTH AND ENVIRONMENTAL INFORMATION

IN ADDITION TO THE HAZARDS/RISKS NORMALLY ASSOCIATED WITH THE TYPES OF WORK DETAILED ON THIS DRAWING, NOTE THE FOLLOWING:

CONSTRUCTION

▲ FALL FROM HEIGHT ADJACENT TO SPILLWAY WALLS, SUBJECT TO PHASING OF FALL PREVENTION BARRIER

▲ WORKING IN PROXIMITY TO FLOWING WATER

MAINTENANCE/CLEANING/OPERATION

▲ FALL FROM HEIGHT ADJACENT TO SPILLWAY WALLS, SUBJECT TO PHASING OF FALL PREVENTION BARRIER

▲ WORKING IN PROXIMITY TO FLOWING WATER

▲ MAINTENANCE OF SEEDING ON STEEP SLOPES

DECOMMISSIONING/DEMOLITION

▲ NOT APPLICABLE TO SOFT LANDSCAPE WORKS

REFER TO THE DESIGNER'S HAZARD RISK REGISTER FOR FURTHER DETAILS.
IT IS ASSUMED THAT ALL THE WORKS ON THIS DRAWING WILL BE CARRIED OUT BY A COMPETENT CONTRACTOR WHO HAS CARRIED OUT A COMPREHENSIVE RISK ASSESSMENT.

- LEGEND**
- General**
- Site boundary
- Trees**
- Existing tree to be retained
 - Proposed semi mature tree (SM)
 - Proposed extra heavy standard tree (EHS)
 - Proposed heavy standard tree (HS)
 - Proposed feathered heavy standard tree (LF)
 - Tree Root Protection Area (RPA)
- Soft Landscape**
- Proposed embankment grass seeding (Q30.310)
 - Proposed hard-seeding amenity grass seeding (Q30.311)
 - Proposed soft-seeding amenity grass seeding (Q30.312)
 - Proposed native wildflower meadow seeding (Q30.313)
 - Proposed native shade tolerant wildflower meadow seeding (Q30.314)
 - Proposed native structural shrubs (Q31)
 - Proposed native riparian planting (Q31)
 - Proposed bulb planting (Q31)

- Notes:**
- This drawing is to be read in conjunction with all relevant drawings and specifications, including but not limited to:
 - Detailed Hard Landscape Plans (P11742-ARP-YL-001-001-DR-AL-1910 to 1911)
 - Detailed Soft Landscape Plans and Schedule (P11742-ARP-YL-001-001-DR-AL-1912 to 1914)
 - Detailed Playground Plan (P11742-ARP-YL-001-001-DR-AL-1915)
 - Landscape Setting Out Drawings (P11742-ARP-YL-001-001-DR-AL-1916 to 1917)
 - Landscape Details (P11742-ARP-YL-001-001-DR-AL-1920 to 1930)
 - Landscape Specification: Q references in annotations correlate with relevant clauses within this specification (P11742-ARP-YL-001-SP-AL-0243)
 - Relevant Civil, Structural and Geotechnical drawings and specifications
 - Refer to Arboricultural Implications Assessment for details regarding existing trees on site. Document reference: 17271/PF
 - For services information refer to utilities plans (P11742-ARP-YL-001-001-DR-C-0105)
 - Where written dimensions are provided, these take precedence over any dimensions scaled from the drawings.
 - All dimensions and levels are to be confirmed on site by the contractor.
 - All ground adjacent to the proposed works that is disturbed is to be made good.
 - The contractor to ensure co-ordination of designs from all disciplines and sub-contractors prior to commencement of works.
 - Any discrepancies and/or ambiguities between information on this drawing and information provided elsewhere should be reported immediately before proceeding.
 - This drawing is based on topographical survey information produced by Survey Operations Ltd received 21.10.2020
 - All works in the Root Protection Area of existing trees to be undertaken with appropriate working methods and protection in accordance with BS 5837 and the Arboricultural Method Statement.
 - Finished levels to be as per finished levels drawing (P11742-ARP-YL-001-001-DR-C-1600)
 - This drawing is intended to be viewed in colour

Updated notes for HPBC acceptance

CDZ	14/10/22	LC	GD	ZT
CDZ	14/10/22	SS	GD	ZT

Updated in response to CRT comments

CDZ	14/10/22 <td>SS</td> <td>GD</td> <td>ZT</td>	SS	GD	ZT
-----	--	----	----	----

Issued for Stage 4

P1	08/04/22	SS	GD	ZT
----	----------	----	----	----

Issue Date By Chkd Appt

ARUP

Admiral House, Rose Wharf,
78 East Street, Leeds, LS2 8RE
Tel +44(0)113 242 8498 Fax +44(0)113 242 8573
www.arup.com

Client

Canal & River Trust

Job Title
Toddbrook Reservoir

Drawing Title
**Memorial Park
Detailed Soft Landscape Plan
Sheet 1 of 3**

Scale at A0
1:200

Discipline
Landscape - Design

Job No
277087-00

Drawing No
P11742-ARP-YL-001-001-DR-AL-1912

Drawing Status
A4 - AUTHORISED AND ACCEPTED

Issue
C02