



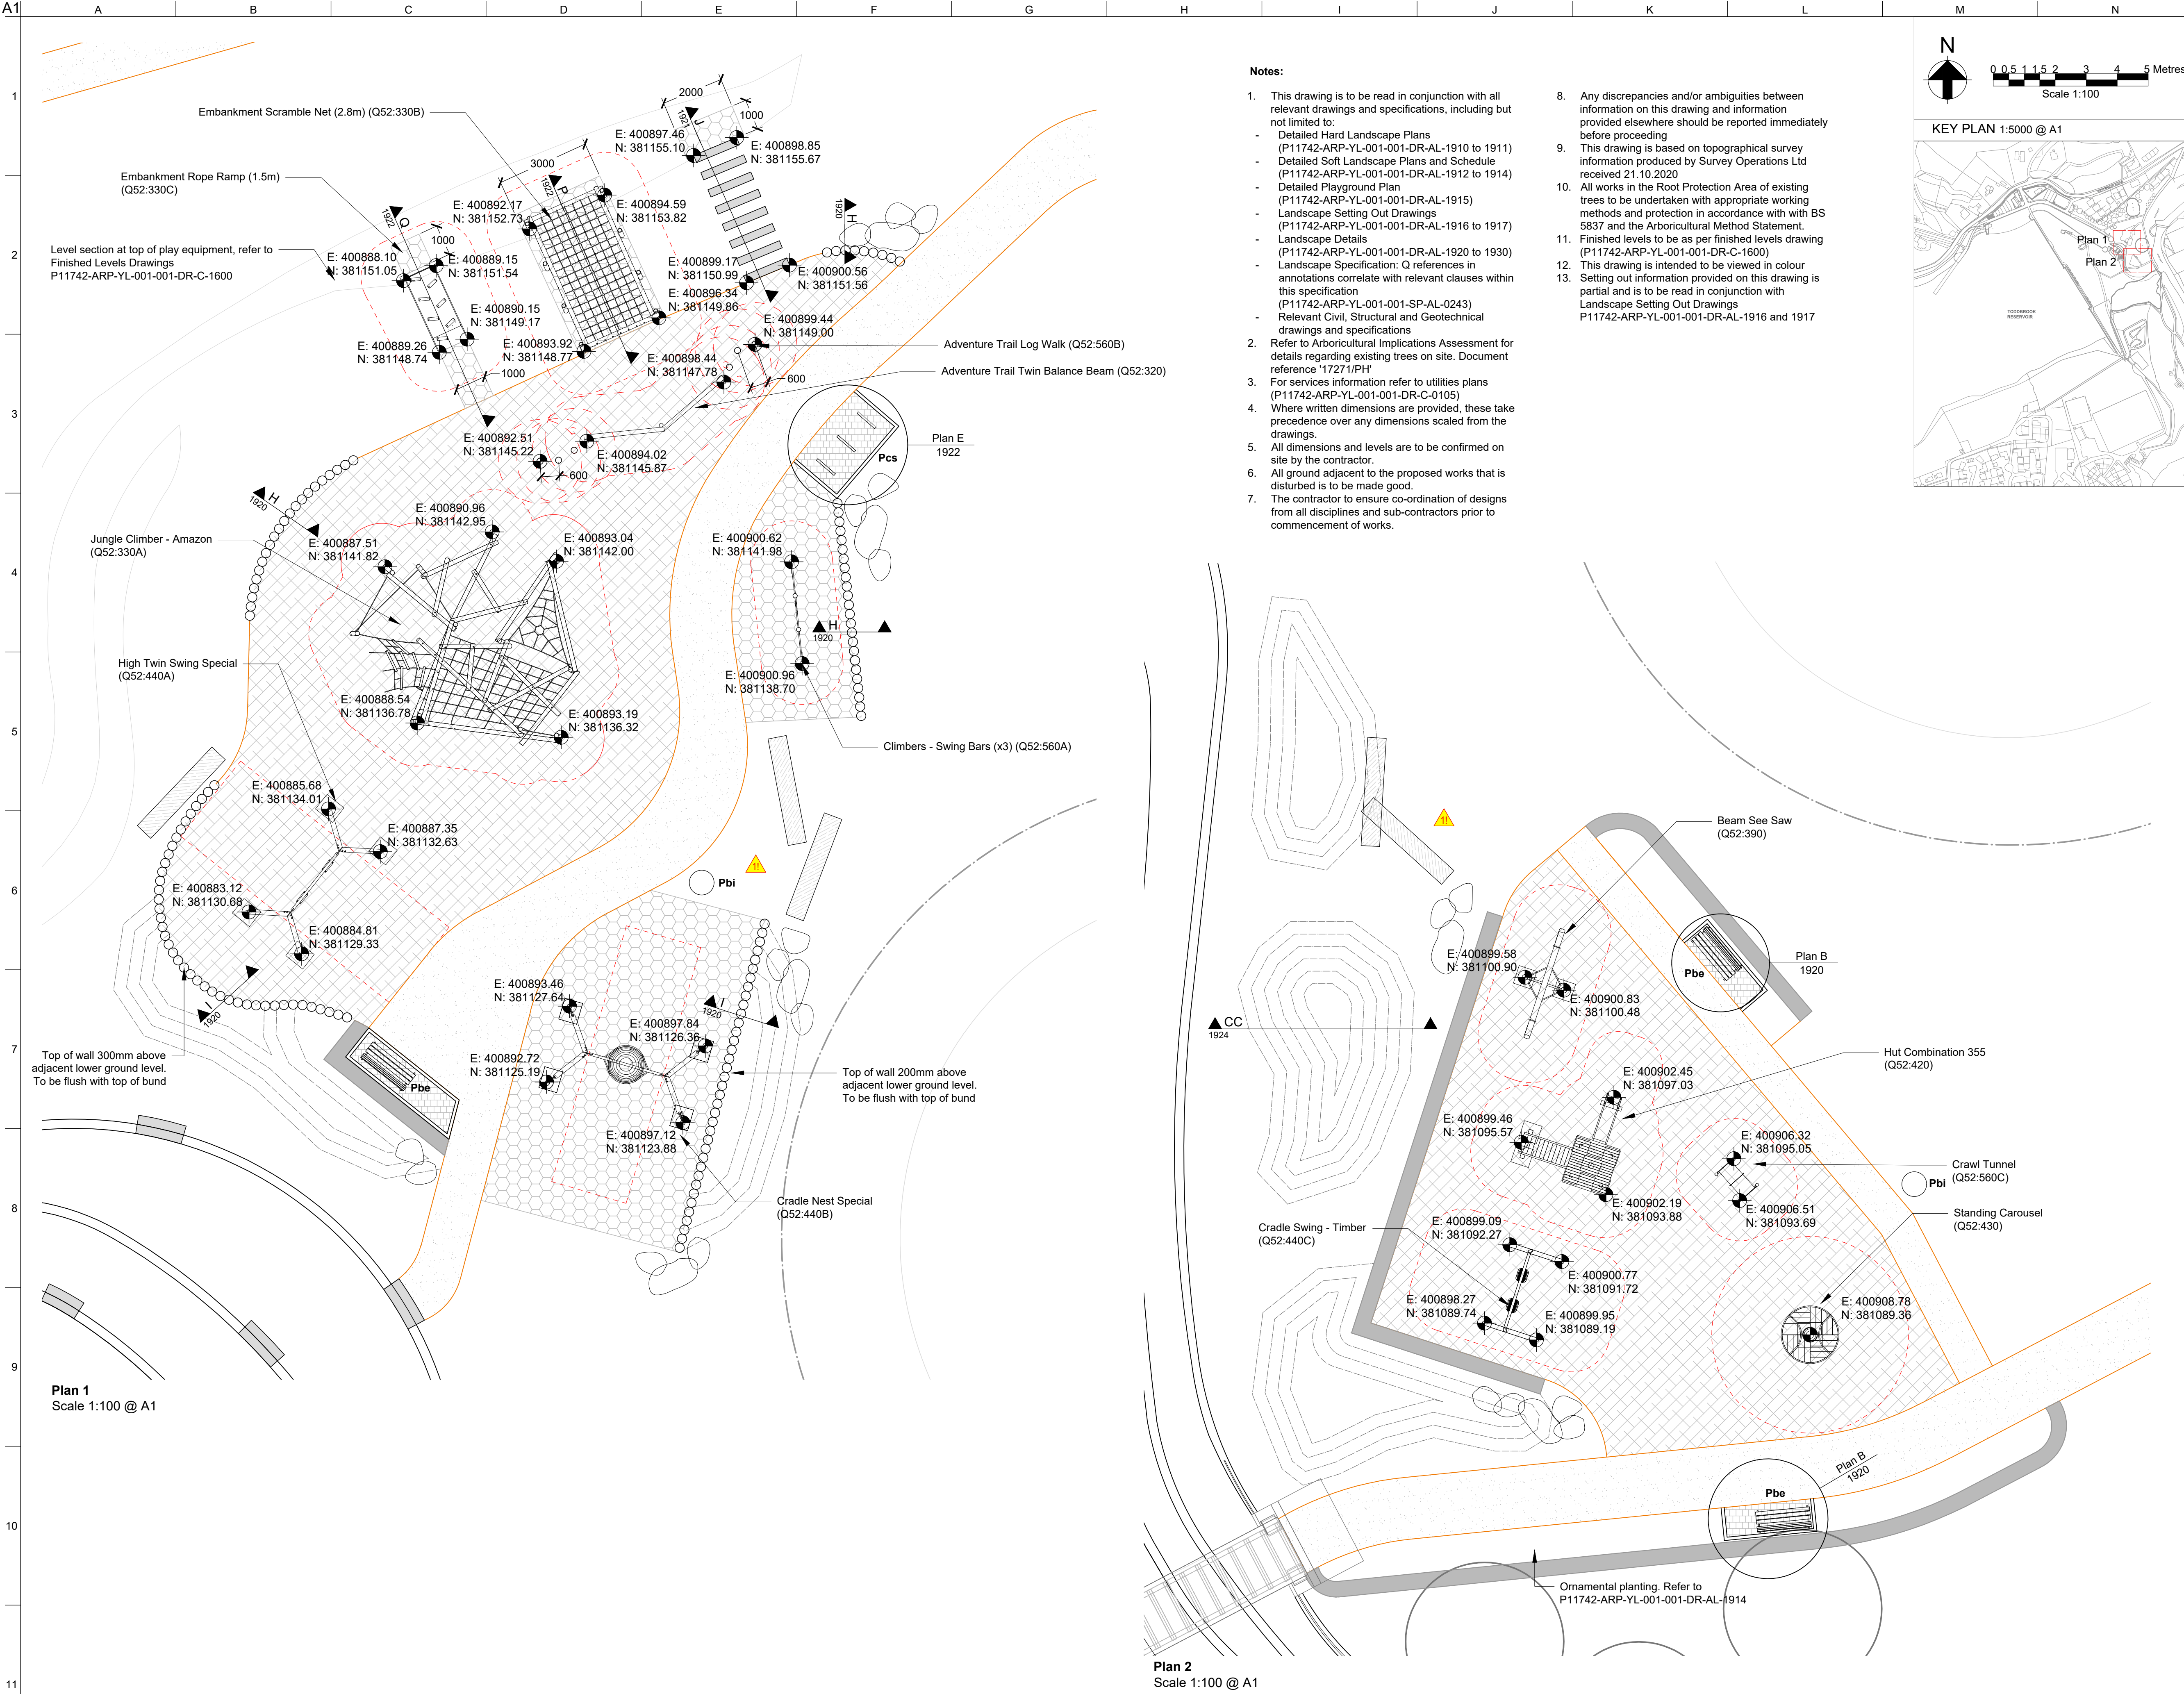

- Notes:**
- This drawing is to be read in conjunction with all relevant drawings and specifications, including but not limited to:
 - Detailed Hard Landscape Plans (P11742-ARP-YL-001-001-DR-AL-1910 to 1911)
 - Detailed Soft Landscape Plans and Schedule (P11742-ARP-YL-001-001-DR-AL-1912 to 1914)
 - Detailed Playground Plan (P11742-ARP-YL-001-001-DR-AL-1915)
 - Landscape Setting Out Drawings (P11742-ARP-YL-001-001-DR-AL-1916 to 1917)
 - Landscape Details (P11742-ARP-YL-001-001-DR-AL-1920 to 1930)
 - Landscape Specification: Q references in annotations correlate with relevant clauses within this specification (P11742-ARP-YL-001-001-SP-AL-0243)
 - Relevant Civil, Structural and Geotechnical drawings and specifications
 - Refer to Arboricultural Implications Assessment for details regarding existing trees on site. Document reference '17271/PH'
 - For services information refer to utilities plans (P11742-ARP-YL-001-001-DR-C-0105)
 - Where written dimensions are provided, these take precedence over any dimensions scaled from the drawings.
 - All dimensions and levels are to be confirmed on site by the contractor.
 - All ground adjacent to the proposed works that is disturbed is to be made good.
 - The contractor to ensure co-ordination of designs from all disciplines and sub-contractors prior to commencement of works.
 - Any discrepancies and/or ambiguities between information on this drawing and information provided elsewhere should be reported immediately before proceeding.
 - This drawing is based on topographical survey information produced by Survey Operations Ltd received 21.10.2020
 - All works in the Root Protection Area of existing trees to be undertaken with appropriate working methods and protection in accordance with BS 5837 and the Arboricultural Method Statement.
 - Finished levels to be as per finished levels drawing (P11742-ARP-YL-001-001-DR-C-1600)
 - This drawing is intended to be viewed in colour
 - Setting out information provided on this drawing is partial and is to be read in conjunction with Landscape Setting Out Drawings
 - P11742-ARP-YL-001-001-DR-AL-1916 and 1917

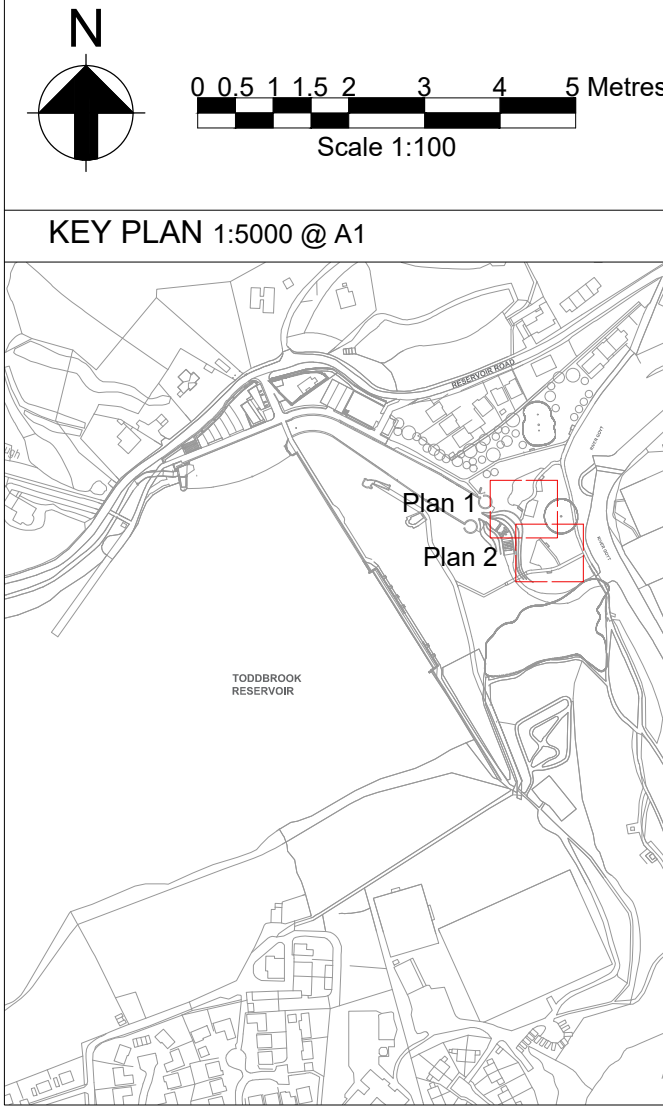

SAFETY, HEALTH AND ENVIRONMENTAL INFORMATION

IN ADDITION TO THE HAZARDS/RISKS NORMALLY ASSOCIATED WITH THE TYPES OF WORK DETAILED ON THIS DRAWING, NOTE THE FOLLOWING:

CONSTRUCTION

MANUAL HANDLING RISK OF PLAY BOULDERS AND PLAY LOGS. ALLOW FOR ALTERNATIVE LIFTING METHODS

MAINTENANCE/CLEANING/OPERATION

NONE

DECOMMISSIONING/DEMOLITION

MANUAL HANDLING RISK OF PLAY BOULDERS AND PLAY LOGS. ALLOW FOR ALTERNATIVE LIFTING METHODS

REFER TO THE DESIGNER'S HAZARD RISK REGISTER FOR FURTHER DETAILS.
IT IS ASSUMED THAT ALL THE WORKS ON THIS DRAWING WILL BE CARRIED OUT BY A COMPETENT CONTRACTOR WHO HAS CARRIED OUT A COMPREHENSIVE RISK ASSESSMENT.

LEGEND

- General**
- Site boundary
 - Detailed section reference Drawing reference
 - Detailed section reference Drawing reference
- Furniture**
- Proposed litter bin (Q50:240)
 - Heritage bench (Q50:220)
 - Cycle stands (Q50:210)
 - Glacial boulders (Q52:360A)
 - Play Logs (Q52:360B)
 - Play equipment fall zone
 - Log palisade wall (Q10:200B)
- Play Safety Surface**
- Play Bark Mulch (Q26:310)
 - Rubber Grass Safety Mat (Q26:340)
- Pedestrian Edging/Kerbs**
- Timber edging board (Q10:200A)

Updated notes for HPBC acceptance					
C02	14/10/22	LC	GD	ZT	
Updated in response to CRT comments					
C01	13/05/22	SS	GD	ZT	
Issued for Stage 4					
P1	08/04/22	SS	GD	ZT	
Rev	Date	By	Chkd	Appd	

ARUP

Admiral House, Rose Wharf,
78 East Street, Leeds, LS9 8EE
Tel +44(0)113 242 8498 Fax +44(0)113 242 8573
www.arup.com



Project Title
Toddbrook Reservoir

Drawing Title
Memorial Park
Detailed Playground Plan

Scale at A1 1:100

Role Landscape - Design

Suitability A4 - AUTHORISED AND ACCEPTED

Arup Job No 277087-00 Rev C02

Name P11742-ARP-YL-001-001-DR-AL-1915