


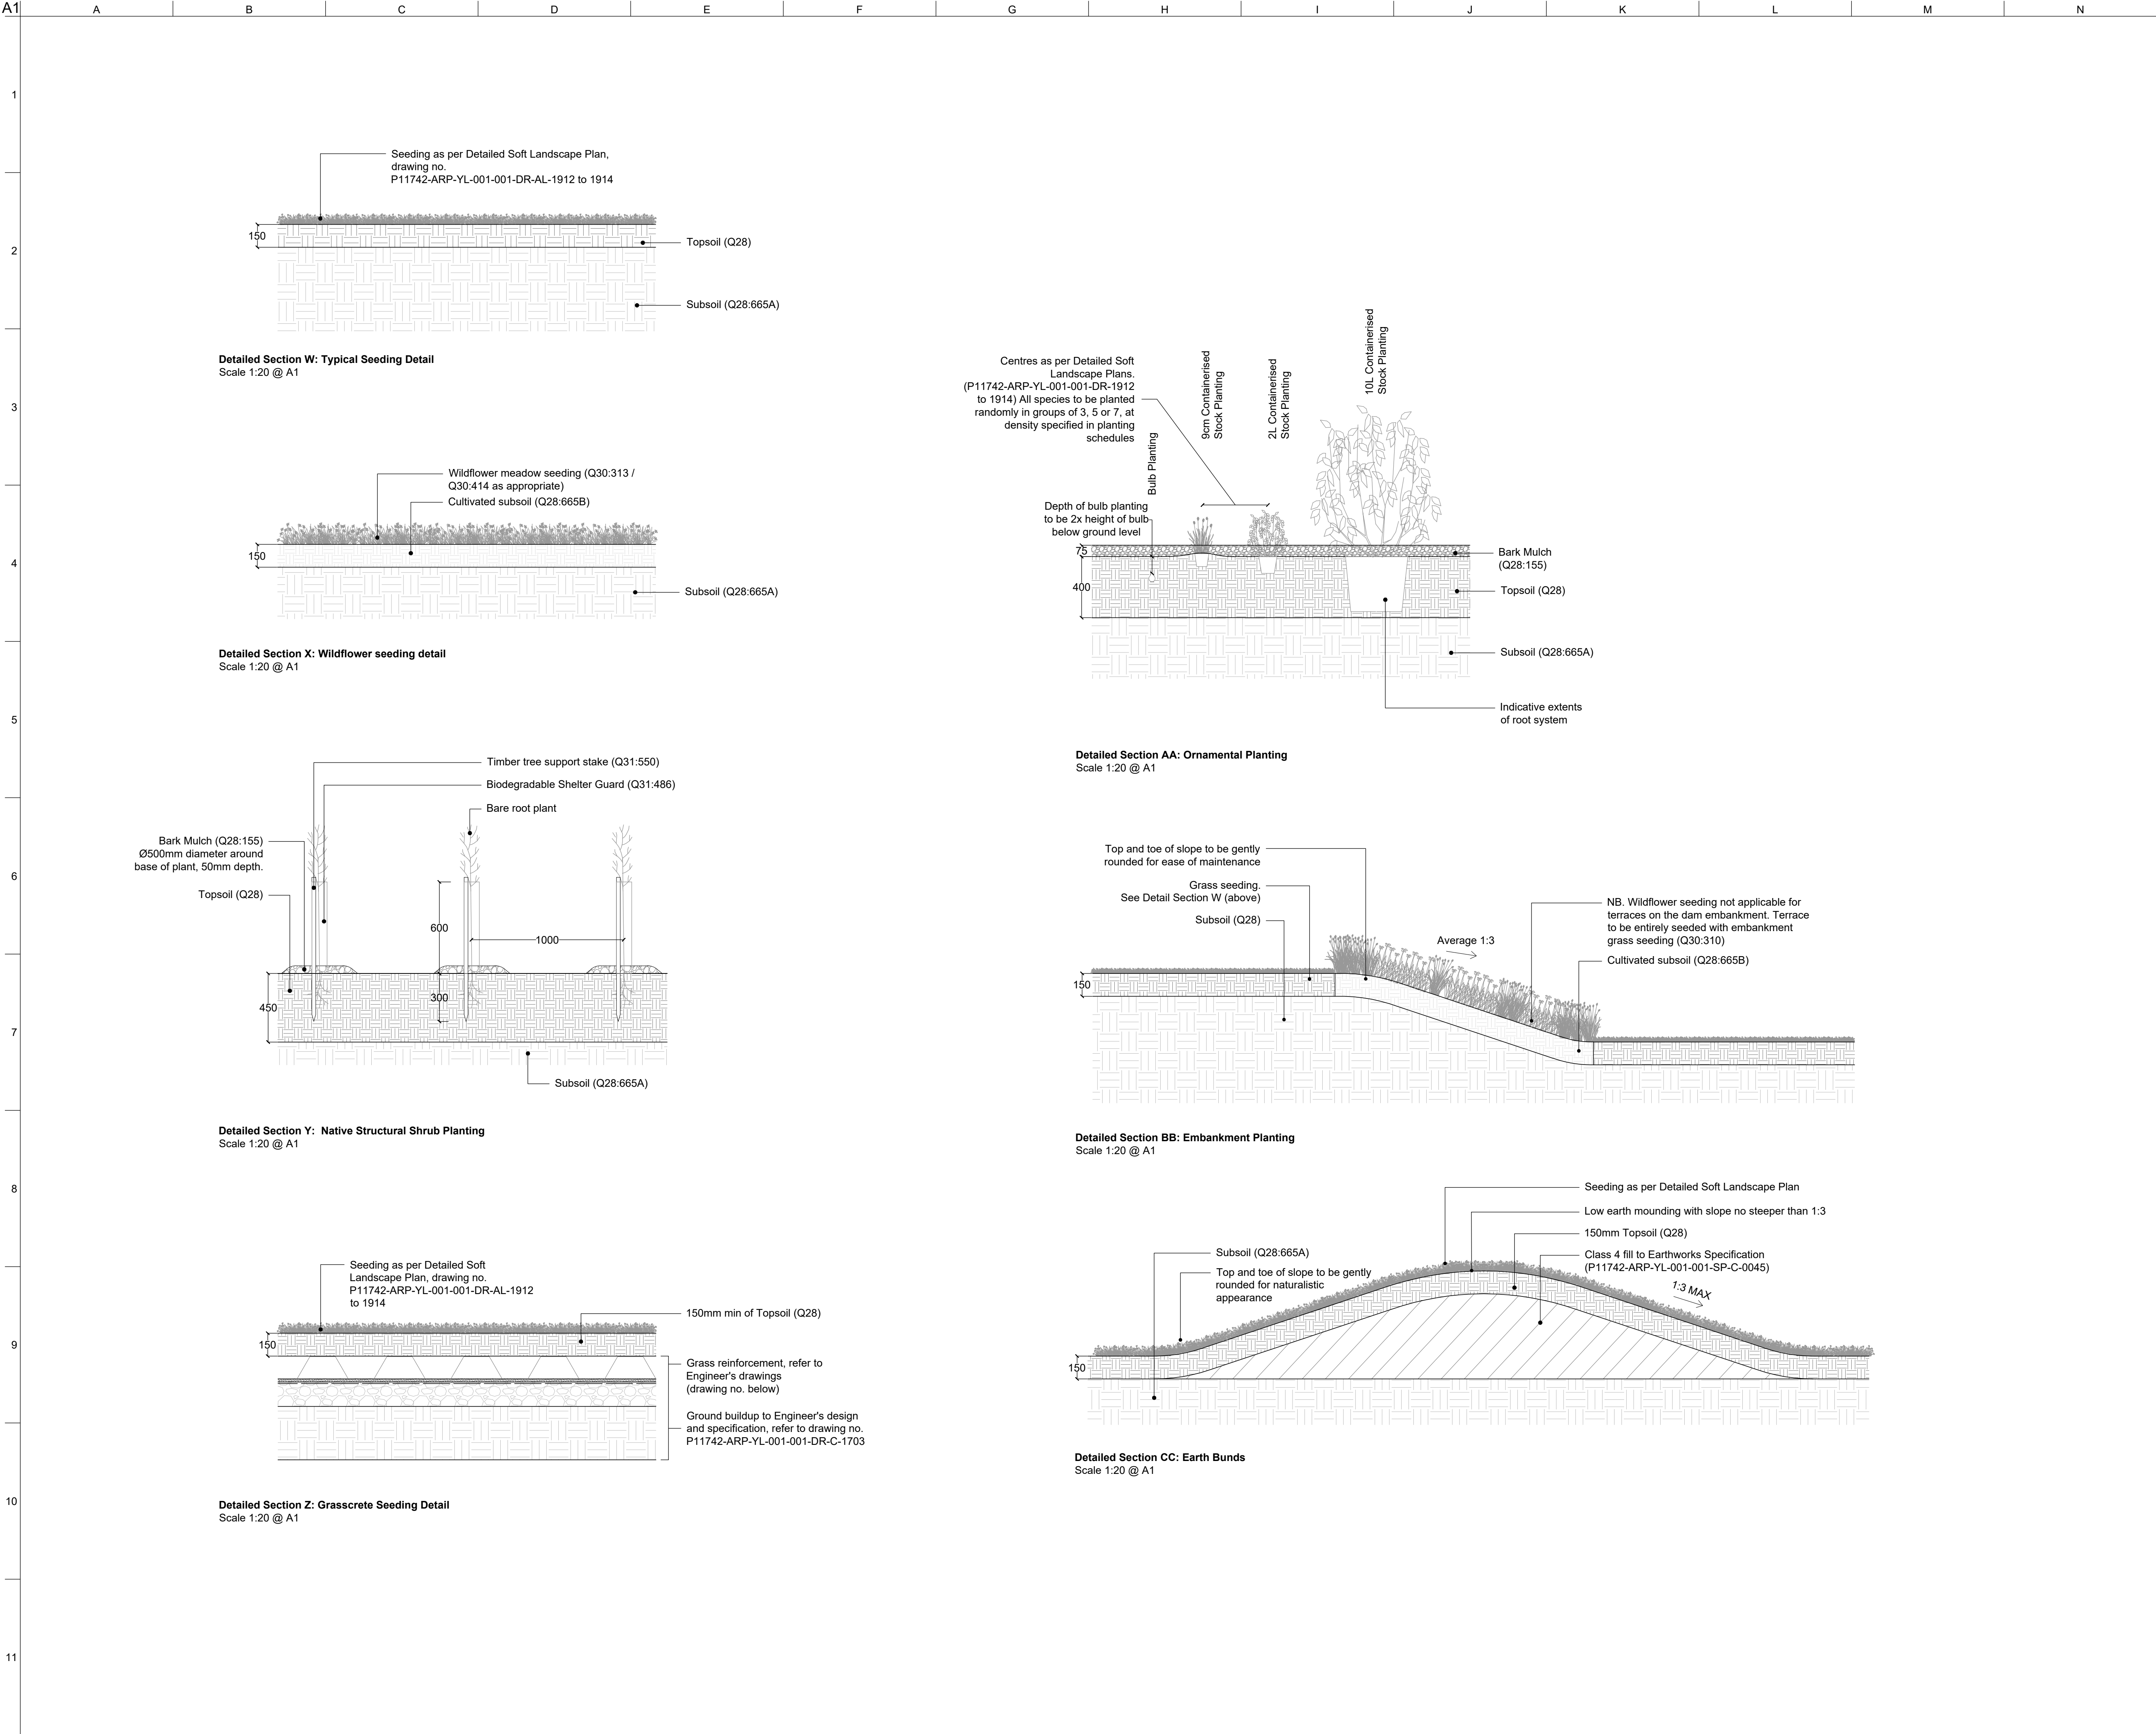


SAFETY, HEALTH AND ENVIRONMENTAL INFORMATION

IN ADDITION TO THE HAZARDS/RISKS NORMALLY ASSOCIATED WITH THE TYPES OF WORK DETAILED ON THIS DRAWING, NOTE THE FOLLOWING:

CONSTRUCTION
NONE
MAINTENANCE/CLEANING/OPERATION
NONE
DECOMMISSIONING/DEMOLITION
NONE

REFER TO THE DESIGNER'S HAZARD RISK REGISTER FOR FURTHER DETAILS.
IT IS ASSUMED THAT ALL THE WORKS ON THIS DRAWING WILL BE CARRIED OUT BY A COMPETENT CONTRACTOR WHO HAS CARRIED OUT A COMPREHENSIVE RISK ASSESSMENT.

- Notes**
- This drawing is to be read in conjunction with all relevant drawings and specifications, including but not limited to:
 - Detailed Hard Landscape Plans (P11742-ARP-YL-001-001-DR-AL-1910 to 1911)
 - Detailed Soft Landscape Plans and Schedule (P11742-ARP-YL-001-001-DR-AL-1912 to 1914)
 - Detailed Playground Plan (P11742-ARP-YL-001-001-DR-AL-1915)
 - Landscape Setting Out Drawings (P11742-ARP-YL-001-001-DR-AL-1916 to 1917)
 - Landscape Details (P11742-ARP-YL-001-001-DR-AL-1920 to 1930)
 - Landscape Specification: Q references in annotations correlate with relevant clauses within this specification (P11742-ARP-YL-001-001-SP-AL-0243)
 - Relevant Civil, Structural and Geotechnical drawings and specifications
 - Refer to Arboricultural Implications Assessment for details regarding existing trees on site. Document reference '17271/PH'
 - For services information refer to utilities plans (P11742-ARP-YL-001-001-DR-C-0105)
 - Where written dimensions are provided, these take precedence over any dimensions scaled from the drawing.
 - All dimensions and levels are to be confirmed on site by the contractor.
 - All ground adjacent to the proposed works that is disturbed is to be made good.
 - The contractor to ensure co-ordination of designs from all disciplines and sub-contractors prior to commencement of works.
 - Any discrepancies and/or ambiguities between information on this drawing and information provided elsewhere should be reported immediately before proceeding
 - This drawing is based on topographical survey information produced by Survey Operations Ltd received 21.10.2020
 - All works in the Root Protection Area of existing trees to be undertaken with appropriate working methods and protection in accordance with with BS 5837 and the Arboricultural Method Statement.
 - Finished levels to be as per finished levels drawing (P11742-ARP-YL-001-001-DR-C-1600)
 - This drawing is intended to be viewed in colour

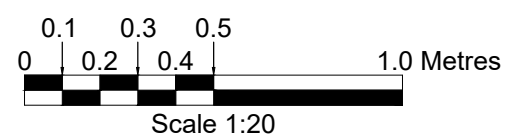

Updated notes for HPBC acceptance				
C02	14/10/22	LC	GD	ZT
Updated in response to CRT comments				
C01	13/05/22	SS	GD	ZT
Issued for Stage 4				
P1	08/04/22	SS	GD	ZT
Rev	Date	By	Chkd	Appd

ARUP

Admiral House, Rose Wharf,
78 East Street, Leeds, LS9 8EE
Tel +44(0)113 242 8498 Fax +44(0)113 242 8573
www.arup.com

Client

Project Title
Toddbrook Reservoir

Drawing Title
**Memorial Park
Soft Landscape Details
Sheet 2 of 2**

Scale at A1	As shown
Role	Landscape - Design
Suitability	A4 - AUTHORISED AND ACCEPTED
Arup Job No	Rev
277087-00	C02
Name	
P11742-ARP-YL-001-001-DR-AL-1924	