


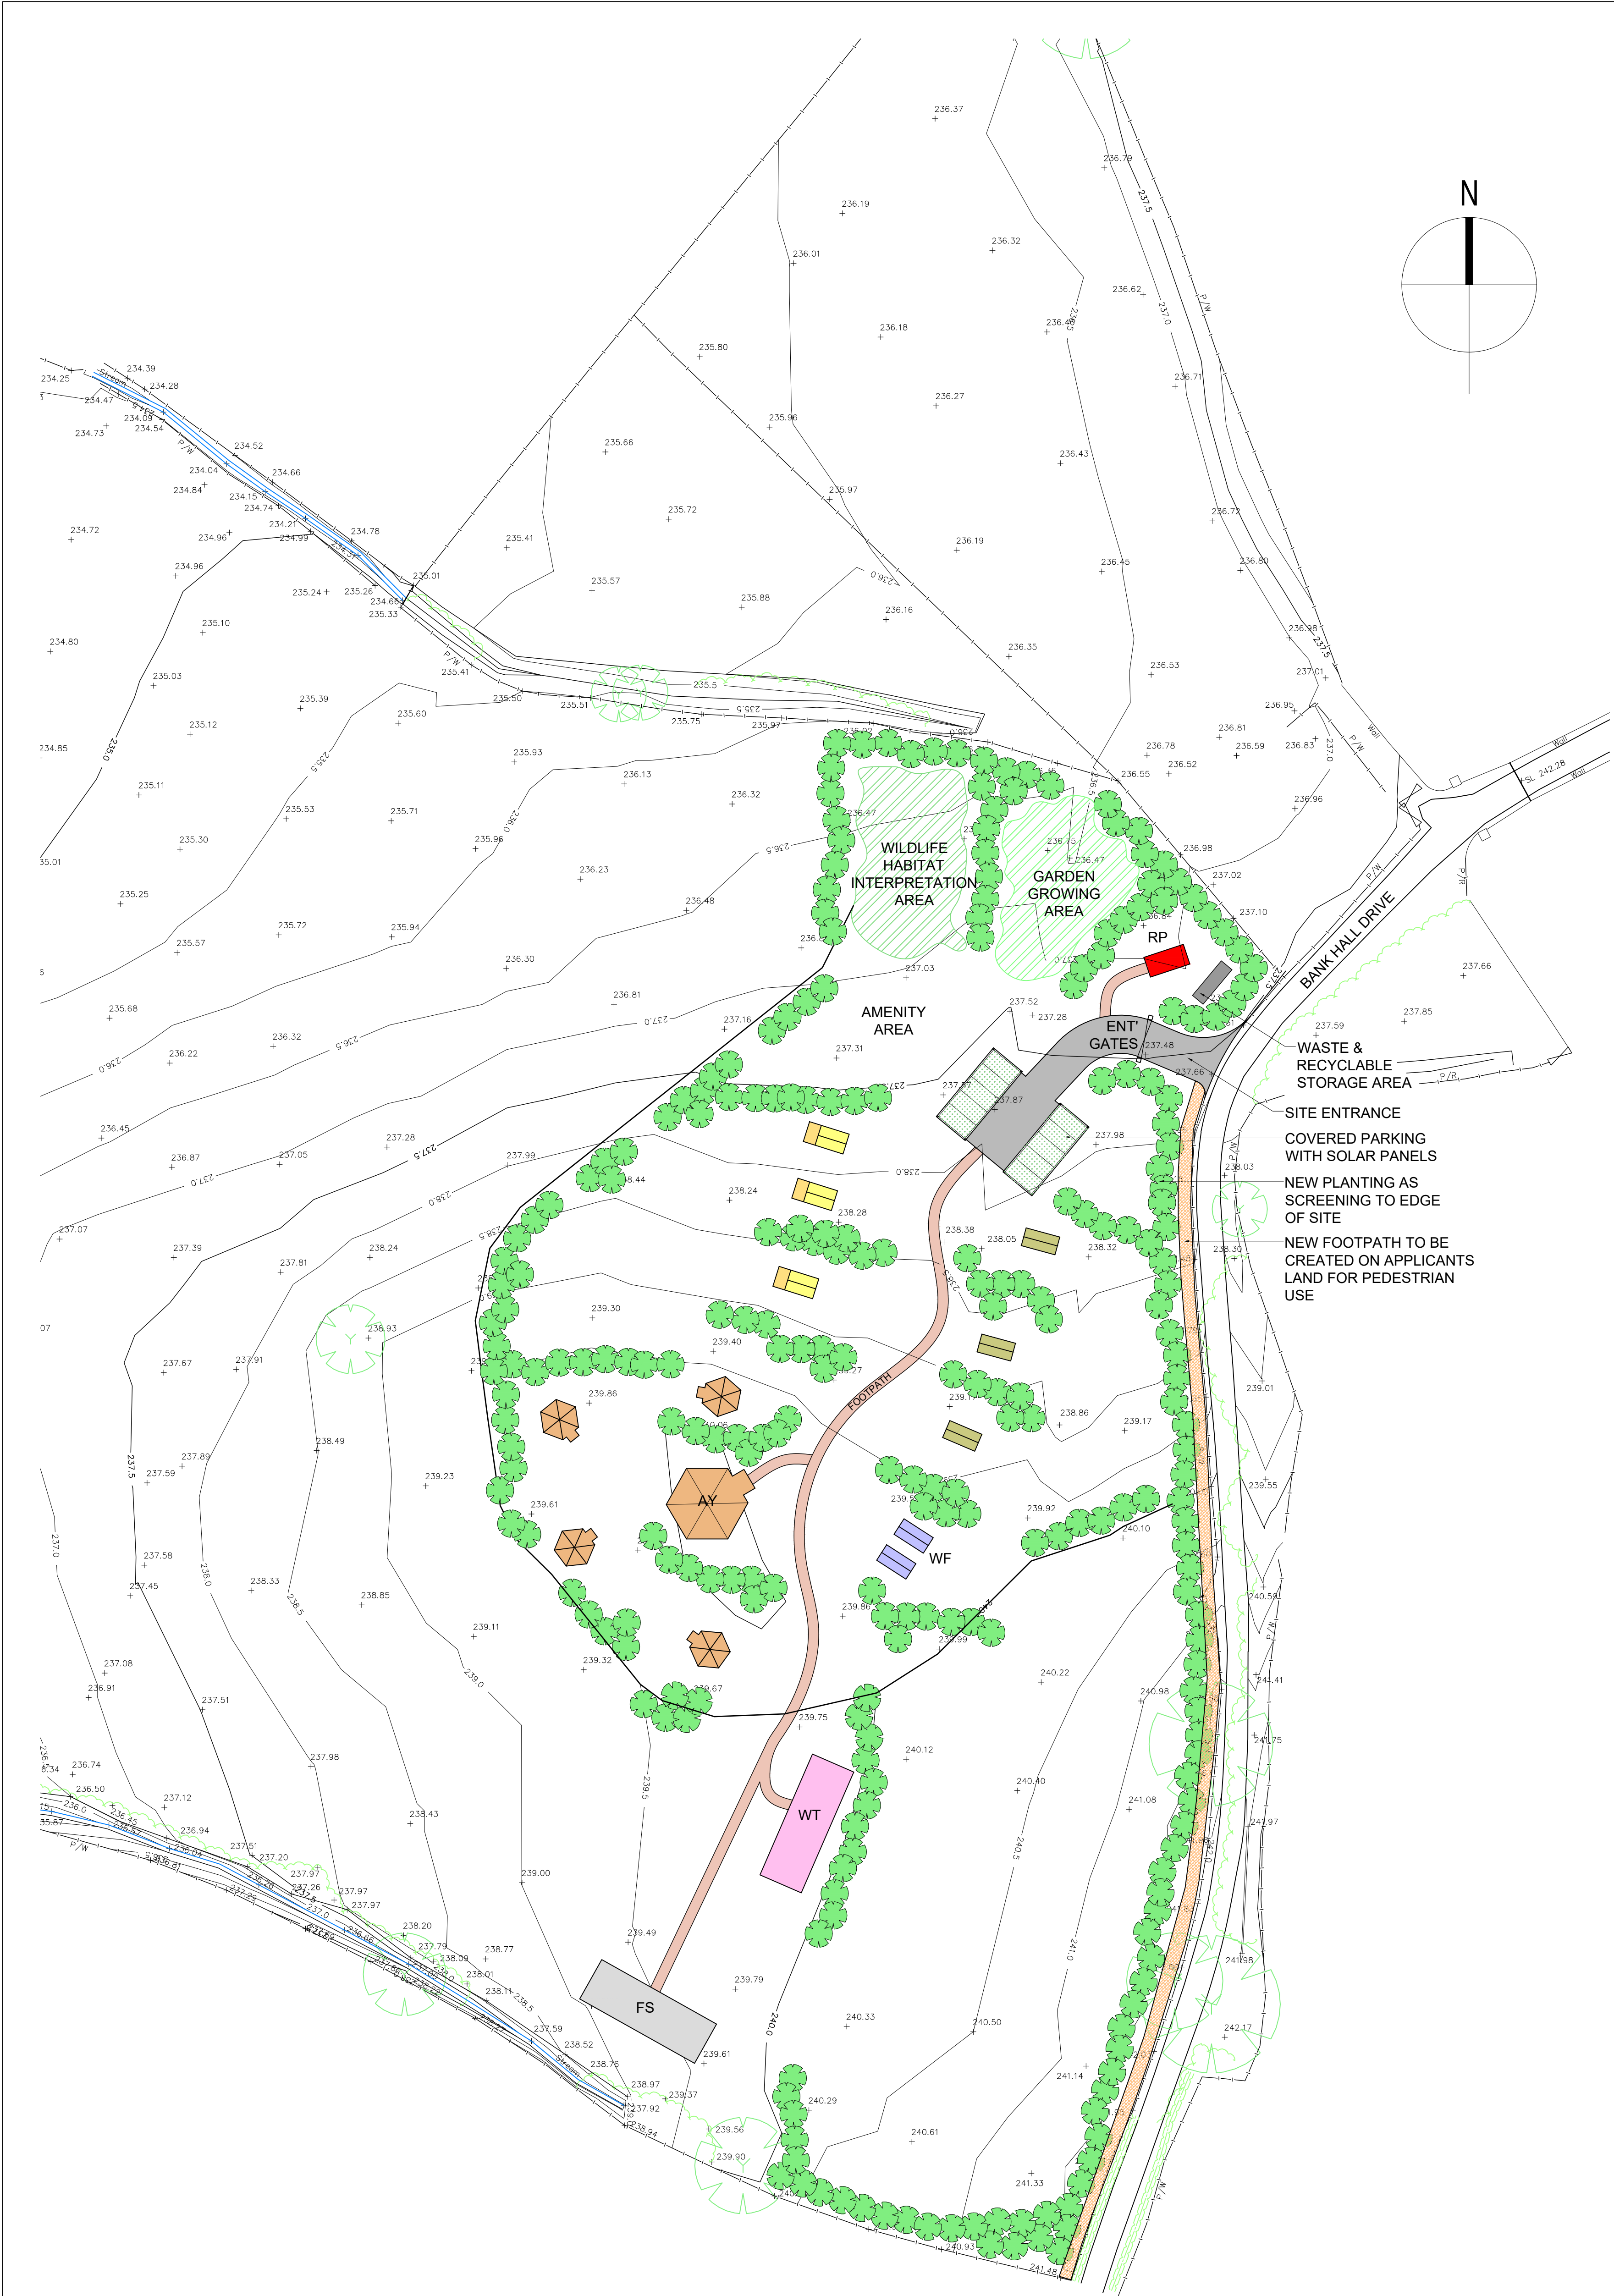

- KEY**
- GLAMPING POD x 3
 - SHEPHERD'S HUT x 3
 - YURT x 4
 - ACTIVITY YURT
 - WF WASHING/TOILET FACILITIES
 - FS FIELD STORAGE SHELTER / BIKES
 - PERMEABLE FOOTPATH
 - RP RECEPTION POD
 - FOOTPATH ADJACENT ROAD
 - COVERED PARKING
 - WT WASTE TREATMENT & SOAKAWAY

A: Plan scaled to 1:500. Waste storage area shown adjacent site entrance. 11/2022

PROJECT
High Peak Retreat
Land off Long Lane
Chapel-en-le-Frith

DRAWING
Proposed Site Plan
Landscaping Details

DATE	DRAWN	SCALE AT A1	JOB	DWG	REV
08/22	LCS	1:500	07022	02	A

ODL OULSNAM DESIGN LTD
Creative Architecture & Planning
Exclusive Interior Design

Oulsnam Design Limited
Miford Stables, Miford, Bakewell, Derbyshire, DE45 1DX
T: 01629 814431
E: info@oulsnam.com
W: www.oulsnam.com

Registered in England No. 3355869

This drawing and all the information shown is the property of Oulsnam Design and shall not be copied whole, or in part, or used for any other purpose without written permission of the company.