


General Notes

finished level of manage to be 171.00 metres.  
Cut volume to be 1650 m3  
Fill volume to be 1500 m3

Surplus subsoil to be used on various field depressions  
as part of general field maintenance.

Topsoil to be mixed with horse muck & spread on fields.

1200mm high timber post & rail fence to be installed  
at top and bottom of banking around manage see detail.

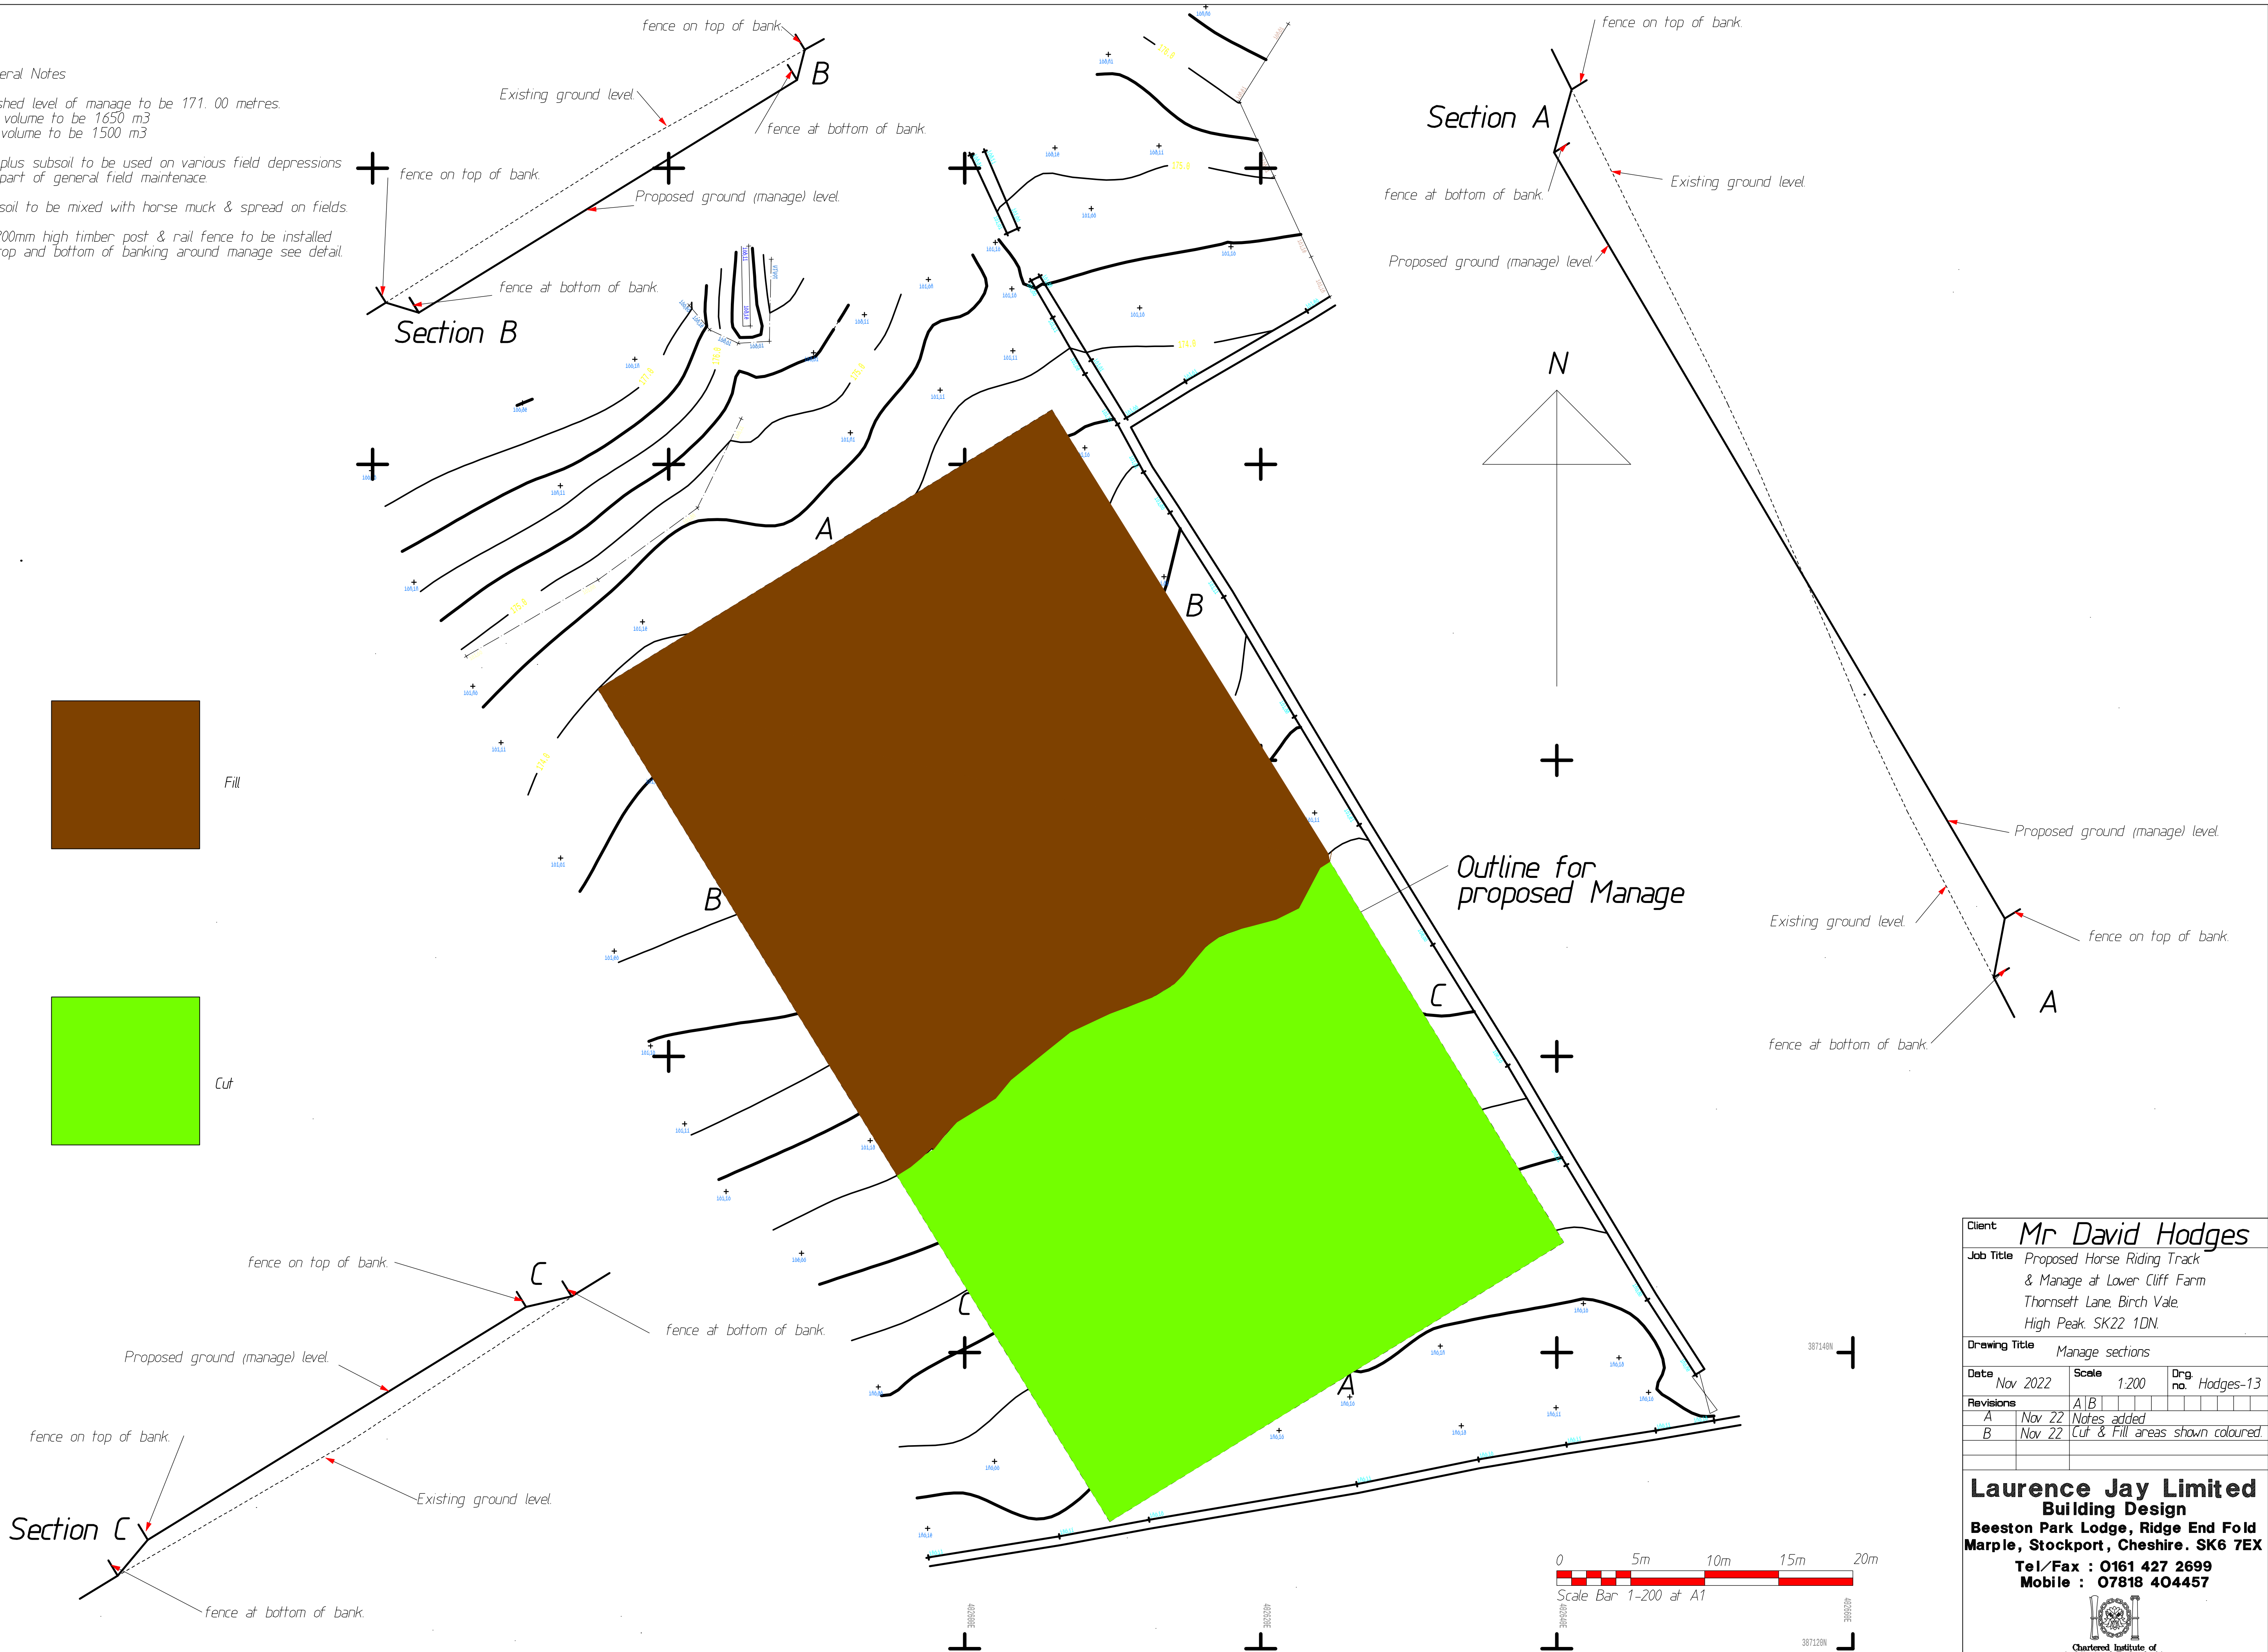

|                                      |   |        |                                  |
|--------------------------------------|---|--------|----------------------------------|
| Client                               | Mr David Hodges   |        |                                  |
| Job Title                            | Proposed Horse Riding Track<br>& Manage at Lower Cliff Farm<br>Thornsett Lane, Birch Vale,<br>High Peak, SK22 1DN. |        |                                  |
| Drawing Title                        | Manage sections   |        |                                  |
| Date                                 | Nov 2022   | Scale  | 1:200                            |
| Revisions                            | A   | Nov 22 | Notes added                      |
|                                      | B   | Nov 22 | Cut & Fill areas shown coloured. |
| Laurence Jay Limited                 |   |        |                                  |
| Building Design                      |   |        |                                  |
| Beeston Park Lodge, Ridge End Fold   |   |        |                                  |
| Marple, Stockport, Cheshire, SK6 7EX |   |        |                                  |
| Tel/Fax : 0161 427 2699              |   |        |                                  |
| Mobile : 07818 404457                |   |        |                                  |
|                                      |   |        |                                  |