


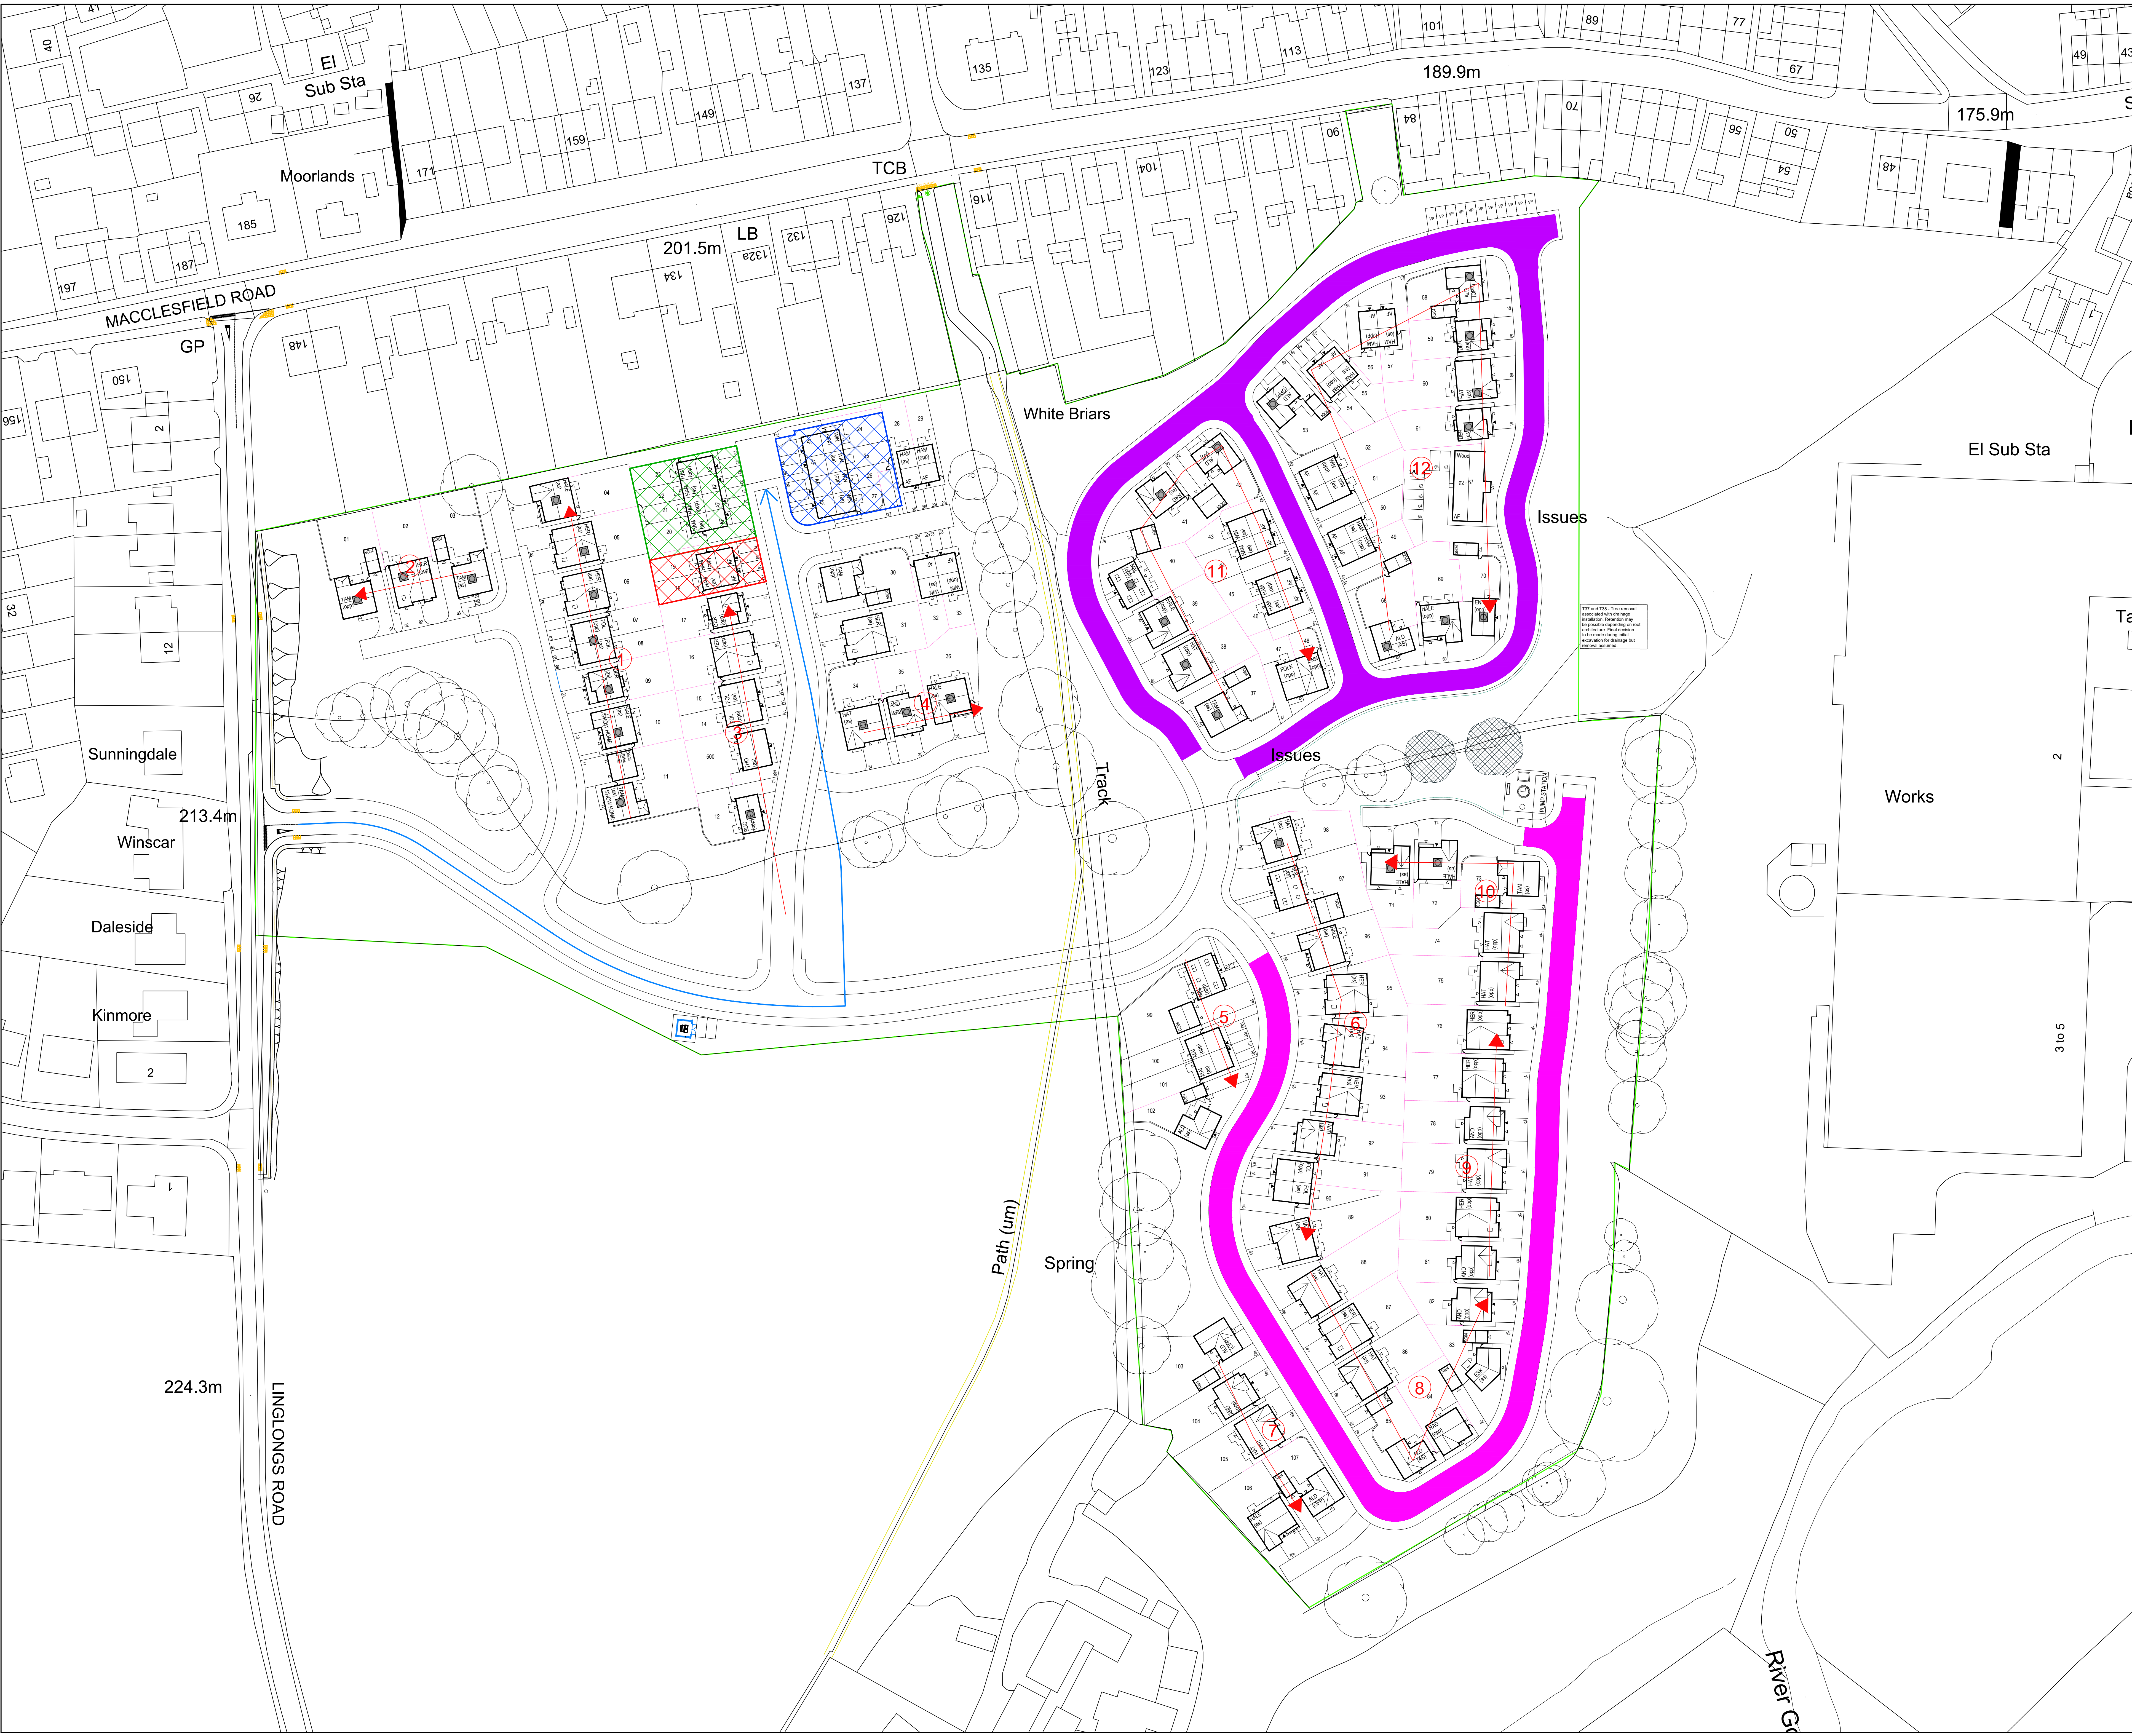

WARNING TO HOUSE-PURCHASERS
Property Misdescriptions Act 1991.
Buyers are warned that this is a working drawing and is not intended to be treated as descriptive material describing, in relation to any particular property or development, any of the specified matters prescribed by any Order made under the above Act. The contents of this drawing may be subject to change at any time and alterations and variations may occur during the progress of the works without revision of the drawing. Consequently the layout, form, content and dimensions of the finished construction may differ materially from those shown. Nor do the contents of this drawing constitute a contract, part of any contract or warranty.

Barratt site offices.

Barratt car park.

Barratt brick store

Phase 3 Roads and Sewers
(weeks 60-80)

Phase 4 Roads and
Sewers (weeks 80-100)

Order of Build.

Access for Contractors

T27 and T28 - Tree removal associated with drainage installation. Retention only. The removal depending on root structure. Tree removal to be made during initial excavation for drainage but removal assured.

C	Latest planning layout used as background (Rev X).	02.05.19	FB
B	Secondary access removed as per HO comments.	17.08.18	AD
A	Plan updated to suit revised layout. Amalgamated onto one plan for clarity.	07.12.17	JSM
REV	DESCRIPTION	DATE	DRAWN



BARRATT
HOMES

MANCHESTER

Barratt Homes Manchester
(A division of BDW Trading Ltd)
4 Brindley Road
City Park
Manchester
M16 9HG
Tel: 0161 872 0161
Fax: 0161 855 2828

Job Linglongs Road Whaley Bridge			
Title Construction Method Statement Appendix 1 Plan 3			
Design By FB	Date 14.07.17	Drawing Number 466/ED/CMS1	Rev C
C.A.D By FB	Scale @ 1:500		