


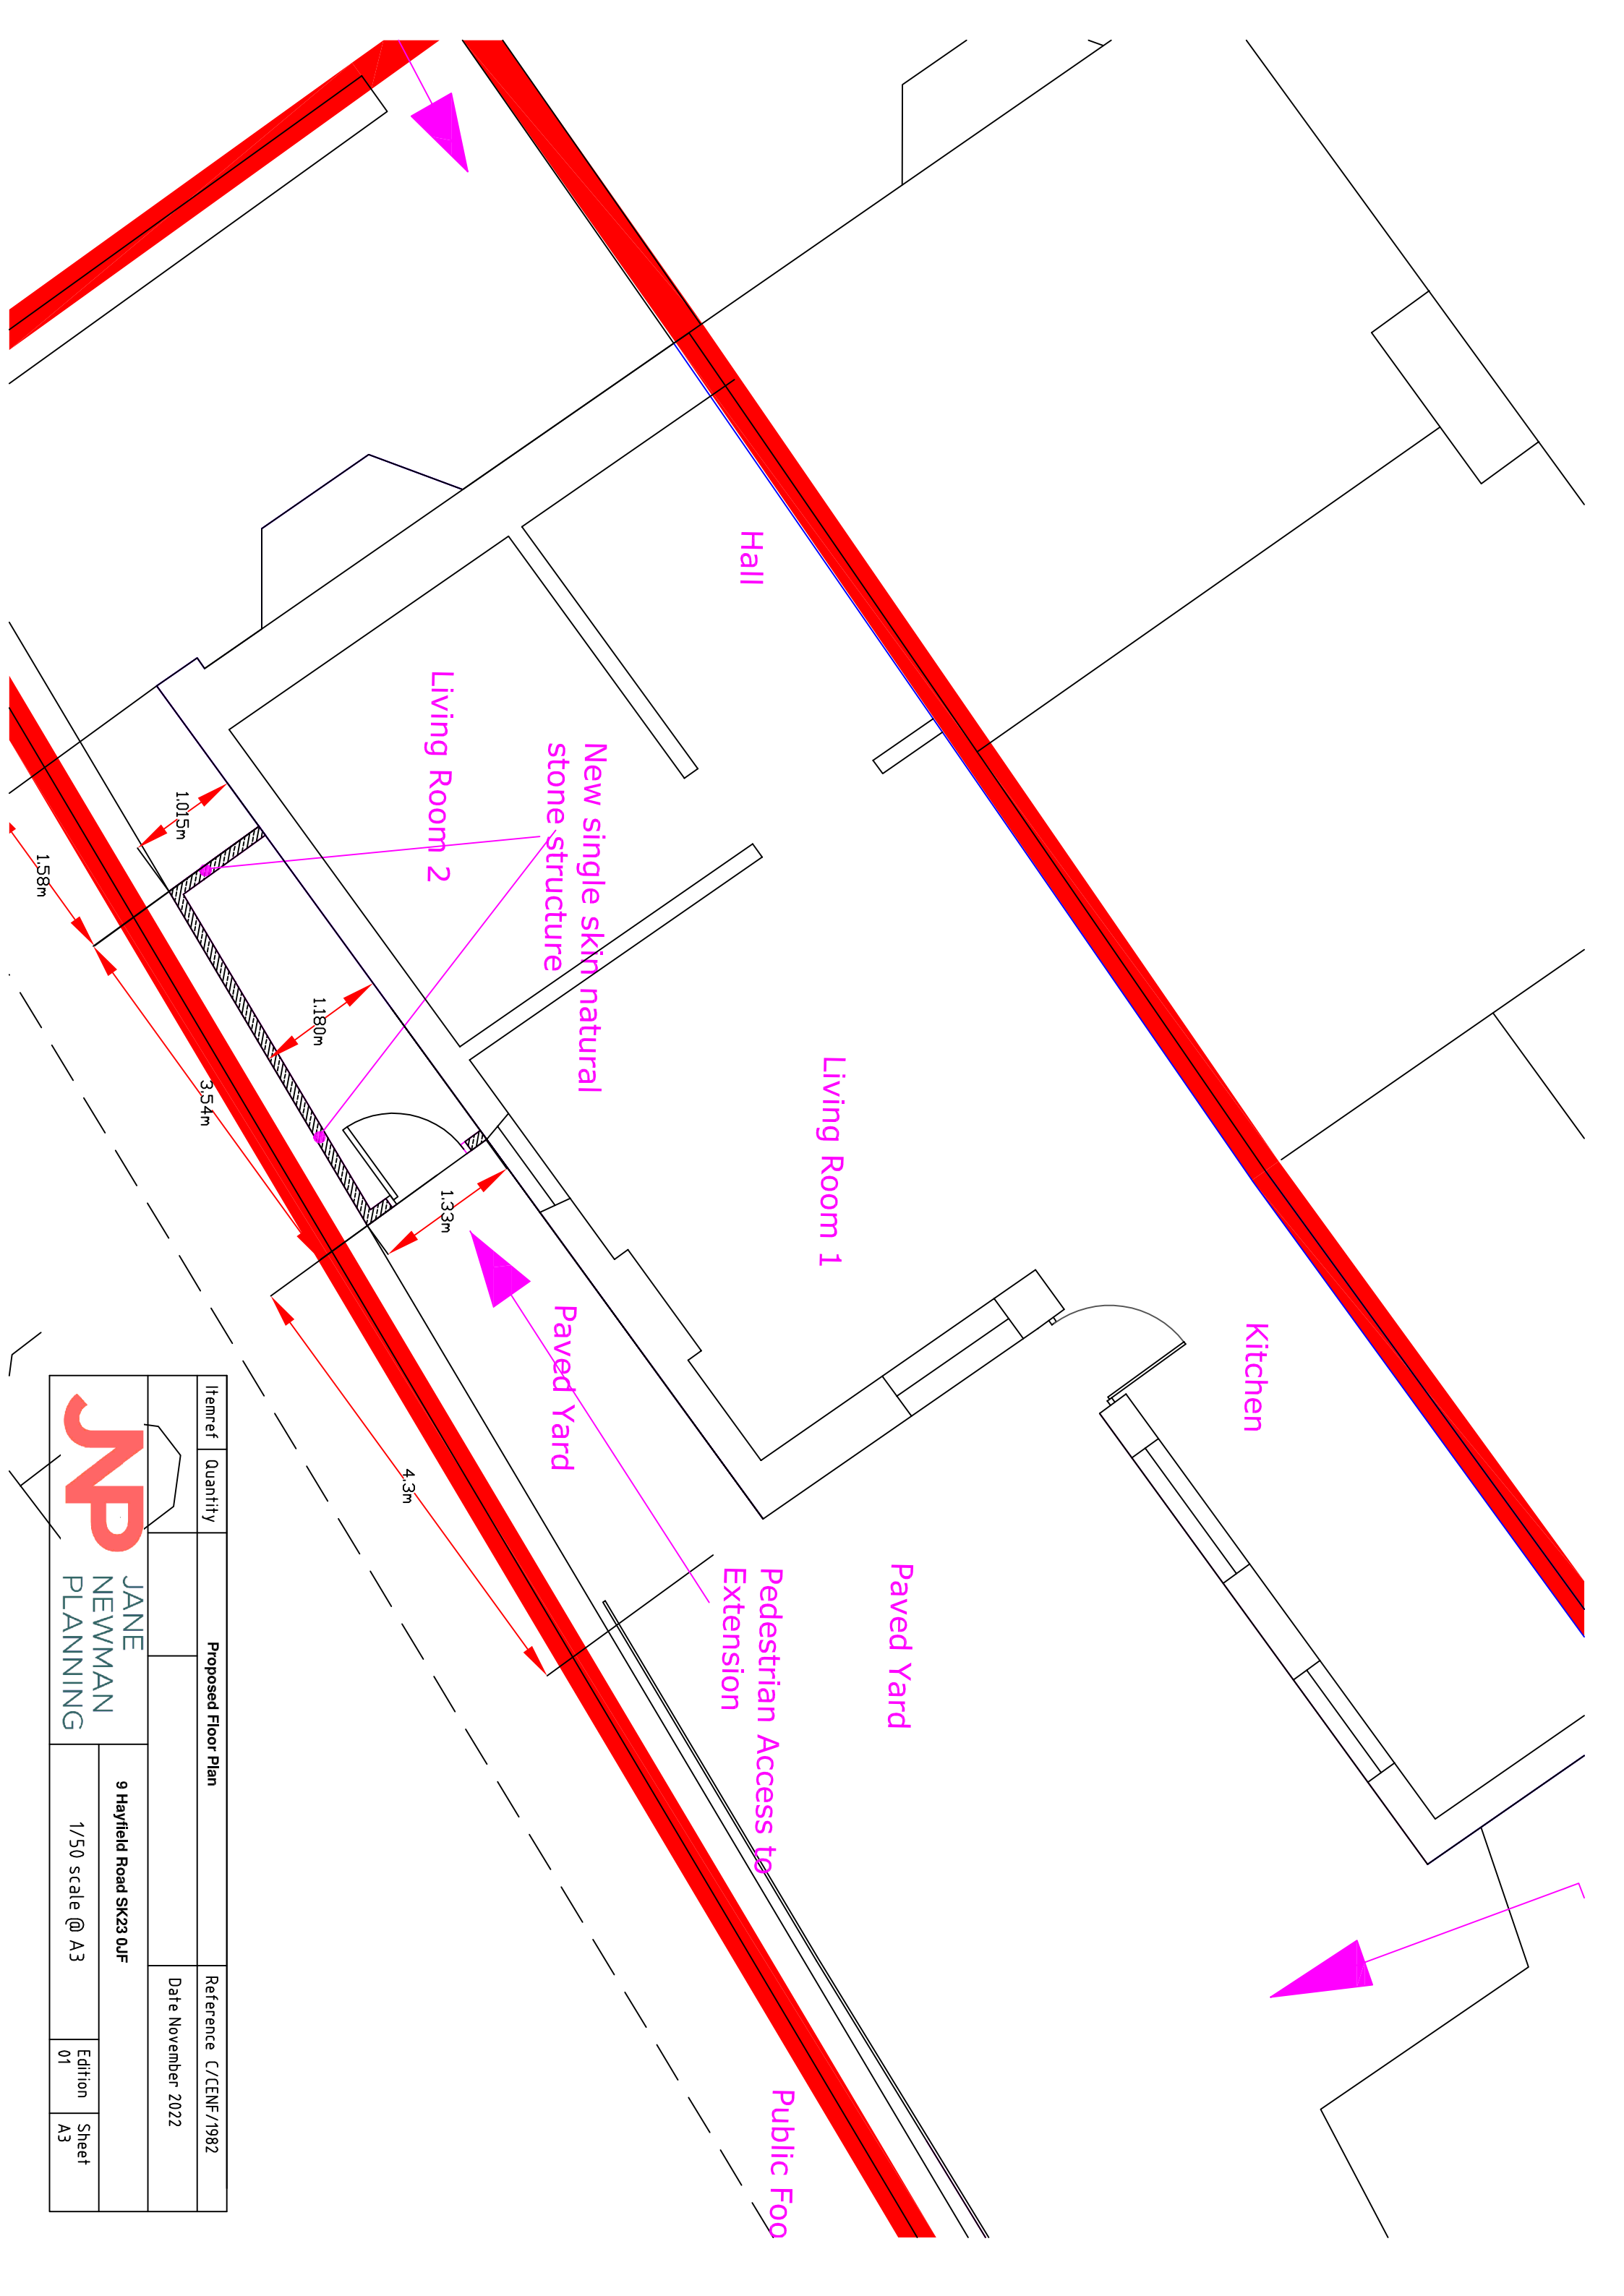

Hall

Living Room 2

New single skin natural
stone structure

Living Room 1

Kitchen

Paved Yard

Paved Yard

Pedestrian Access to
Extension

Public Footpath

1.015m

1.180m

1.33m

4.3m

3.54m

1.58m

Item ref	Quantity	Proposed Floor Plan		Reference C/CENF/1982	
				Date November 2022	
		9 Hayfield Road SK23 0JF			
		1/50 scale @ A3		Edition 01	Sheet A3

