


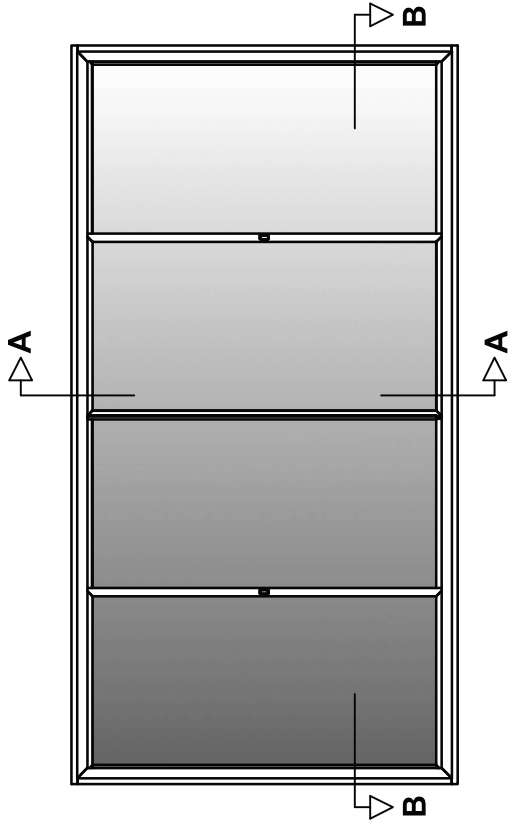

Specification

Aluminium 6063-T6 alloy to BS EN 755-9 standard, powder coated to BS 6496 to 60 – 80 micron finish.

Aluminium Finish: White – RAL 9003 Satin.

Sub-Frame: Primed high quality with 2 coats, FSC Mix credit radiata pine clear grade, FSC mix credit TT-COC-002 157.

Timber Size: 43mm x 16mm.

Glazing: All frames are factory glazed.


Gasket colour: White.

Trim: 27mm uPVC Single Bullnosed White.

Ironmongery: Integrated button included.
Locking button as a extra option.

Reverse option also available



In line with our company policy of continuous product development and improvement, Arctic Glaze Ltd reserves the right to make minor alterations to specification without notice.

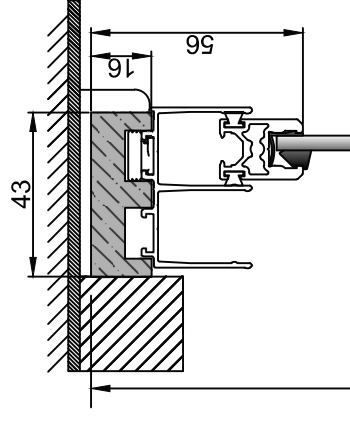

Frame Height

Section A-A

Frame Width

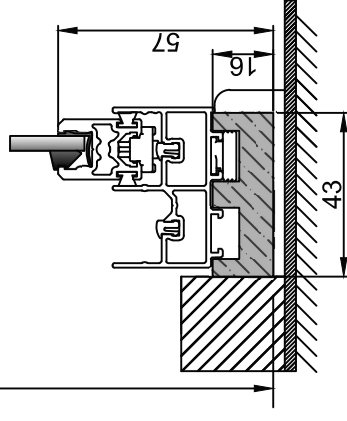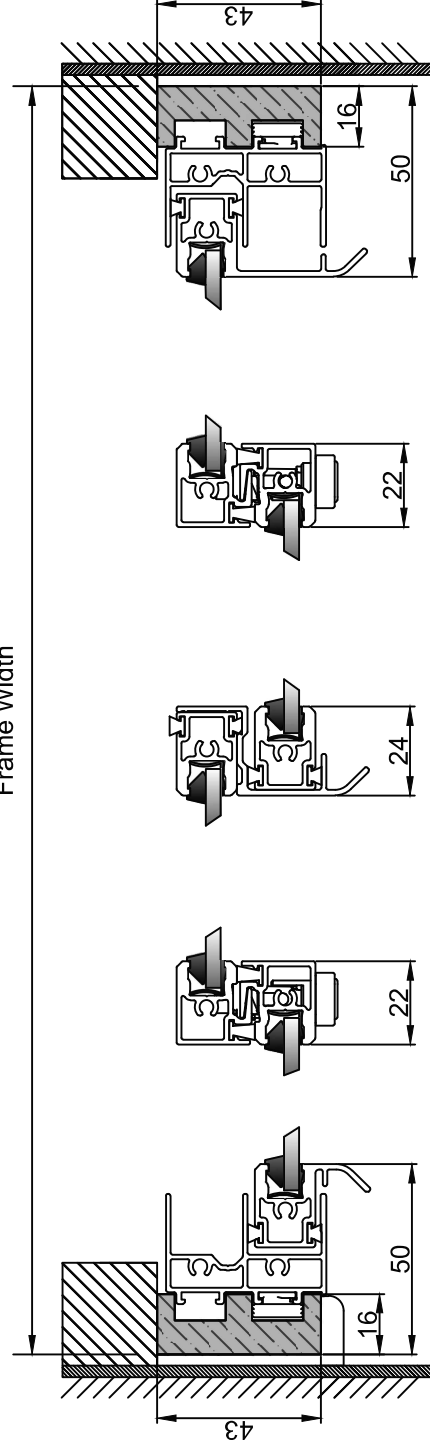

PROJECT:
Standard Details

GSG_001
DRAWING NO.

TITLE:
HS4, Horizontal slider-4 pane, Face Fix, up to 6.8mm glass

-
PROJECT NO.

07/07/21
DATE.

RH
CHECKED.

-
REVISION.

AB
DRAWN.

NTS

Arctic Glaze Ltd
Secondary Glazing Specialists

T: 01246 807 388

E: info@arcticglaze.com

W: www.arcticglaze.com