



SECTION A-A
SCALE 1 : 2




SCALE 1:10

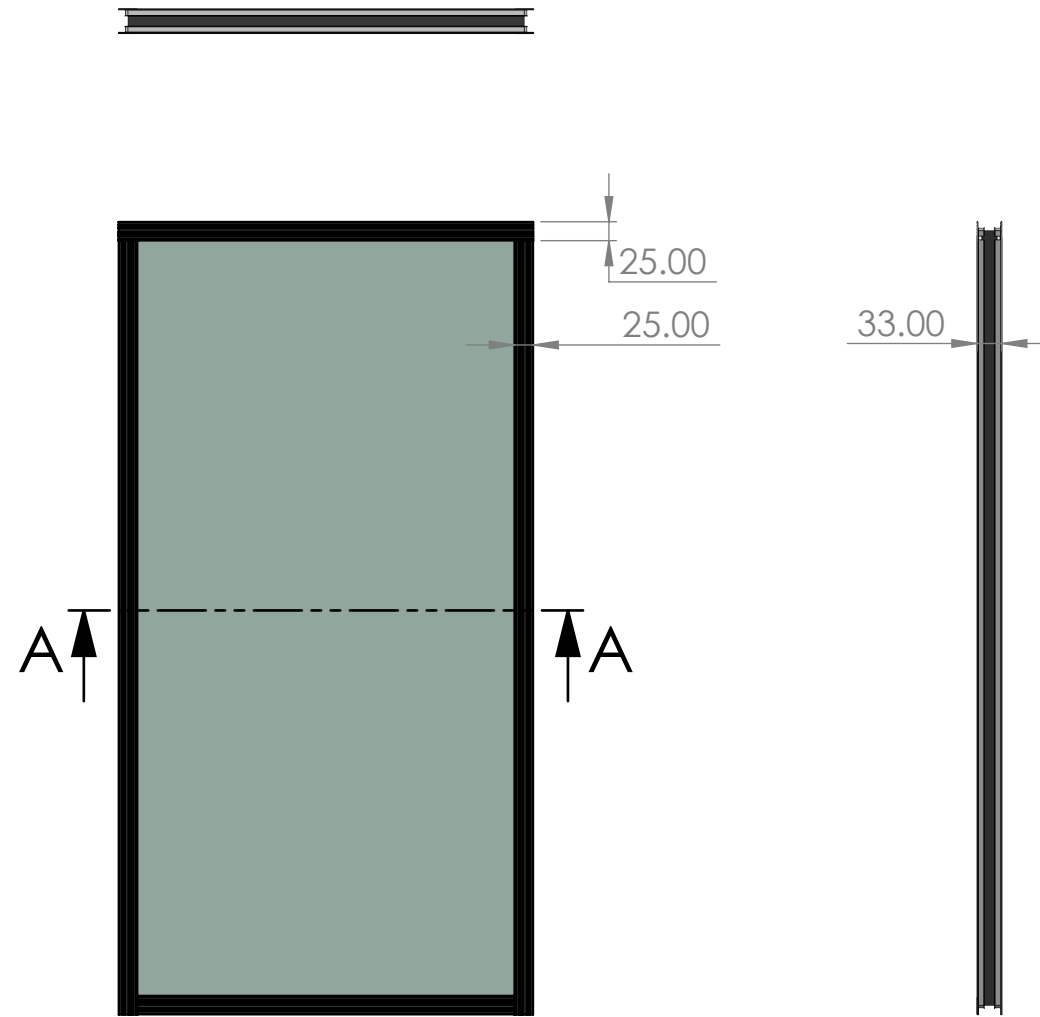

Our Insulead® units comprise of a 28mm unit as standard made up of 4mm Pilkington K A glass toughened on the inside pane with 4mm Pilkington Optiwhite toughened on the outside using Swiss U warm edge spacer with a 20mm cavity Argon filled. However they are capable of accommodating any depth of unit. All glazing is toughened as standard.

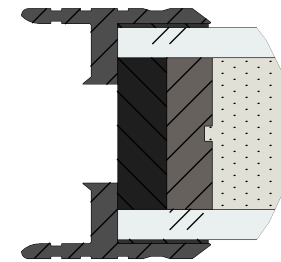

DETAIL B
SCALE 1 : 1

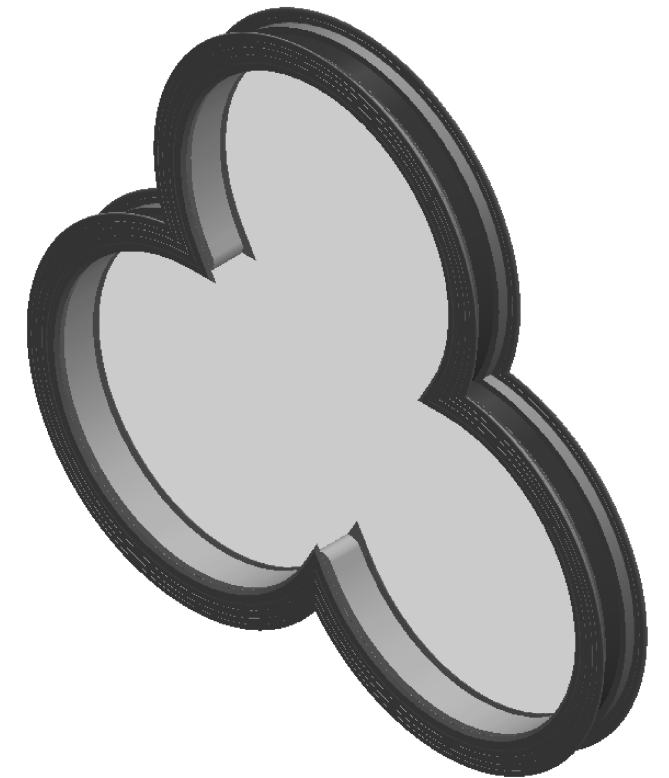

All shapes, out of square windows and tracery elements can easily be accommodated.



UNLESS OTHERWISE SPECIFIED: DIMENSIONS ARE IN MILLIMETERS SCALE AS DETAILED		REVISION B	
TITLE: Standard Insulead® Unit		A3	
DWG NO. 1	TOUCHSTONE GLAZING SOLUTIONS	SHEET 1 OF 1	
SCALE: 1:10			