

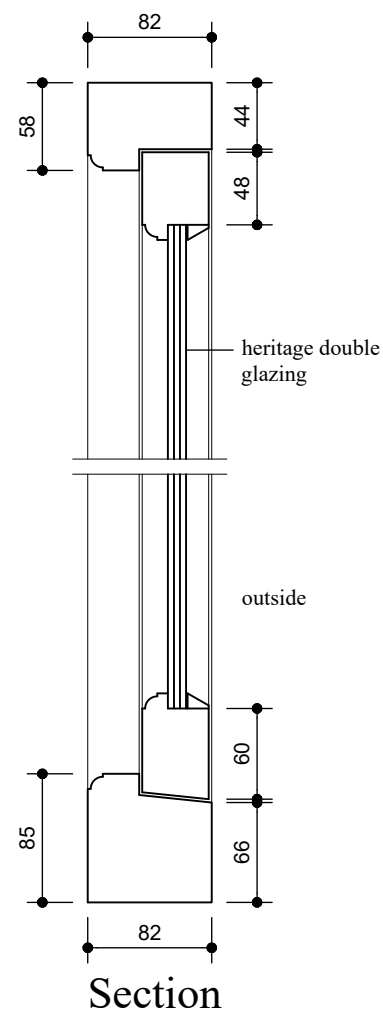


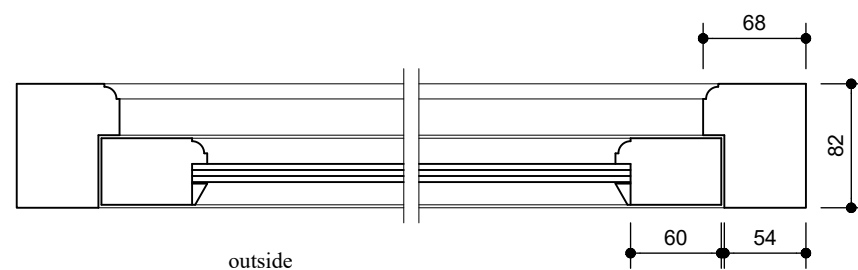


black wrought
iron ironmongery

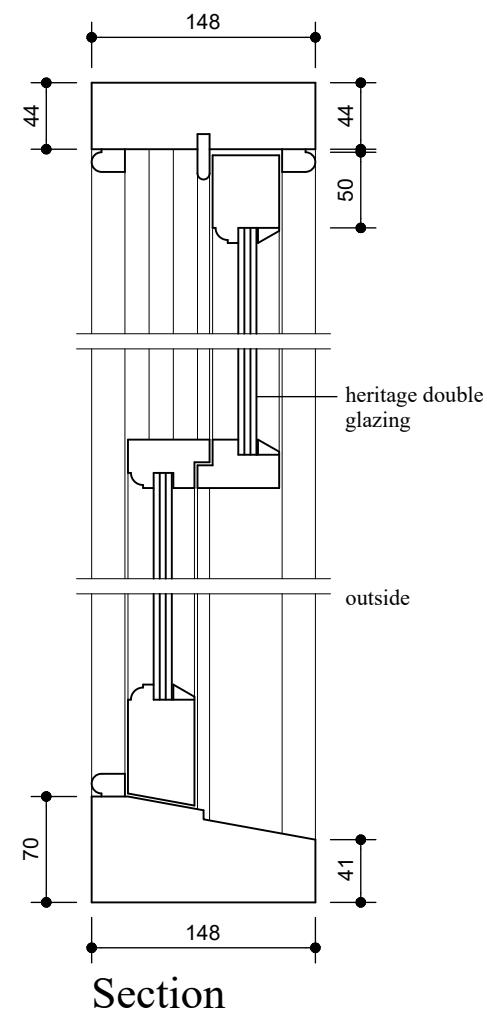

Casement Windows Details

0 10cm 20cm

1:5@A3

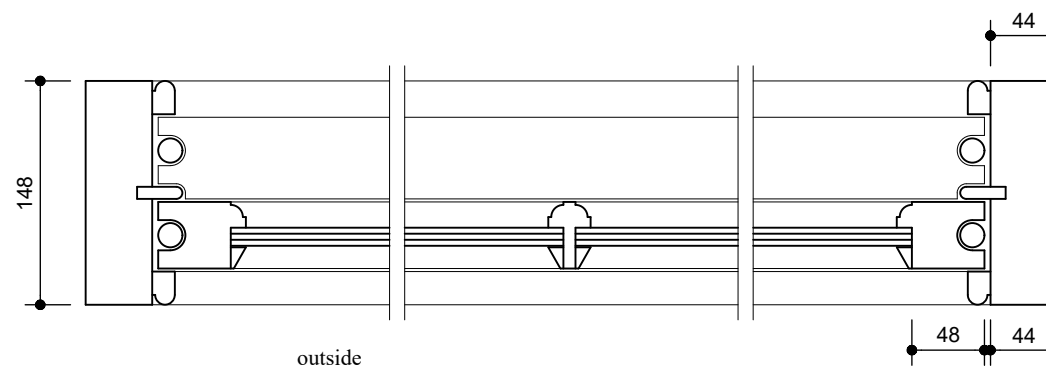


Sliding Sash Windows Details

0 10cm 20cm

1:5@A3

door fixings require minimum
intervention and could be easily
removed

any impact to the building fabric
is negligible and outweighed by
the benefit of improving thermal
efficiency, while maintaining
visibility into the porch

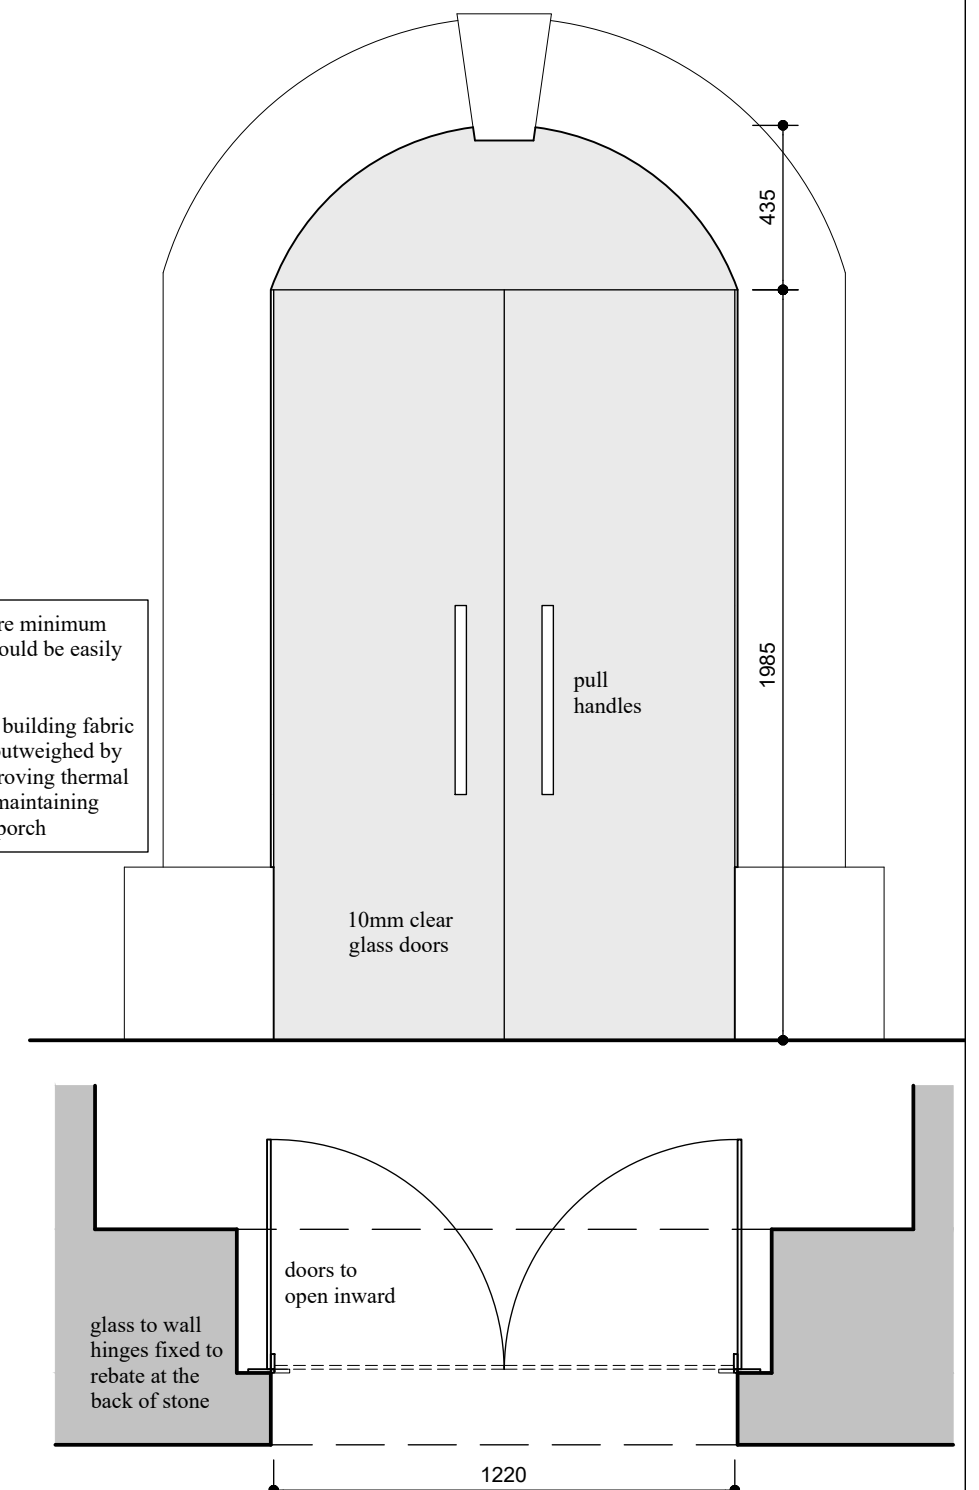

Front Door Detail

0 40cm 80cm

1:20@A3



Hollinknoll, Chapel-en-le-Frith

Proposed Window and Door Details