


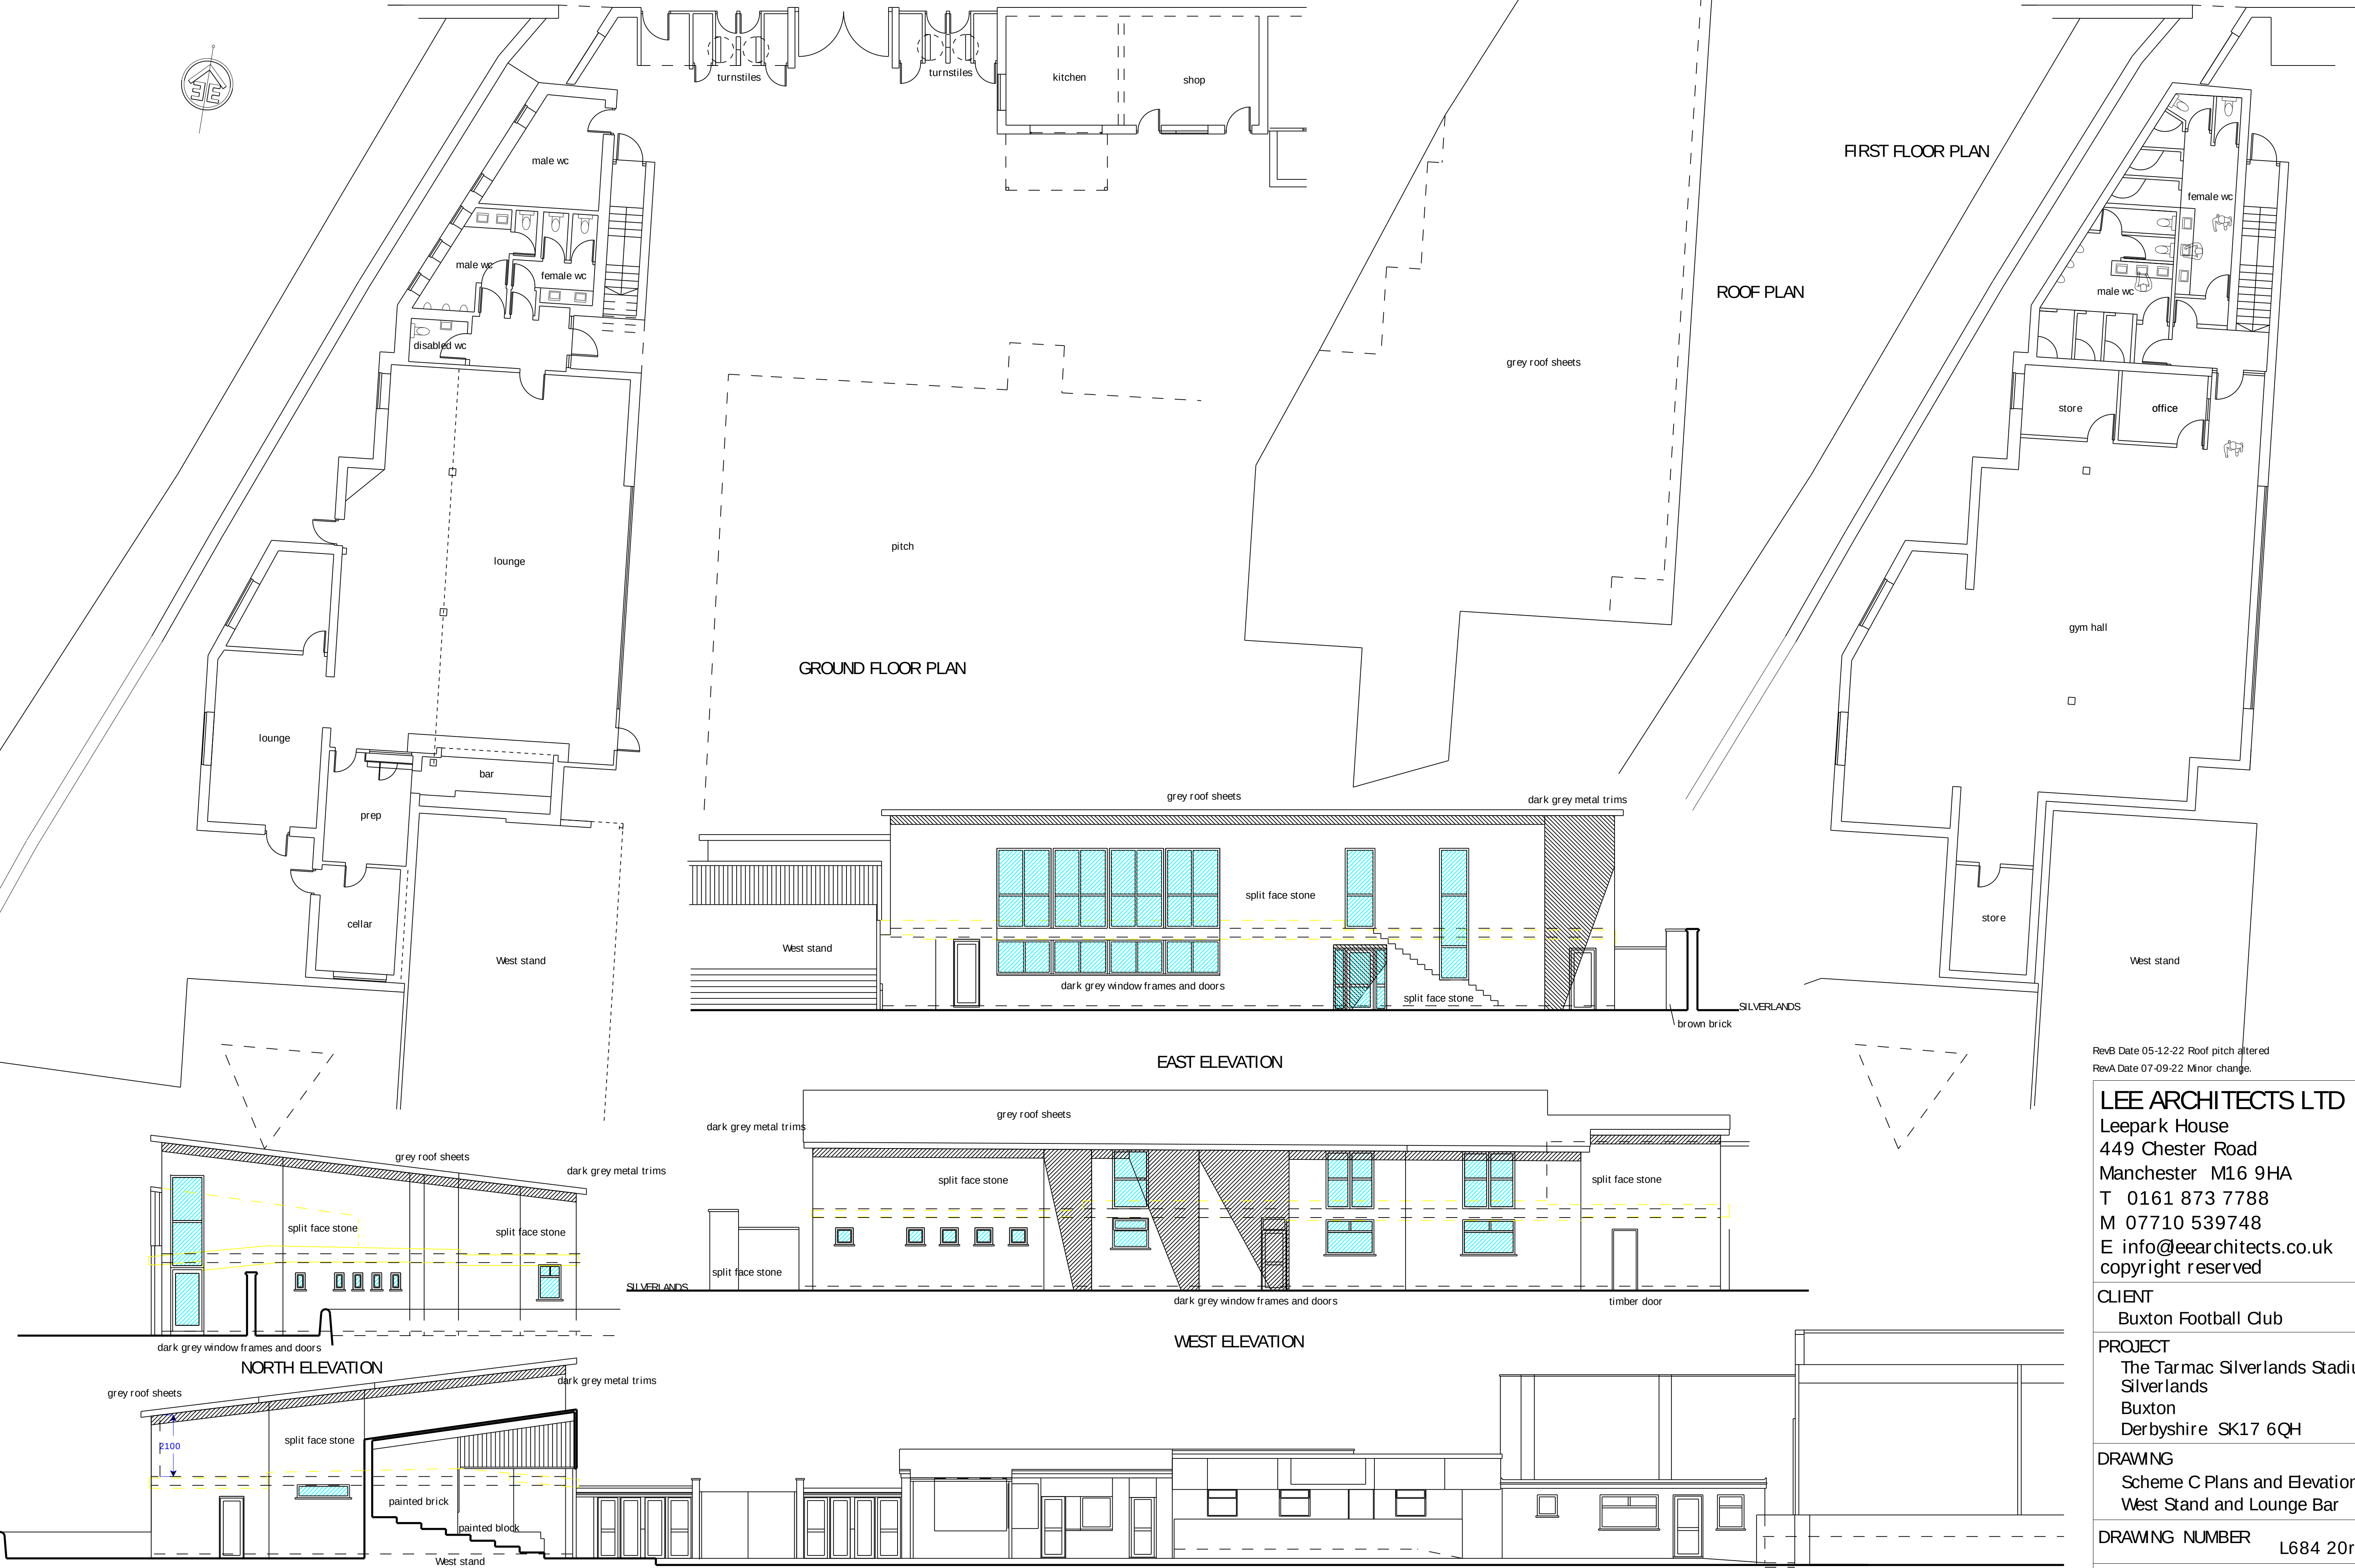

RevB Date 05-12-22 Roof pitch altered
RevA Date 07-09-22 Minor change.

LEE ARCHITECTS LTD
Leepark House
449 Chester Road
Manchester M16 9HA
T 0161 873 7788
M 07710 539748
E info@leearchitects.co.uk
copyright reserved

CLIENT
Buxton Football Club

PROJECT
The Tarmac Silverlands Stadium
Silverlands
Buxton
Derbyshire SK17 6QH

DRAWING
Scheme C Plans and Elevations
West Stand and Lounge Bar

DRAWING NUMBER L684 20revB

DATE 08-08-22 **SCALE** 1:100@A1