


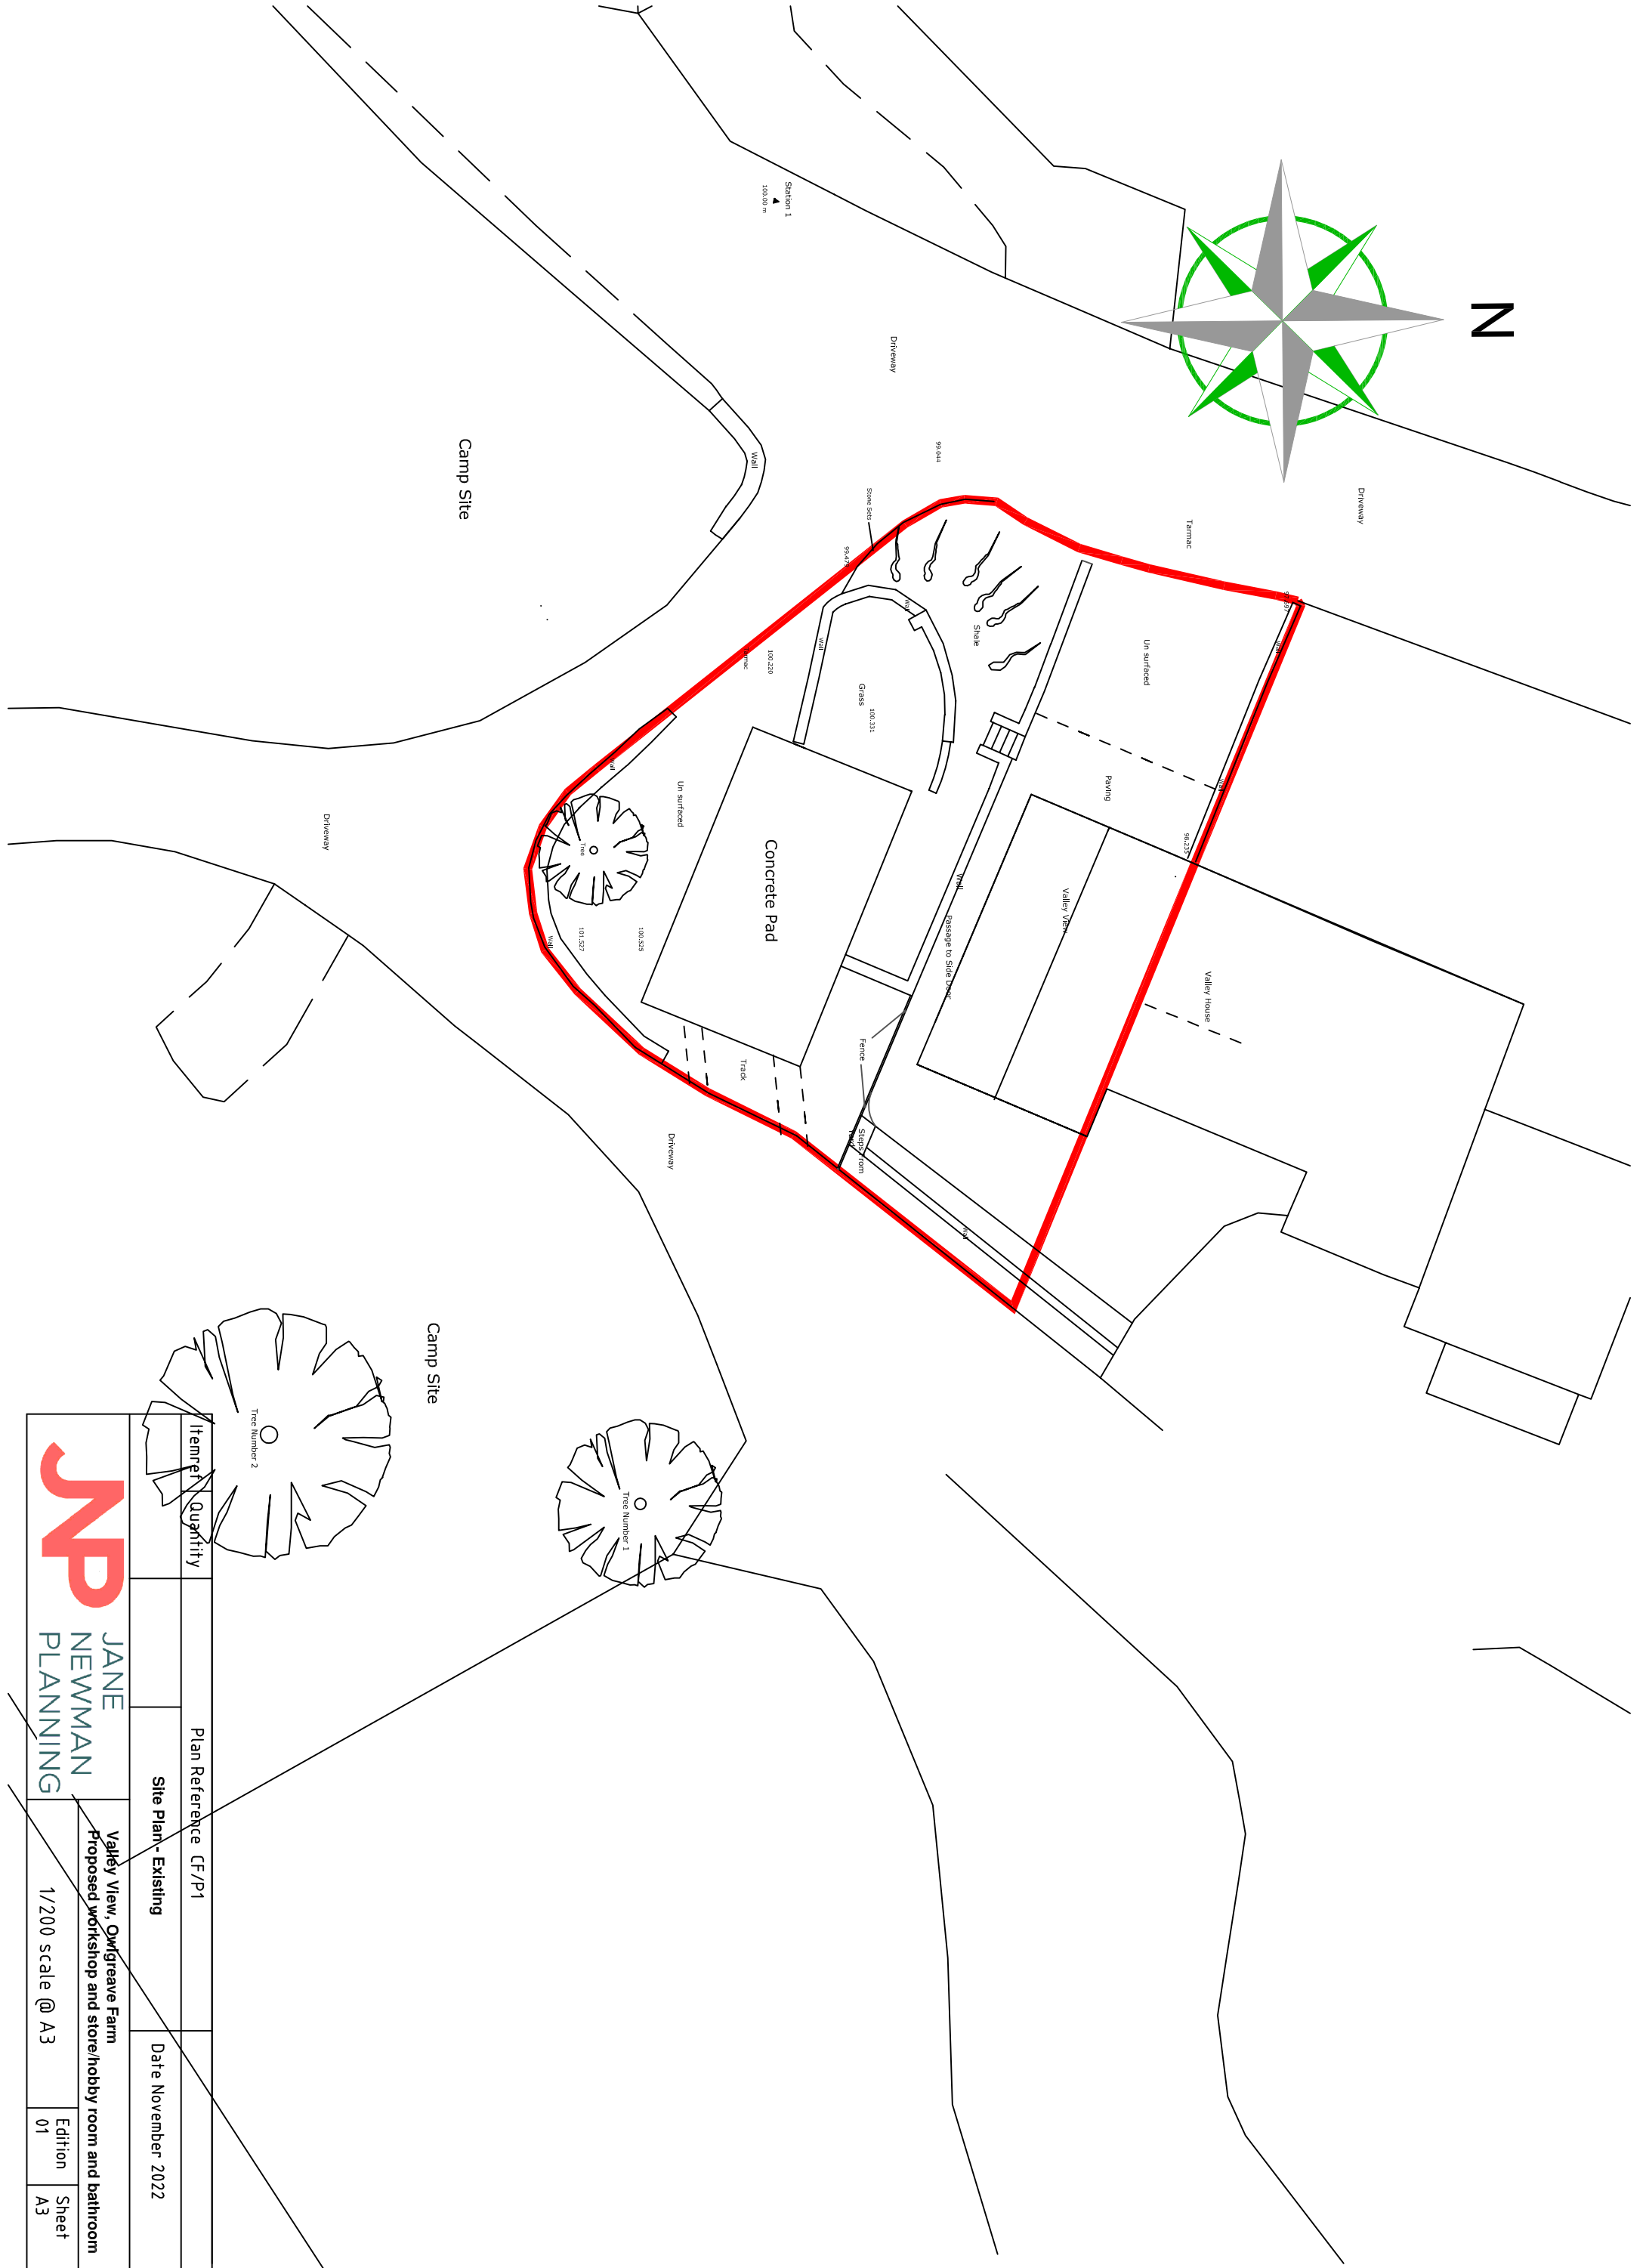

Item	Quantity	Plan Reference CF/P1	
		Site Plan - Existing	Date November 2022
JN JANE NEWMAN PLANNING Valley View, Omtigraave Farm Proposed workshop and store/hobby room and bathroom 1/200 scale @ A3 Edition 01 Sheet A3			