
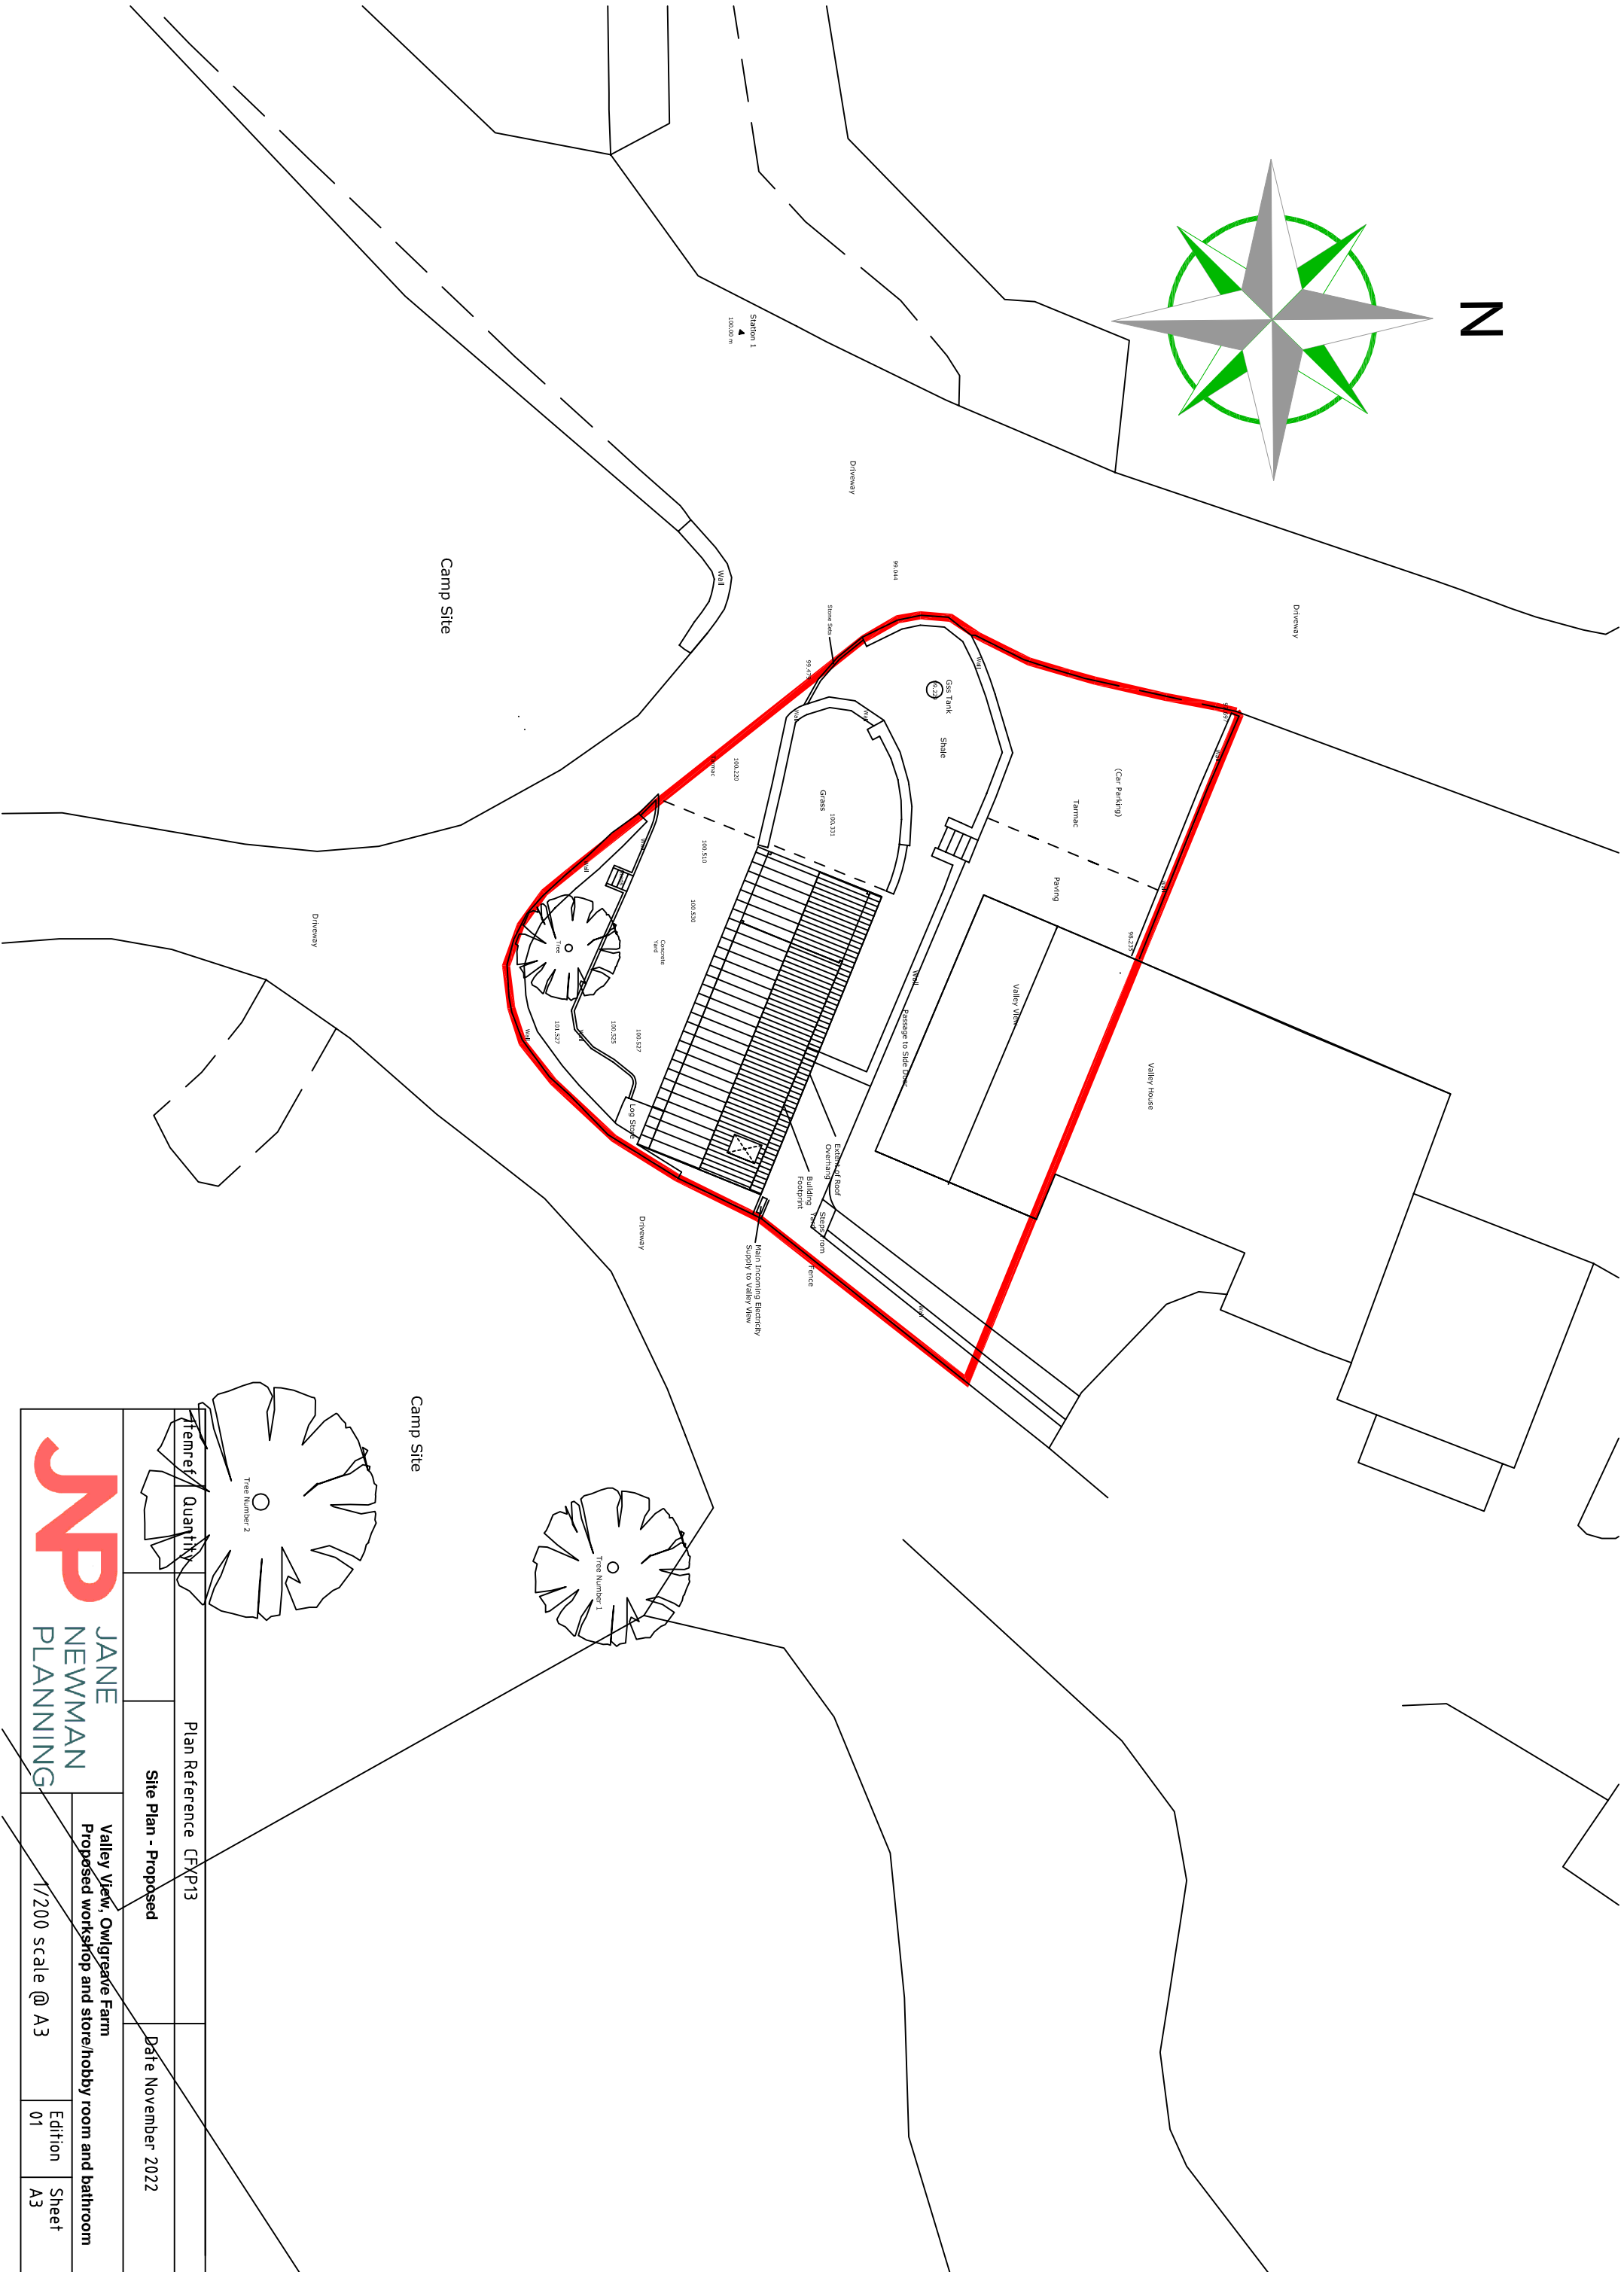


 

Item ref	Quantity	Plan Reference CFXP13		
		Site Plan - Proposed	Date November 2022	
		Valley View, Owlgreave Farm Proposed workshop and store/hobby room and bathroom	1/200 scale @ A3	
			Edition 01	Sheet A3