

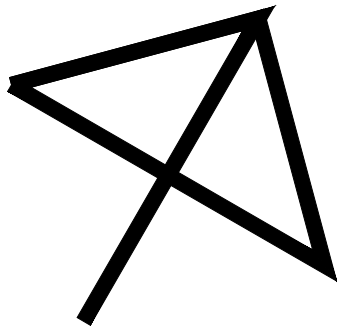


PART EXISTING CAMPING AND CARAVAN SITE - BLOCK PLAN 1:200

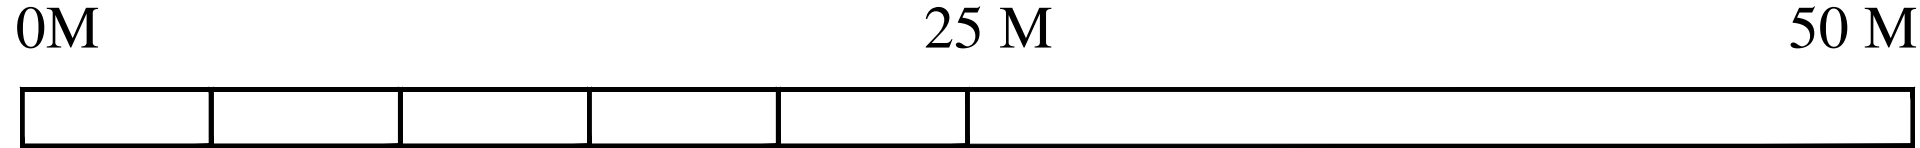

NORTH

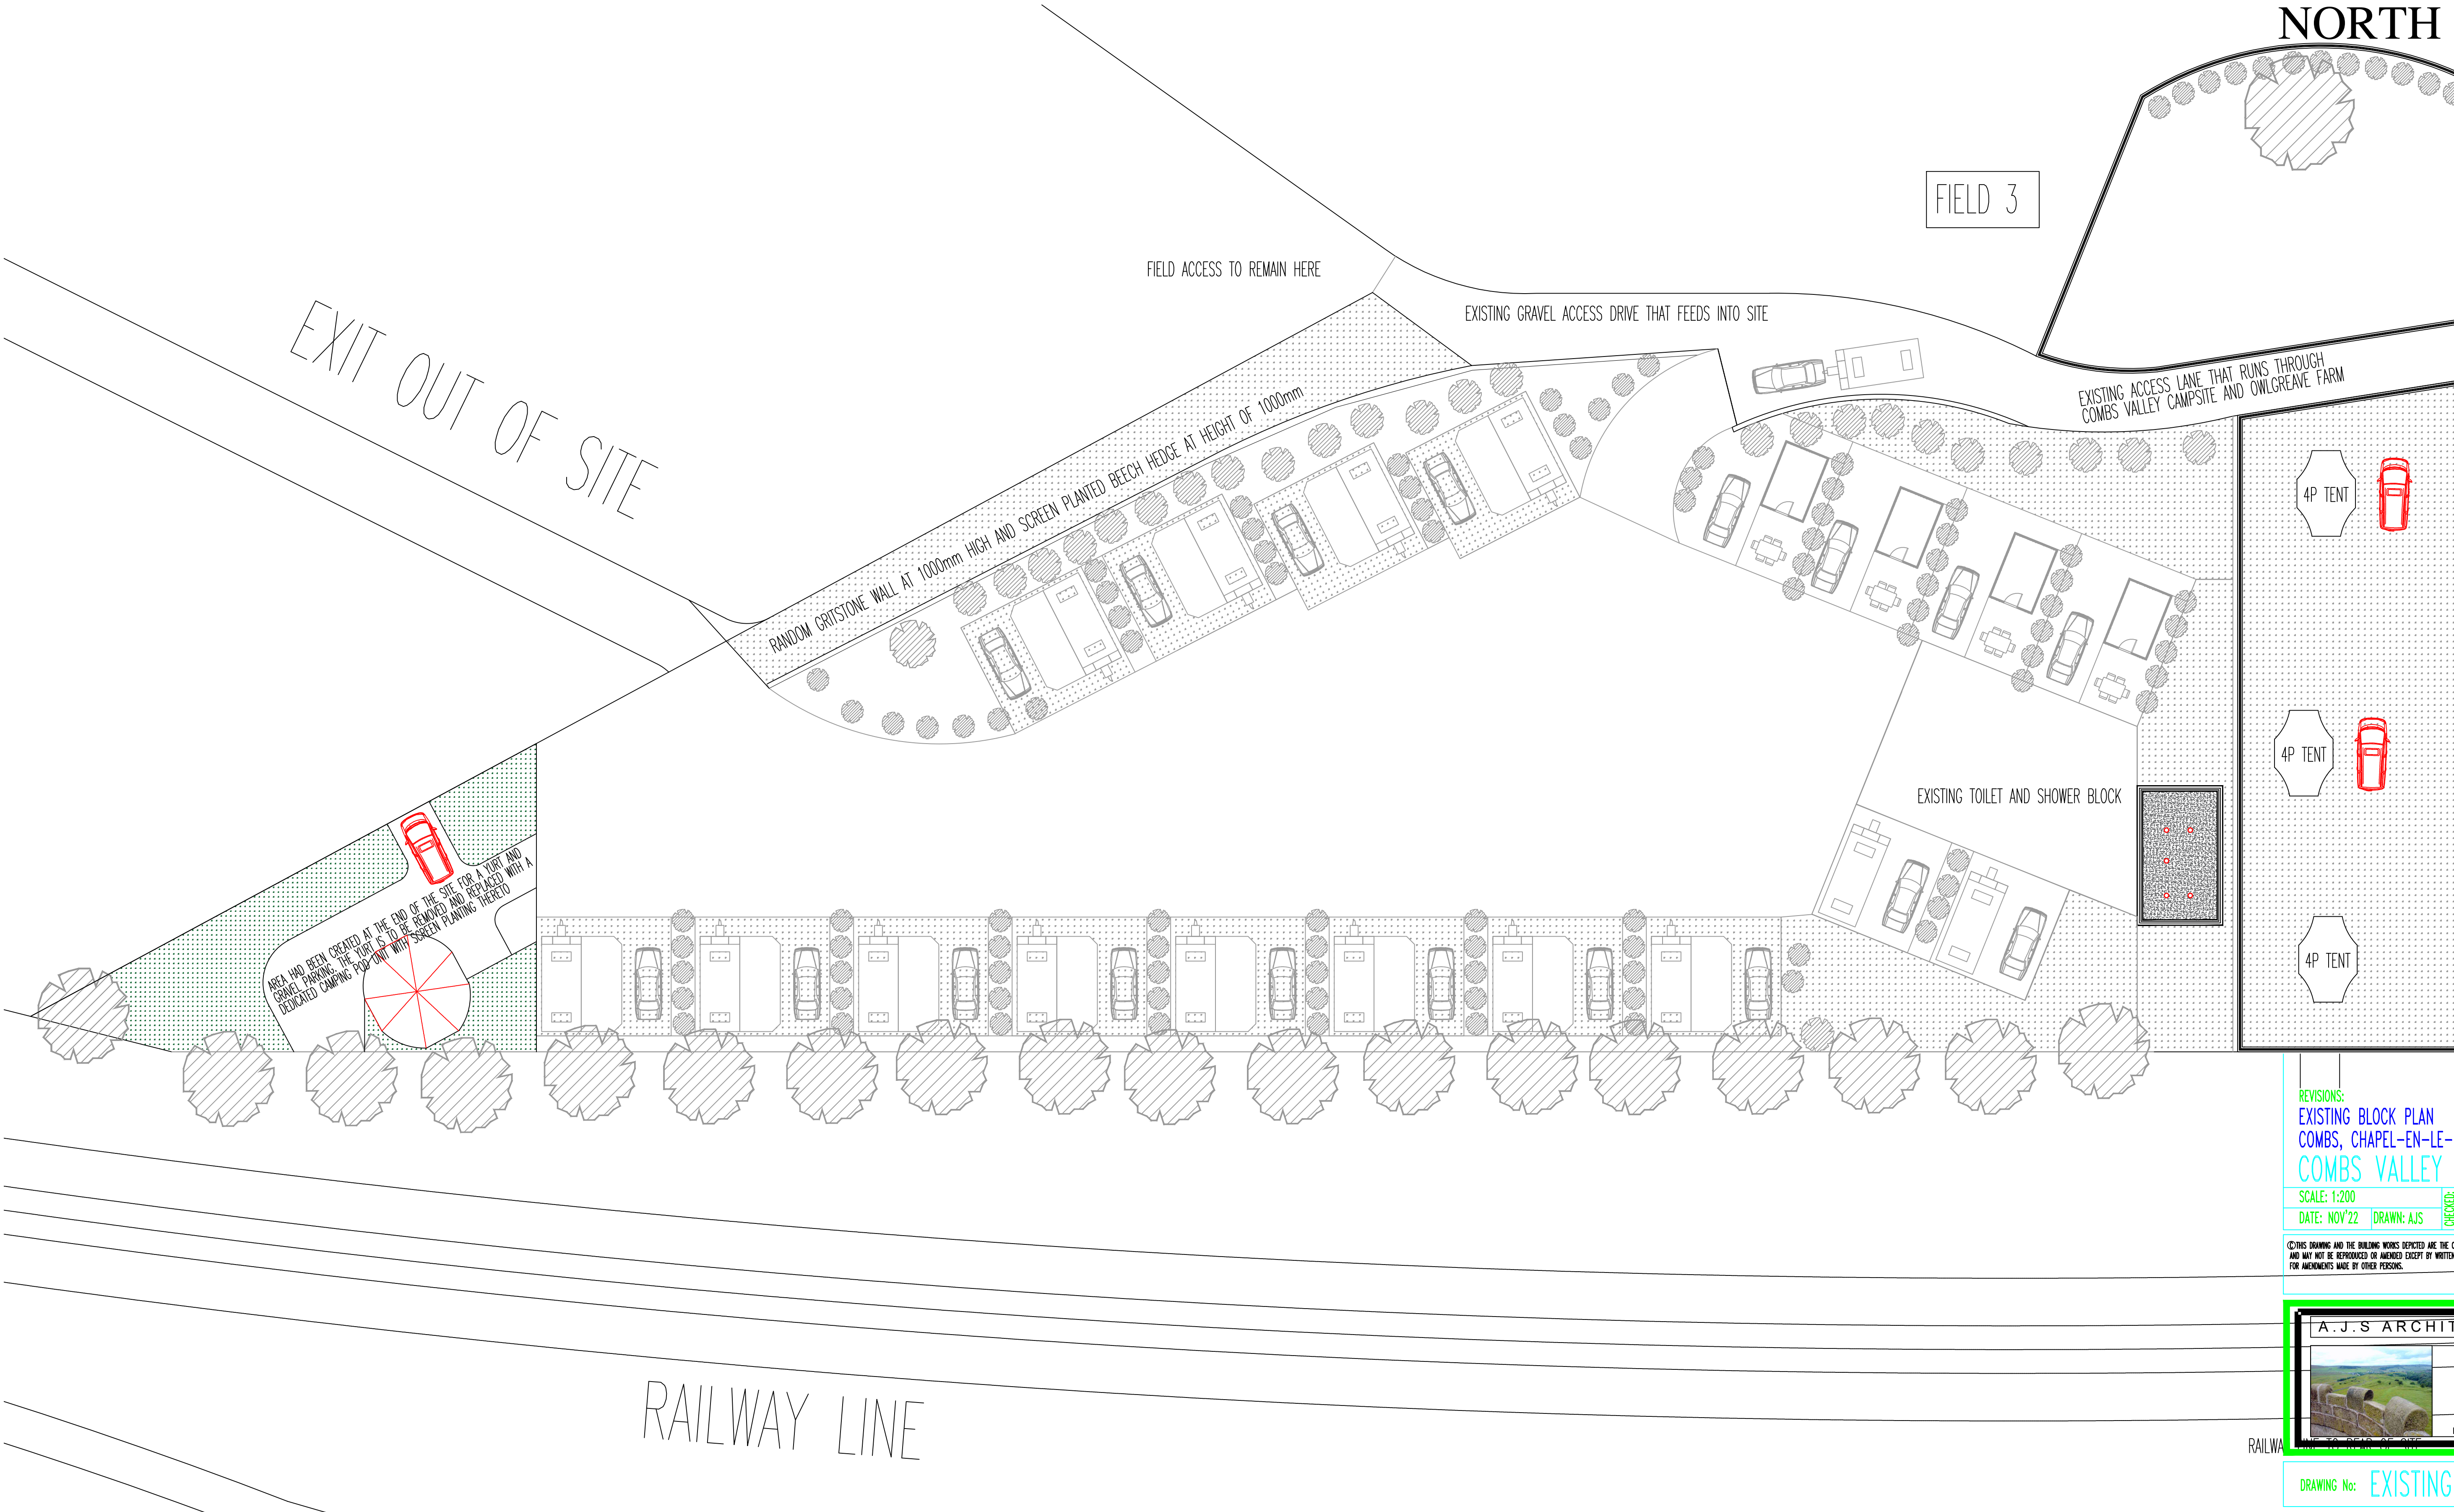

COMBS VALLEY CAMPSITE

REVISIONS:
EXISTING BLOCK PLAN
COMBS, CHAPEL-EN-LE-FRITH
COMBS VALLEY CAMPING

SCALE: 1:200
DATE: NOV'22 DRAWN: AJS CHECKED: AJS

©THIS DRAWING AND THE BUILDING WORKS DEPICTED ARE THE COPYRIGHT OF AJS ARCHITECTURE AND MAY NOT BE REPRODUCED OR AMENDED EXCEPT BY WRITTEN PERMISSION. NO LIABILITY WILL BE ACCEPTED FOR AMENDMENTS MADE BY OTHER PERSONS.

A.J.S ARCHITECTURE



32 carr road,
buxton,
derbyshire,
sk17 6wf.
h: 01298 26062
m: 07794 400237

DRAWING No: EXISTING BLOCK 01

B REGS COMPLIANT